
THE BULL HOTEL, LONG SUTTON
PLANNING APPLICATION APRIL 2005

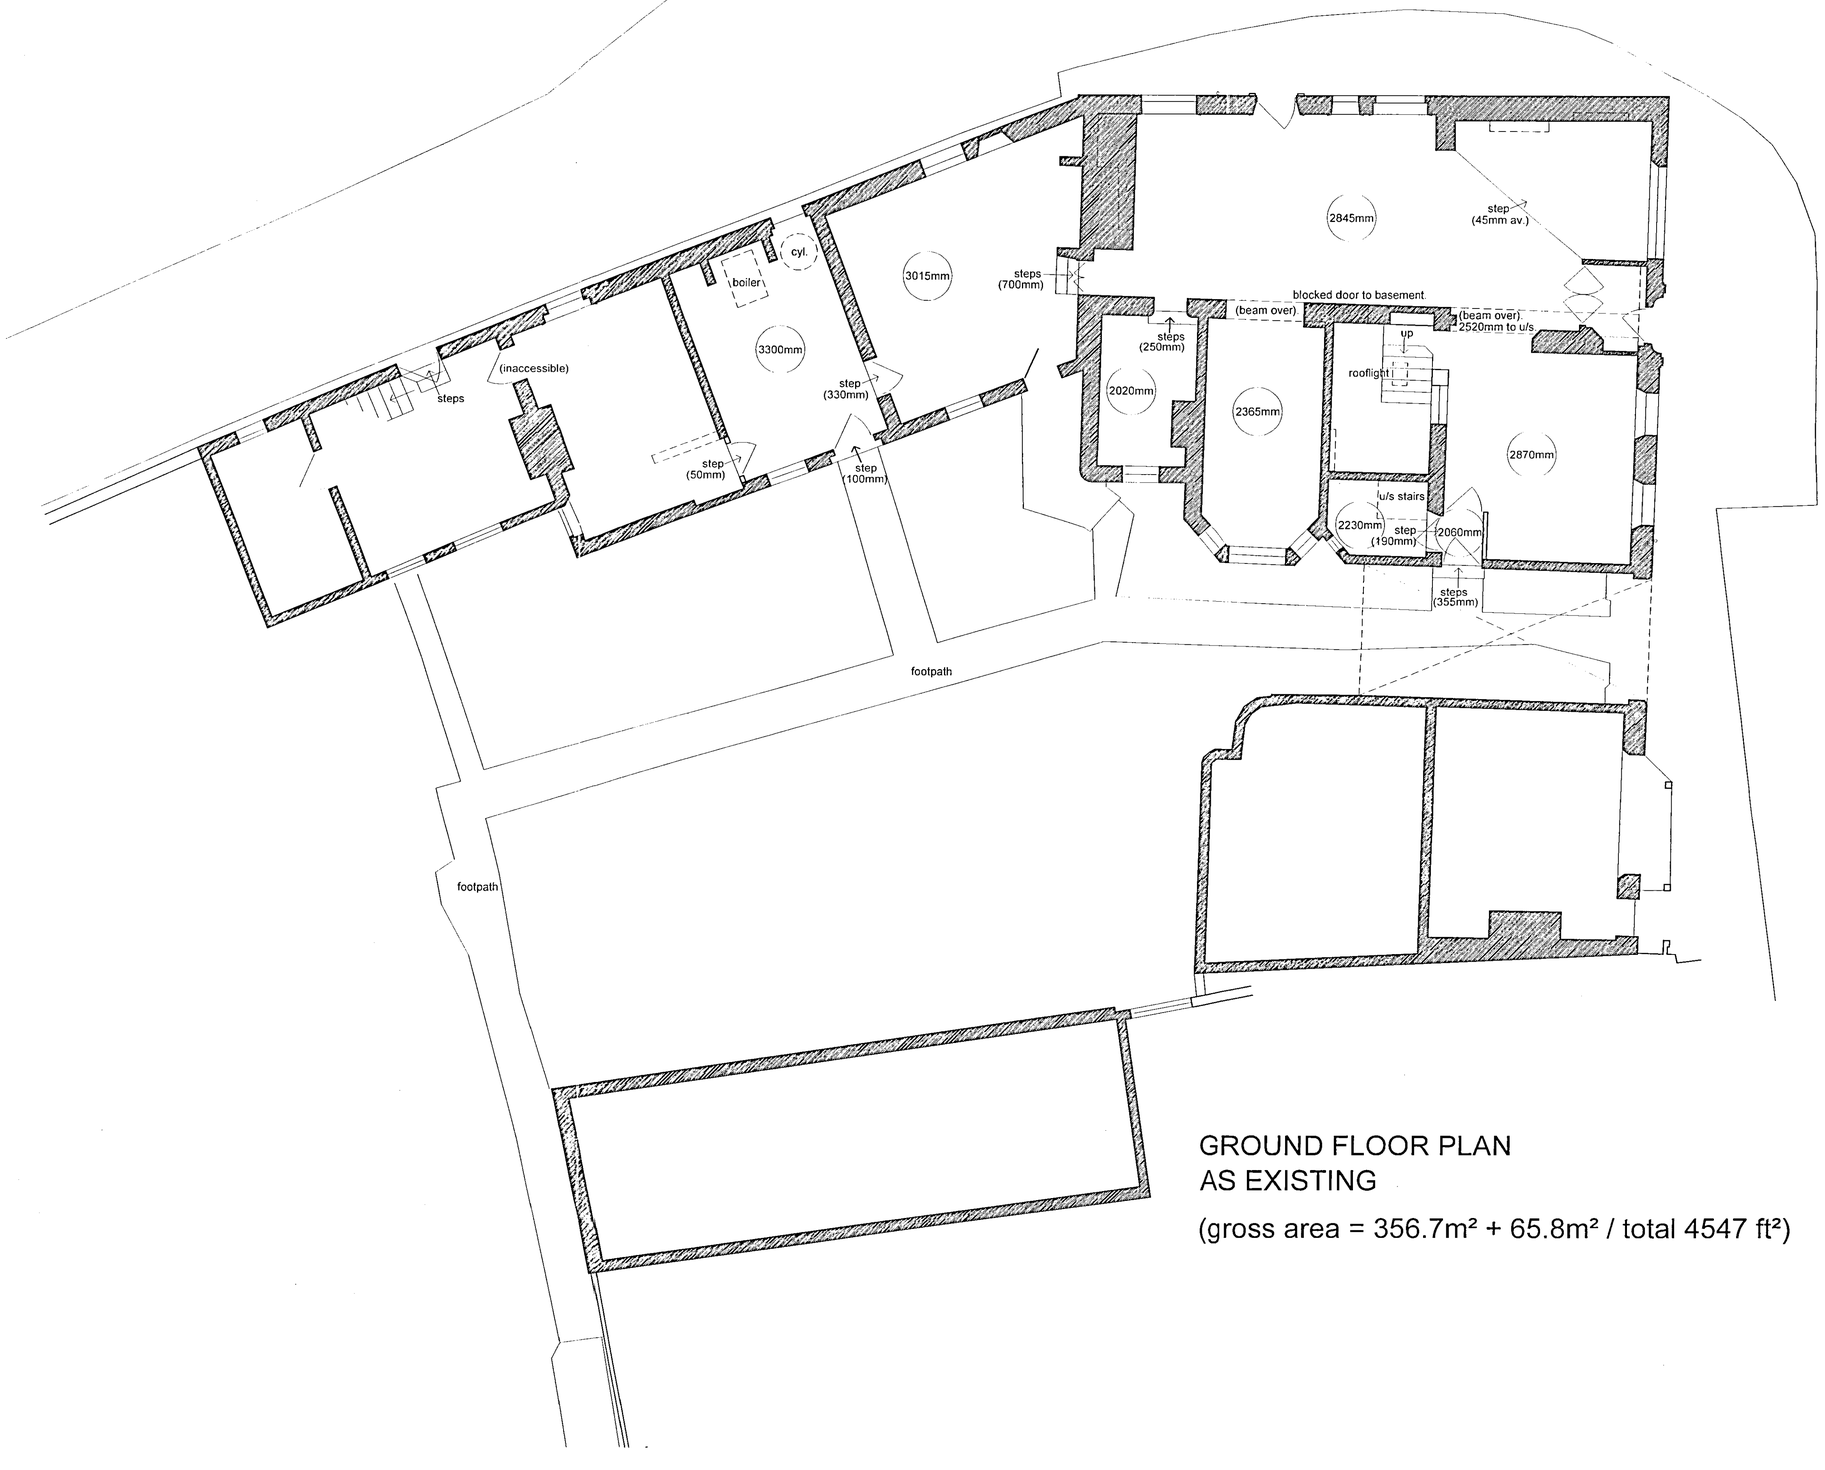

GROUND FLOOR PLAN
AS EXISTING

(gross area = 356.7m² + 65.8m² / total 4547 ft²)

Copyright
this drawing must not be re-issued, loaned or copied without the consent of the carter design group
any discrepancies should be notified to the design office immediately

DO NOT SCALE FROM THIS DRAWING.
USE ONLY FIGURED OR GRID DIMENSIONS

revisions | information [x] | comment / approval [ ] | tender [ ] | for construction [ ]

no.	description	drawing no
rev. a	date	5187. 1007
	by/chk	
	drawn by	

SUPERSEDED

NOTES
All workmanship is to be in accordance with the latest amendment of the relevant section of BS 8000, to the extent that uncommunicated, defines quality of finished work.

All materials are to be installed and fixed in strict accordance with the Manufacturers instructions, with the requirements of the relevant British Board of Agrement Certificate, the relevant British Standard applicable to that material and the section of BS 8000 applicable to that trade.

SITE
Planning Department
11 APR 2005
Dc: 0481/05

PLANNING APPLICATION

project
The Bull Hotel, Long Sutton
for Korvin Developments Ltd

FS14501

drawing title
Ground Floor Plan
As Existing

drawing no
5187. 1007

scale 1:75 | checked by
drawn by LNA | date
date 06.04.05

carter design group
CHARTERED ARCHITECTS
STRUCTURAL ENGINEERS

MAPLE ROAD KINGS LYNN NORFOLK PE34 3AF TEL 01553 767788 FAX 01553 767337 E MAIL mail@carterdesigngroup.co.uk