
Copyright
this drawing must not be re-issued, loaned or copied without the consent of the carter design group
any discrepancies should be notified to the design office immediately

DO NOT SCALE FROM THIS DRAWING,
USE ONLY FIGURED OR GRID DIMENSIONS

approval: information ☐ comment / approval ☒ tender ☐ for construction ☐
revisions: A B C D E
project: 5187. 1016

THE BULL HOTEL, LONG SUTTON
PLANNING APPLICATION APRIL 2005

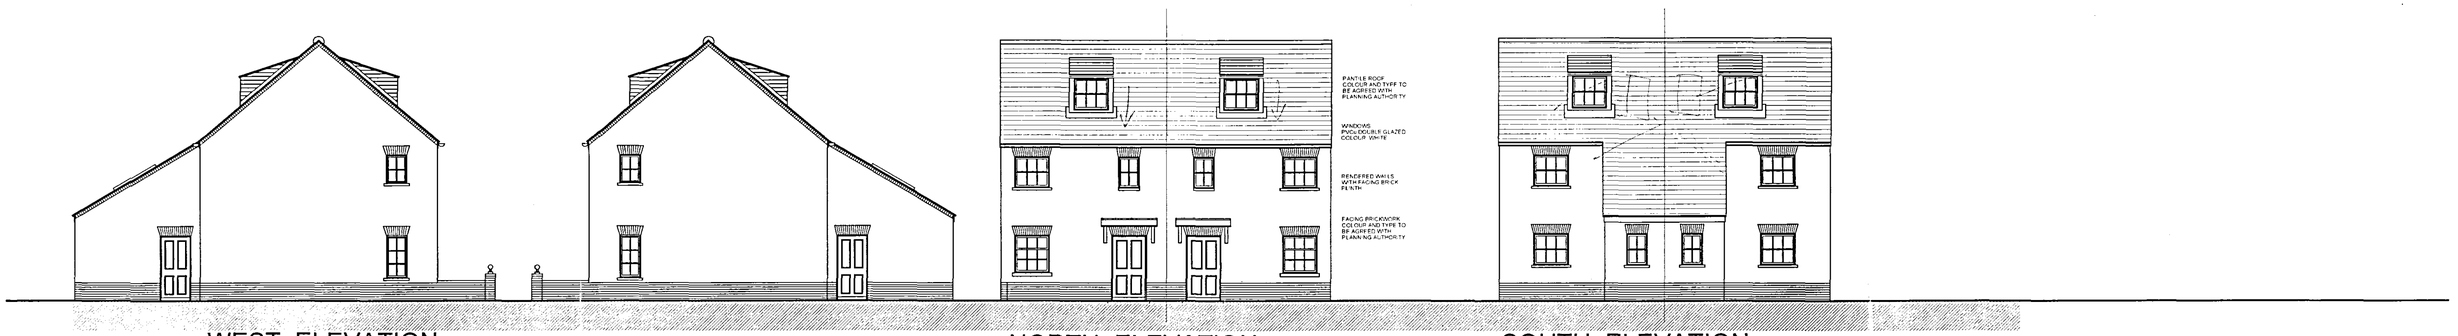


WEST ELEVATION
EAST SIMILAR

NORTH ELEVATION

SOUTH ELEVATION

ELEVATIONS 2 BED COTTAGE TYPE F1

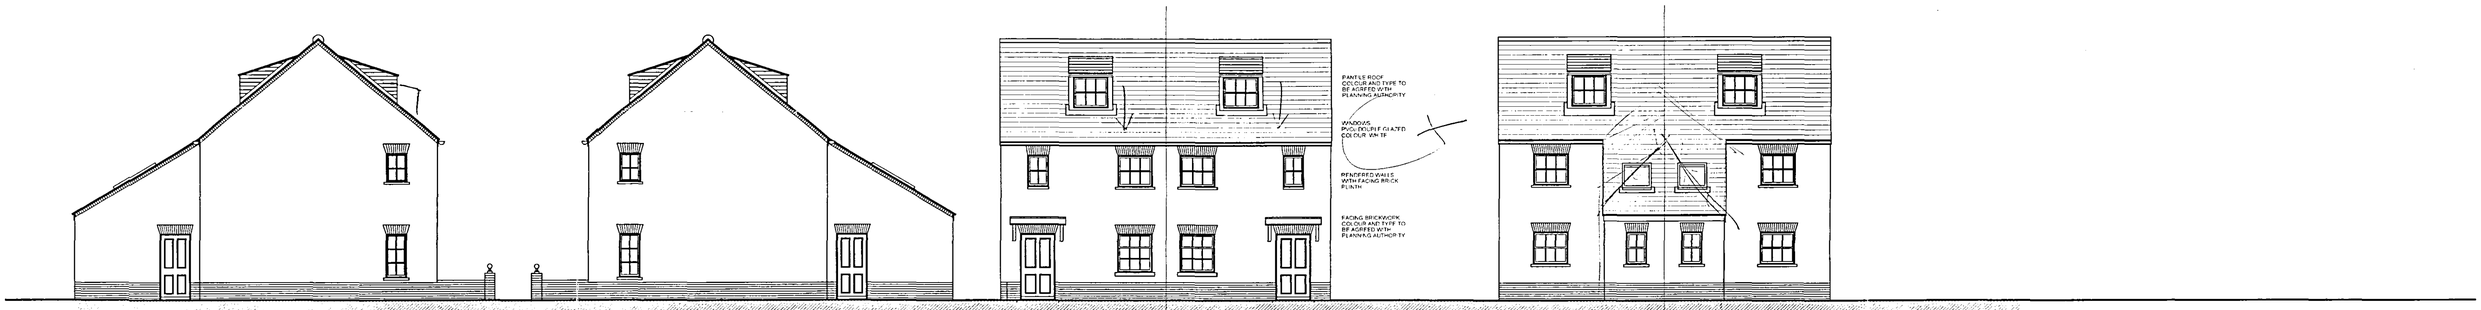

WEST ELEVATION
EAST SIMILAR

SOUTH ELEVATION

NORTH ELEVATION

ELEVATIONS 2 BED COTTAGE TYPE F

SUPERSEDED

NOTES

A. All external finishes to be in accordance with the latest amendment of the relevant section of BS 8000, to the extent that recommendations define quality of finished work.

B. All materials are to be installed and used in strict accordance with the Manufacturers instructions, with the requirements of the relevant British Board of Agrement Certificate, where relevant. British Standard specification is to be made and the relevant BS 8000 application is to be taken.

PLANNING
11 APR 2005
0421/05

PLANNING APPLICATION

project
The Bull Hotel, Long Sutton
for Korvin Developments Ltd

drawing title
Site Elevations
Cottage Types F and G

drawing no
5187. 1016

scale 1:100
drawn by mb
date 06.04.05
checked by
date

FS14501

carter design group
CHARTERED ARCHITECTS
STRUCTURAL ENGINEERS

MARLE ROAD KINGS LYNN NORFOLK PE34 3AE TEL 01553 760788 FAX 01553 760337 E MAIL mb@carterdesign.demon.co.uk