
THE BULL HOTEL, LONG SUTTON
PLANNING APPLICATION APRIL 2005

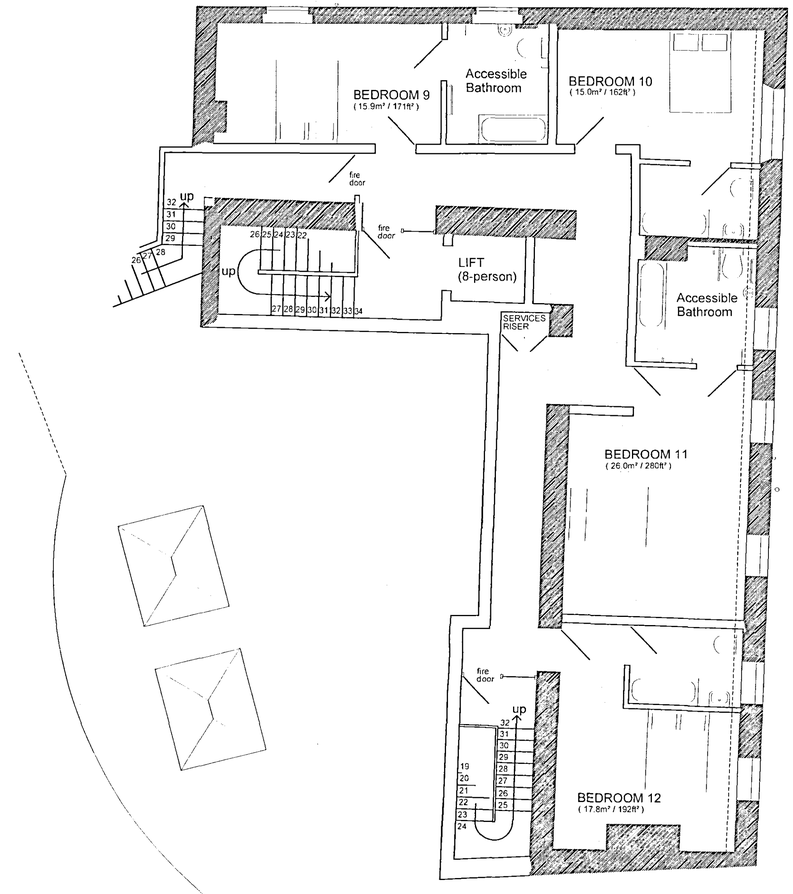

PROPOSED
SECOND FLOOR PLAN

(gross area = 217.4 m² / total 2340 ft²)

Copyright
this drawing must not be re-issued, loaned or copied without the consent of the carter design group
any discrepancies should be notified to the design office immediately

DO NOT SCALE FROM THIS DRAWING.
USE ONLY FIGURED OR GRID DIMENSIONS

revisions | information ☐ | comment / approval ☒ | tender ☐ | for construction ☐

revision	date	issued	drawing no
			5187. 1012

SUPERSEDED

NOTES
All workmanship is to be in accordance with the latest amendment of the relevant section of BS 8000 to the extent that it is not in variation with the Building Regulations.

All materials are to be installed and fixed in strict accordance with the Manufacturers instructions, with the requirements of the relevant Part of the Technical Approval Certificate and in compliance with the British Standard applicable to that material and the section of BS 8000 applicable to that trade.

Planning Department
11 APR 2005
Ref: 04/21/07

PLANNING APPLICATION

project
The Bull Hotel, Long Sutton
for Korvin Developments Ltd

FS14501

drawing title
The Bull Hotel
Proposed Second Floor Plan

drawing no
5187. 1012

scale 1:75 | checked by
drawn by EMA | date
date 06.04.05

carter design group

CHARTERED ARCHITECTS & STRUCTURAL ENGINEERS
MAPLE ROAD KINGS LYNN NORFOLK PE34 3AZ TEL 01553 767788 FAX 01553 767337 E MAIL ema@carterdesigngroup.co.uk