
THE BULL HOTEL, LONG SUTTON
PLANNING APPLICATION APRIL 2005

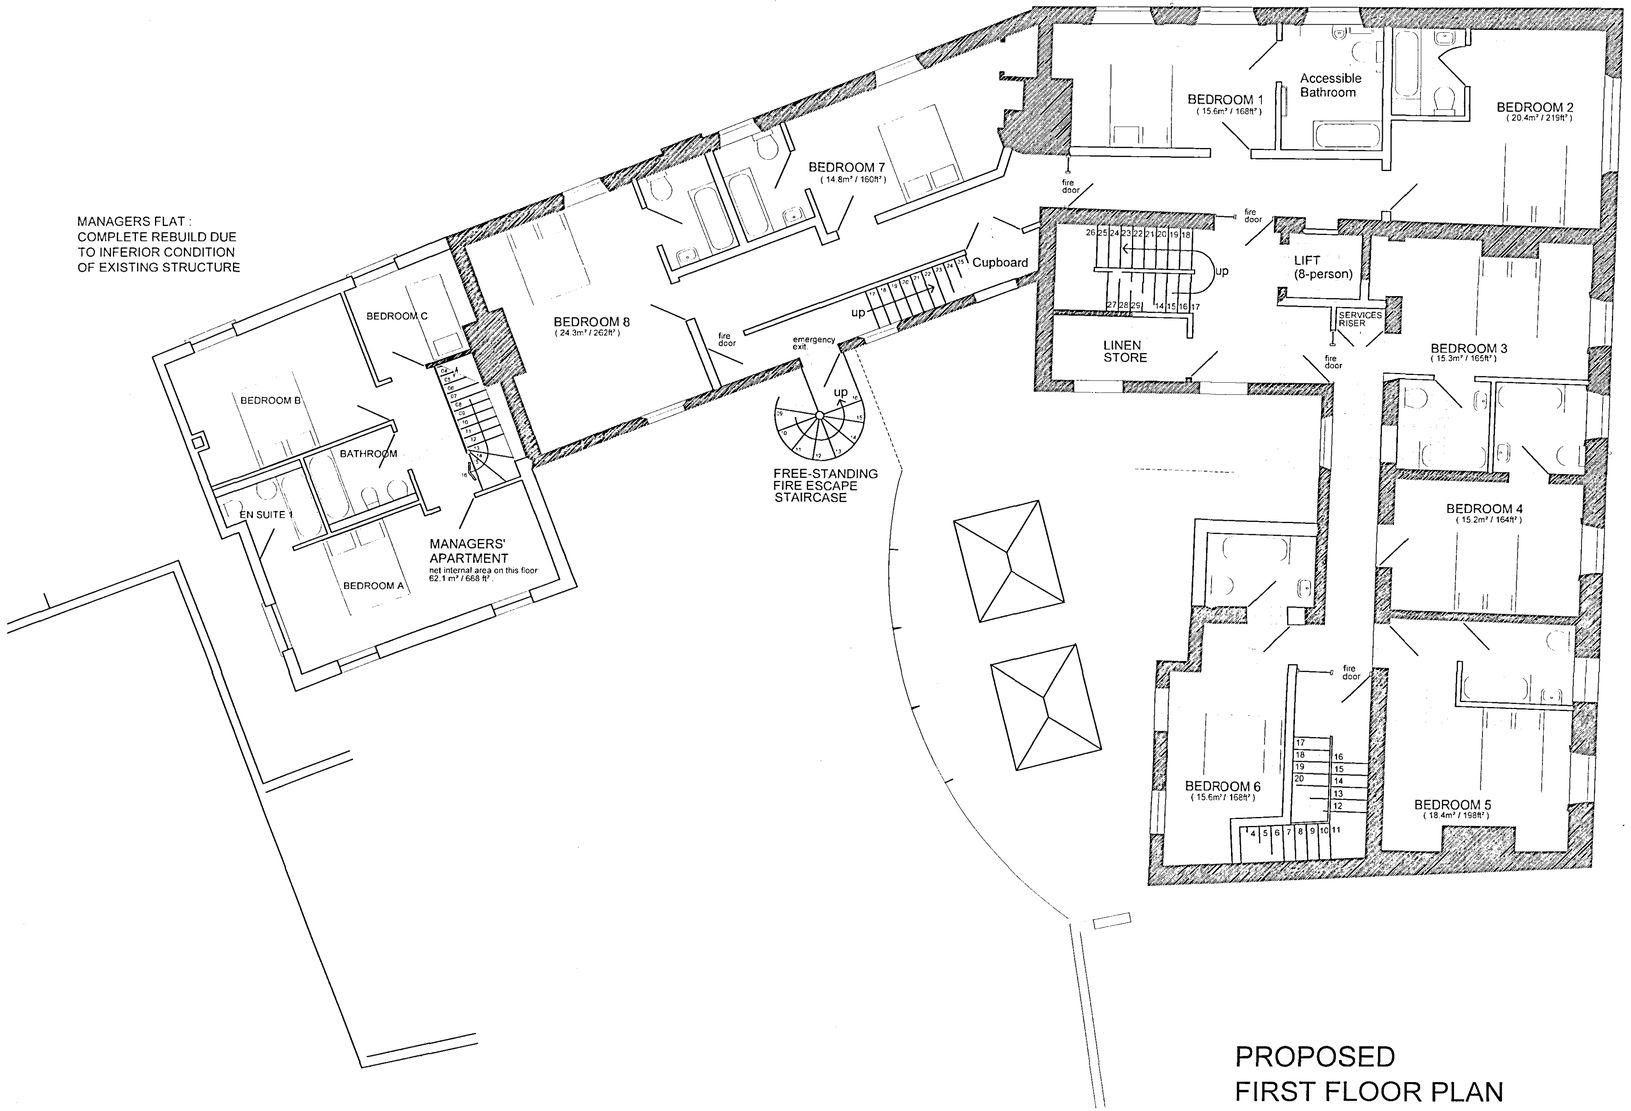

PROPOSED
FIRST FLOOR PLAN

(gross area = 411.8 m² / 4433 ft²)

Copyright
this drawing must not be re-issued, loaned or copied without the consent of the carter design group
any discrepancies should be notified to the design office immediately

DO NOT SCALE FROM THIS DRAWING.
USE ONLY FIGURED OR GRID DIMENSIONS

revisions | information ☐ | comment / approval ☒ | tender ☐ | for construction ☐

rev	date	by	description
A	04.05.05	DJH	drawing no updated

drawing no
5187. 1011

'SUPERSEDED'

NOTES
All workmanship is to be in accordance with the latest amendment of the relevant section of BS 8000, to the extent that recommendations define quality of finished work.

All materials are to be installed and used in strict accordance with the Manufacturers instructions, with the requirements of the relevant Building Regulations, Part M Agreement Certificate, the relevant British Standard applicable to that material and the receipt of BS Kite approval in all that trade.

Planning & Development
11 APR 2005
Ref: 0461/05

PLANNING APPLICATION

project
The Bull Hotel, Long Sutton
for Korvin Developments Ltd

FS14501

drawing title
The Bull Hotel
Proposed First Floor Plan

drawing no
5187. 1011

scale	1:75	checked by	
drawn by	LNA	date	
date	04.04.05		

carter design group
CHARTERED ARCHITECTS
STRUCTURAL ENGINEERS

MAPLE ROAD KINGS LYNN NORFOLK PE34 3AF TEL 01553 760788 FAX 01553 760787 E MAIL mail@carterdesigngroup.co.uk