
THE BULL HOTEL, LONG SUTTON
PLANNING APPLICATION APRIL 2005

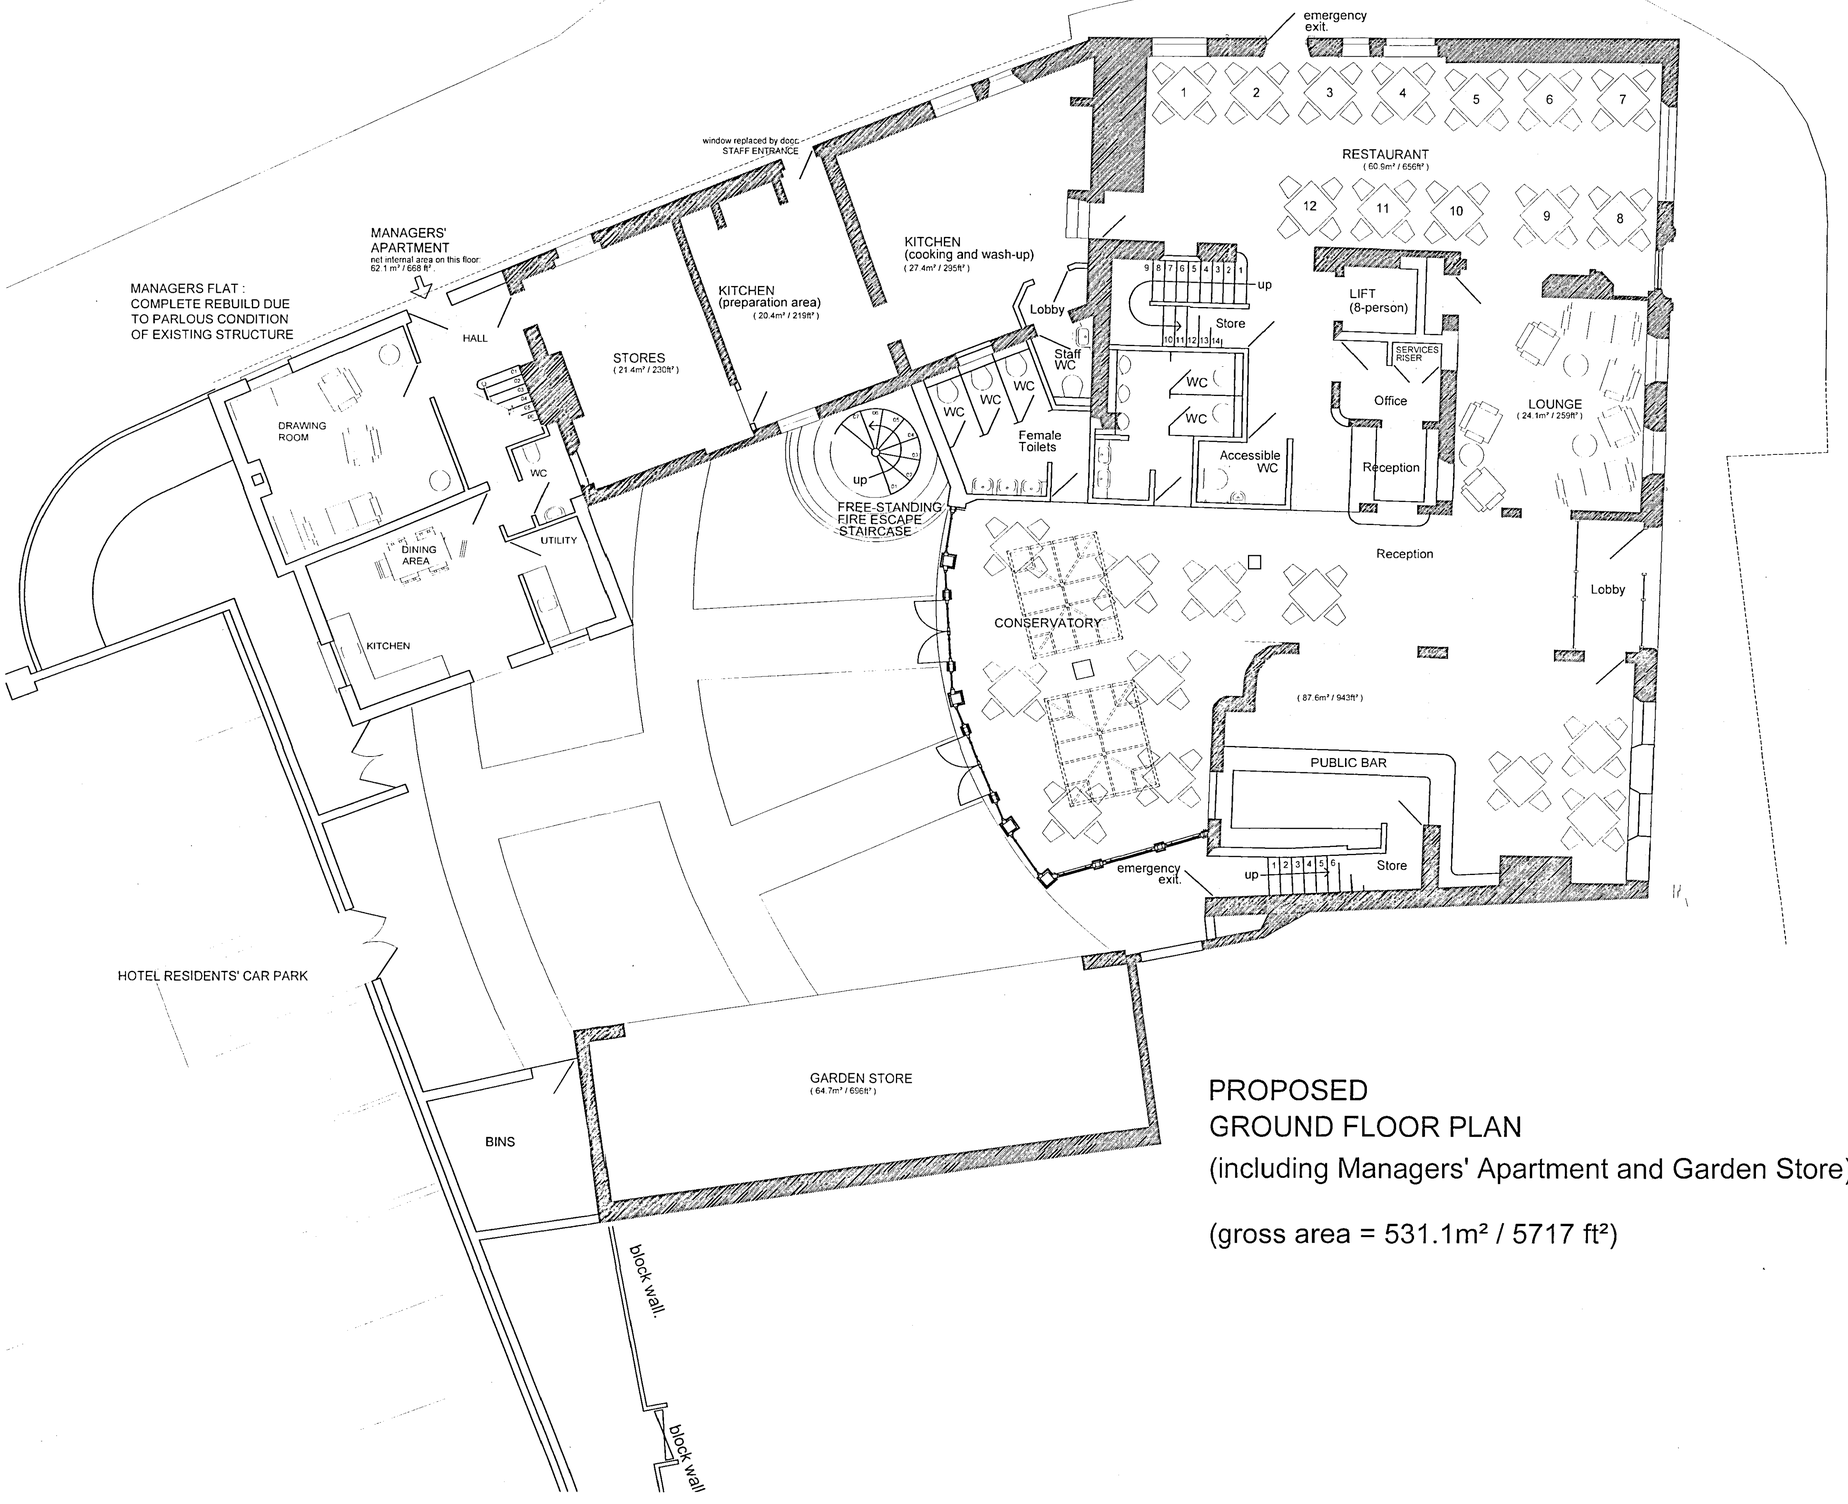

PROPOSED
GROUND FLOOR PLAN
(including Managers' Apartment and Garden Store)

(gross area = 531.1m² / 5717 ft²)

Copyright
this drawing must not be re issued, loaned or copied without the consent of the carter design group
any discrepancies should be notified to the design office immediately

DO NOT SCALE FROM THIS DRAWING,
USE ONLY FIGURED OR GRID DIMENSIONS

revisions | information ☐ | comment / approval ☒ | tender ☐ | for construction ☐

revisions	date	source	drawing	description

drawing no
5187. 1010

'SUPERSEDED'

NOTES
All workmanship is to be in accordance with the latest amendments of the relevant section of BS 8000 to the extent it defines minimum standards of quality of finished work

All materials are to be installed and used in strict accordance with the Manufacturers instructions, with the requirements of the relevant British Board of Agrement Certificate, the relevant British Standard applicable to that material and the section of BS 8000 applicable to that trade

Planning Department
11 APR 2005
Ref. No: 0421/05

PLANNING APPLICATION

project
The Bull Hotel, Long Sutton
for Korvin Developments Ltd

FS14501

drawing title
The Bull Hotel
Proposed Ground Floor Plan

drawing no
5187. 1010

scale 1:75
drawn by LNA
date 06.04.05

checked by
date

carter design group
CHARTERED ARCHITECTS
STRUCTURAL ENGINEERS
MARLE ROAD KINGS LYNN NORFOLK PE34 3AF TEL 01553 767788 FAX 01553 767337 E-MAIL mail@carter-design-group.co.uk