THE BULL HOTEL, LONG SUTTON
PLANNING APPLICATION APRIL 2005


Copyright
this drawing must not be re-issued, loaned or copied without the consent of the carter design group
any discrepancies should be notified to the design office immediately

DO NOT SCALE FROM THIS DRAWING,
USE ONLY FIGURED OR GRID DIMENSIONS


key notes: information ☐ comment / approval ☒ tender ☐ for construction ☐

description


drawing no
5187. 1006

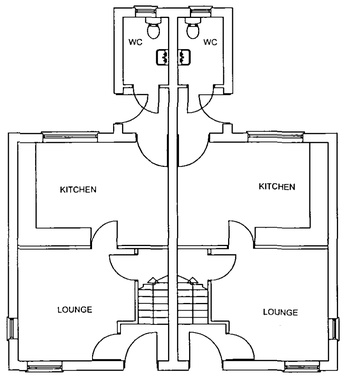

GROUND FLOOR PLAN

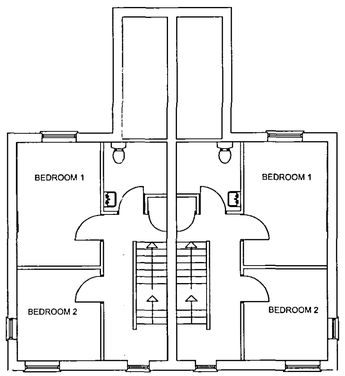

FIRST FLOOR PLAN

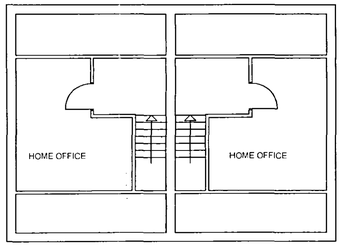


SECOND FLOOR PLAN

TOTAL:
92.83 m²
1000 ft²

2 BED COTTAGE
TYPE F1

2 No

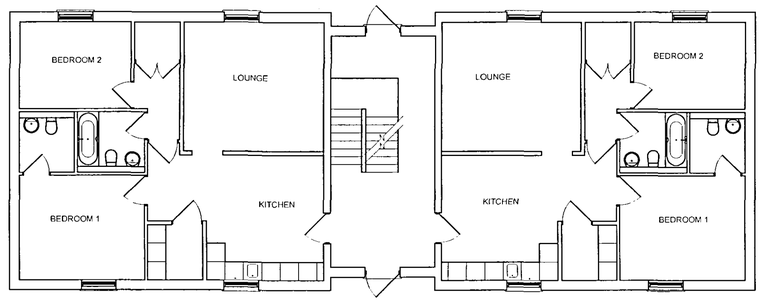

FLOOR PLAN

TOTAL:
84.44 m²
909 ft²

APARTMENTS

11 N0: 10,000 ft ²

DWELLING TYPE	FLOOR AREA: ft ²	NO. OFF	TOTAL FLOOR AREA: ft ²
2 BEDROOM FLATS	909 ft ²	11	10,000 ft ²
HOUSE TYPE A	1835 ft ²	1	1835 ft ²
HOUSE TYPE A [HANDED]	1835 ft ²	2	3670 ft ²
HOUSE TYPE B	1835 ft ²	1	1835 ft ²
HOUSE TYPE B [HANDED]	1835 ft ²	1	1835 ft ²
HOUSE TYPE C	2105 ft ²	2	4210 ft ²
HOUSE TYPE D	2105 ft ²	1	2105 ft ²
HOUSE TYPE E	1643 ft ²	1	1643 ft ²
HOUSE TYPE E [HANDED]	1643 ft ²	1	1643 ft ²
COTTAGE TYPE F	1000 ft ²	2	2000 ft ²
COTTAGE TYPE F1	1000 ft ²	2	2000 ft ²
		TOTAL	32776 ft ²

SCHEDULE OF ACCOMMODATION

SUPERSEDED

NOTES
All workmanship is to be in accordance with the latest amendment of the relevant section of BS 8000, to the extent that compliance is not required by other clauses.

All materials are to be used and fixed in accordance with the Manufacturers instructions, with the requirements of the relevant British Board of Agrement Certificate, or the recommendations of the material and the section of BS 8000 applicable in that trade.

SUPERSEDED

Planning Department
11 APR 2005
Ref: 0481/05

PLANNING APPLICATION

project
The Bull Hotel, Long Sutton
for Korvin Developments Ltd

drawing title
Dwelling types
Sheet 3 of 3

drawing no
5187. 1006

scale 1:100
drawn by tma
date 06.04.05

checked by
date

FS14501

carter design partnership
CHARTERED ARCHITECTS
STRUCTURAL ENGINEERS

MARKET ROAD KINGS LYNN NORFOLK PE30 1NE TEL 01553 767788 FAX 01553 767337 E MAIL mail@carter-design.co.uk