THE BULL HOTEL, LONG SUTTON
PLANNING APPLICATION APRIL 2005


this drawing must not be re issued, loaned or copied without the consent of the carter design group
any discrepancies should be notified to the design office immediately

DO NOT SCALE FROM THIS DRAWING.
USE ONLY FIGURED OR GRID DIMENSIONS


for info / APS ☐ information ☐ comment / approval ☒ issued ☐ for construction ☐

rev	description	date
A		04.04.05
B		13.04.05
C		19.04.05
D		21.04.05


drawing no
5187. 1013

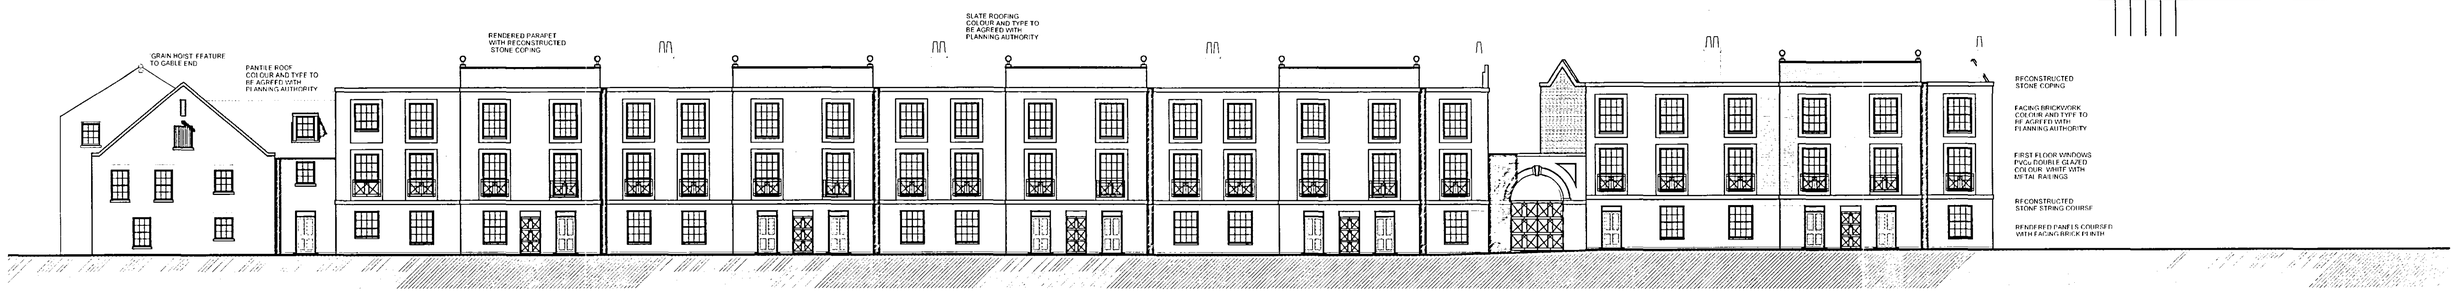

WEST ELEVATION - FACING RECREATION GROUND

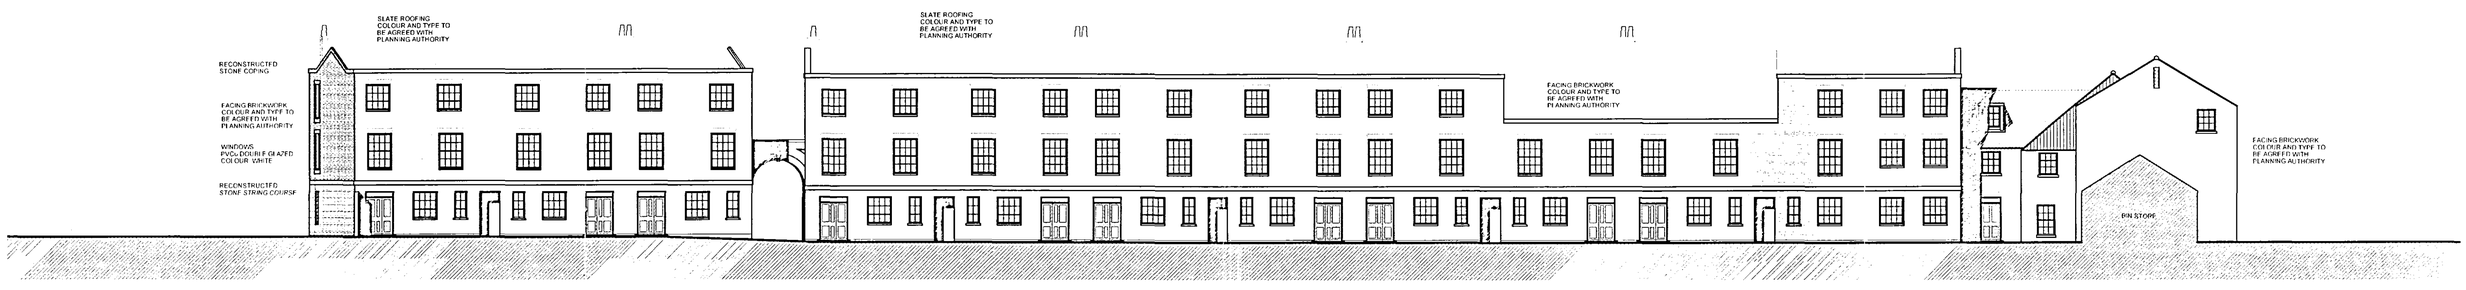

INTERNAL - EAST ELEVATION

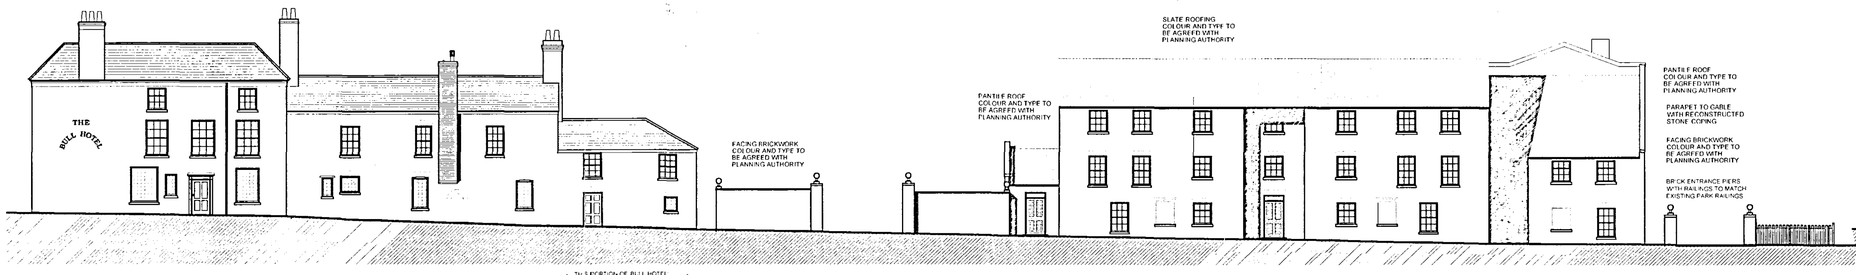


NORTH ELEVATION - BULL LANE




EAST : TO MARKET PLACE

THIS PORTION OF BULL HOTEL TO BE REBUILT

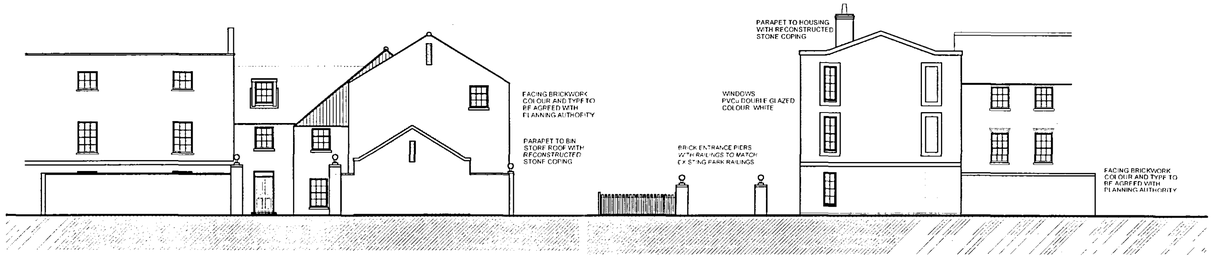

PART EAST ELEVATION -
REAR ELEVATION - FROM BULL
HOTEL CAR PARK

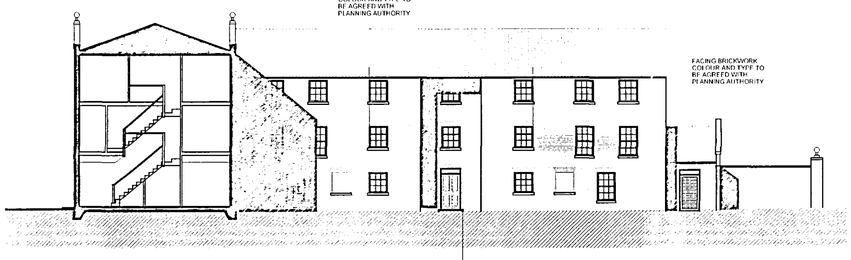

SOUTH ELEVATION

INTERNAL - SOUTH ELEVATION
FROM FLATS CAR PARK

EXISTING SHOPFRONT TO BE REMOVED. INFILL TO MATCH EXISTING HOTEL. ALL MATERIALS TO BE AGREED WITH PLANNING AUTHORITY

EXISTING ARCHWAY TO BE INFILLED TO FORM NEW MAIN ENTRANCE TO HOTEL WITH FRAMELESS GLASS SCREEN

NOTES
All workmanship is to be in accordance with the latest amendment of the relevant section of BS 8000 to the extent that recommendations of the quality standard work.

All materials are to be installed and fixed in strict accordance with the Manufacturers instructions, with the requirements of the relevant British Board of Agrement Certificate, the relevant Building Standards applicable to the materials and the section of BS 8000 applicable to that trade.

SUPERSEDED
11 APR 2005

PLANNING APPLICATION

project
The Bull Hotel, Long Sutton
for Korvin Developments Ltd

drawing title
Site Elevations

drawing no
5187. 1013

scale 1:200 checked by
drawn by MA date
date 06.04.05

FS14501

carter design group
CHARTERED ARCHITECTS
STRUCTURAL ENGINEERS
MAPLE ROAD KINGS LYNN NORFOLK PE30 3AF TEL 01553 767788 FAX 01553 767337 E-MAIL mail@carter-design-group.co.uk