
Copyright:
this drawing must not be re-issued, loaned or copied without the consent of the carter design group
any discrepancies should be notified to the design office immediately

DO NOT SCALE FROM THIS DRAWING.
USE ONLY FIGURED OR GRID DIMENSIONS


revisions | information ☐ | comment / approval ☒ | tender ☐ | for construction ☐

revision no	date	source	drawn by	description	drawing no
					5187. 1015


THE BULL HOTEL, LONG SUTTON
PLANNING APPLICATION APRIL 2005

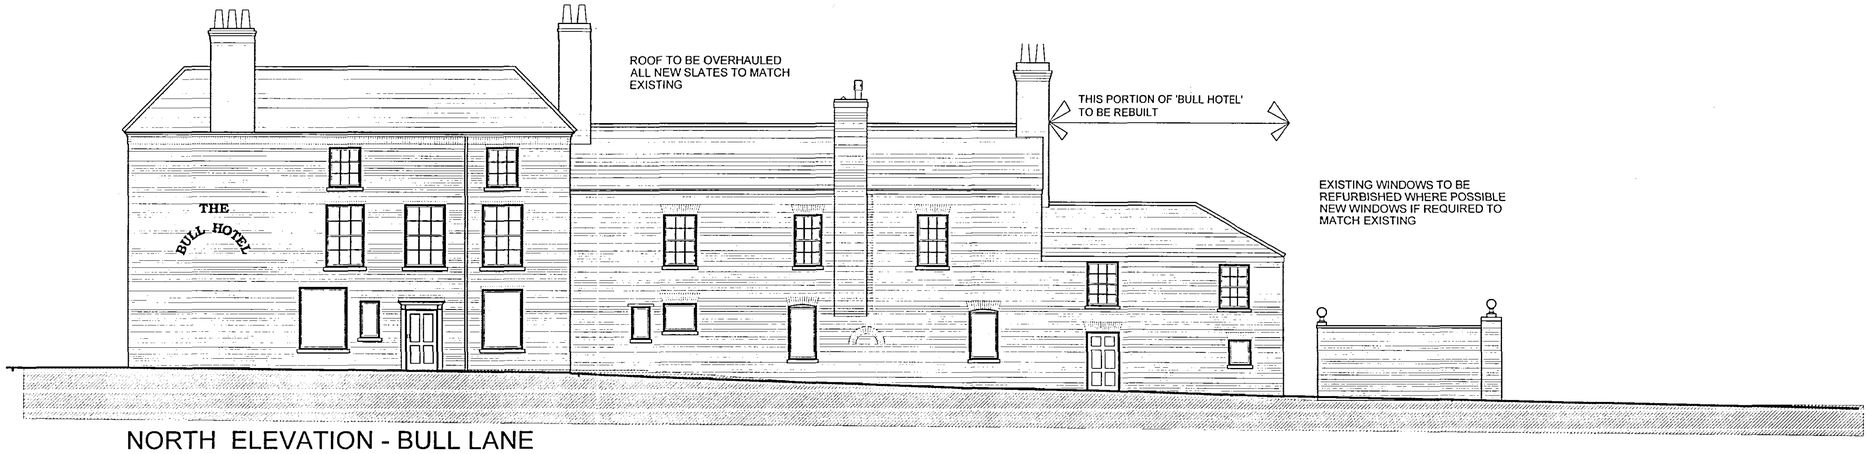

NORTH ELEVATION - BULL LANE

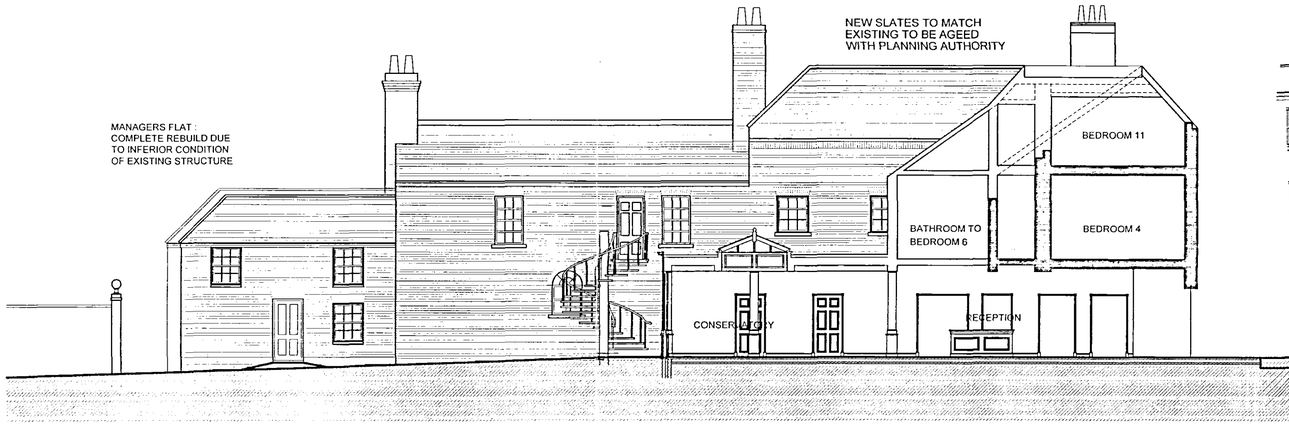


SOUTH ELEVATION - TO COURTYARD

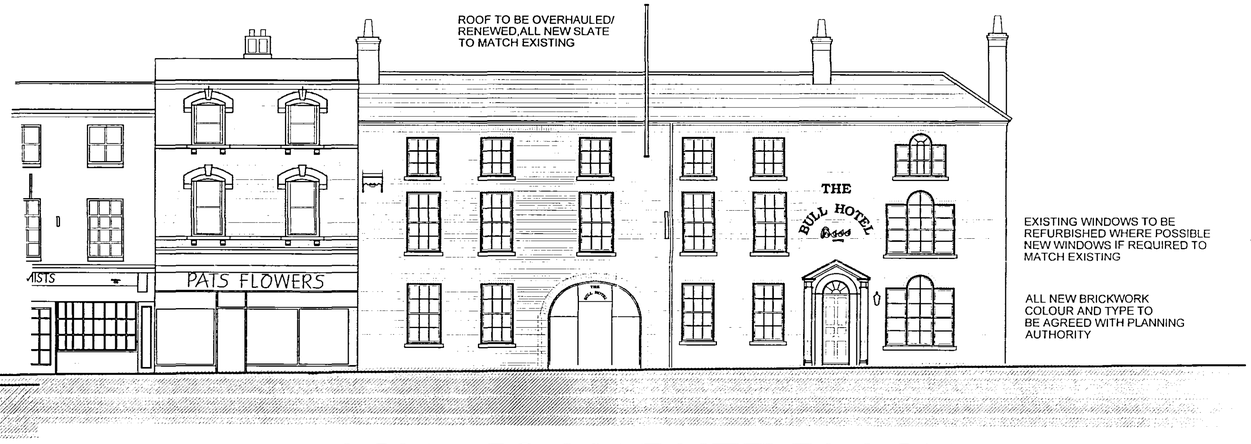


EAST : TO MARKET PLACE

EXISTING SHOPFRONT TO BE
REMOVED, INFILL TO MATCH
EXISTING HOTEL, ALL MATERIALS
TO BE AGREED WITH PLANNING
AUTHORITY

EXISTING ARCHWAY TO BE
INFILLED TO FORM NEW MAIN
ENTRANCE TO HOTEL WITH
'FRAMELESS' GLASS SCREEN

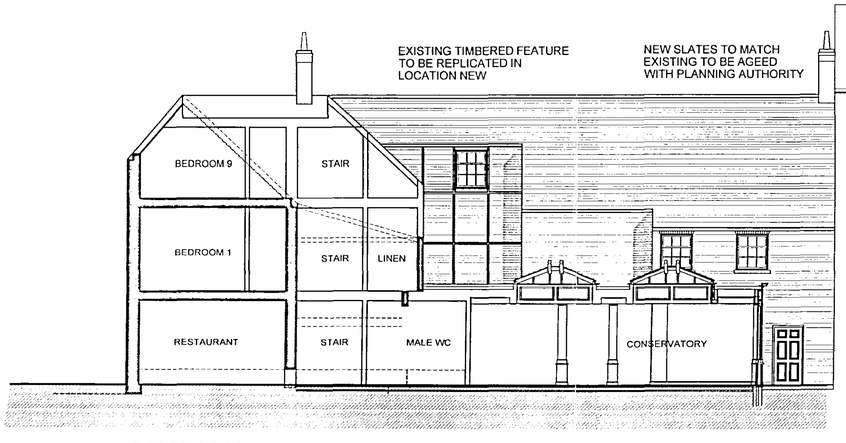

SECTIONAL SOUTH ELEVATION - TO COURTYARD

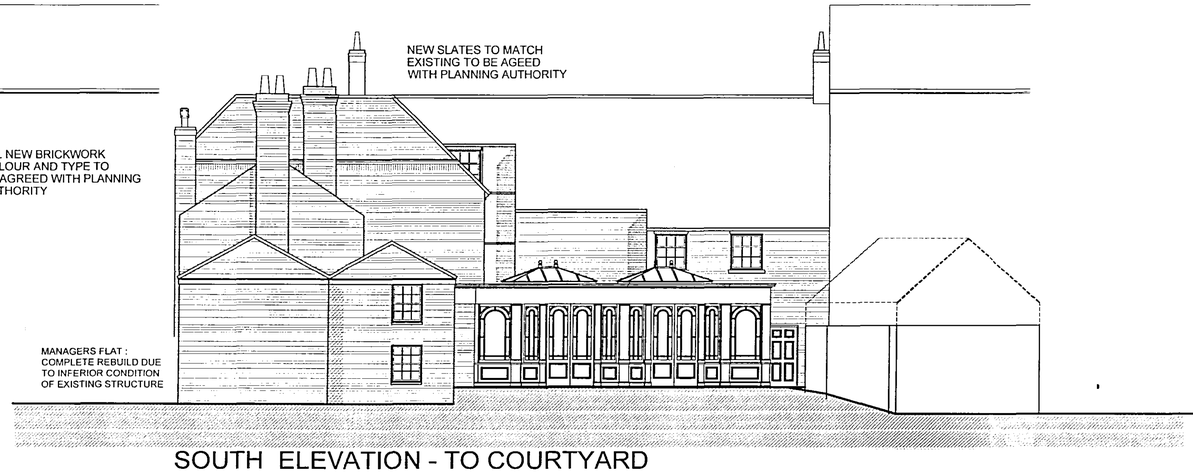

SOUTH ELEVATION - TO COURTYARD

SUPERSEDED

NOTES
All workmanship is to be in accordance with the latest amendment of the relevant section of BS 8000, to the extent that recommendations define quality of finished work.

All materials are to be installed and fixed in strict accordance with the Manufacturers instructions, with the requirements of the relevant British Board of Agrement Certificate, the relevant British Standard applicable to that material and the section of BS 8000 applicable to that trade

RECEIVED
11 APR 2005
09/01/05

PLANNING APPLICATION

project
The Bull Hotel, Long Sutton
for Korvin Developments Ltd

FS14501

drawing title
The Bull Hotel
Proposed Elevations

drawing no
5187. 1015

scale 1:100
drawn by LNS
date 06 04 05
checked by
date

carter design group
CHARTERED ARCHITECTS
STRUCTURAL ENGINEERS
MAPLE ROAD, KINGS LYNN, NORFOLK, PE34 3AF TEL 01553 767788 FAX 01553 767337 E-MAIL mail@carter-design-group.co.uk