
THE BULL HOTEL, LONG SUTTON
PLANNING APPLICATION APRIL 2005

Copyright
this drawing must not be re-issued, loaned or copied without the consent of the carter design group
any discrepancies should be notified to the design office immediately

DO NOT SCALE FROM THIS DRAWING.
USE ONLY FIGURED OR GRID DIMENSIONS

revisions | information [x] | comment - approval [ ] | tender [ ] | for construction [ ]

rev's	description	drawing no.
A		5187. 1008

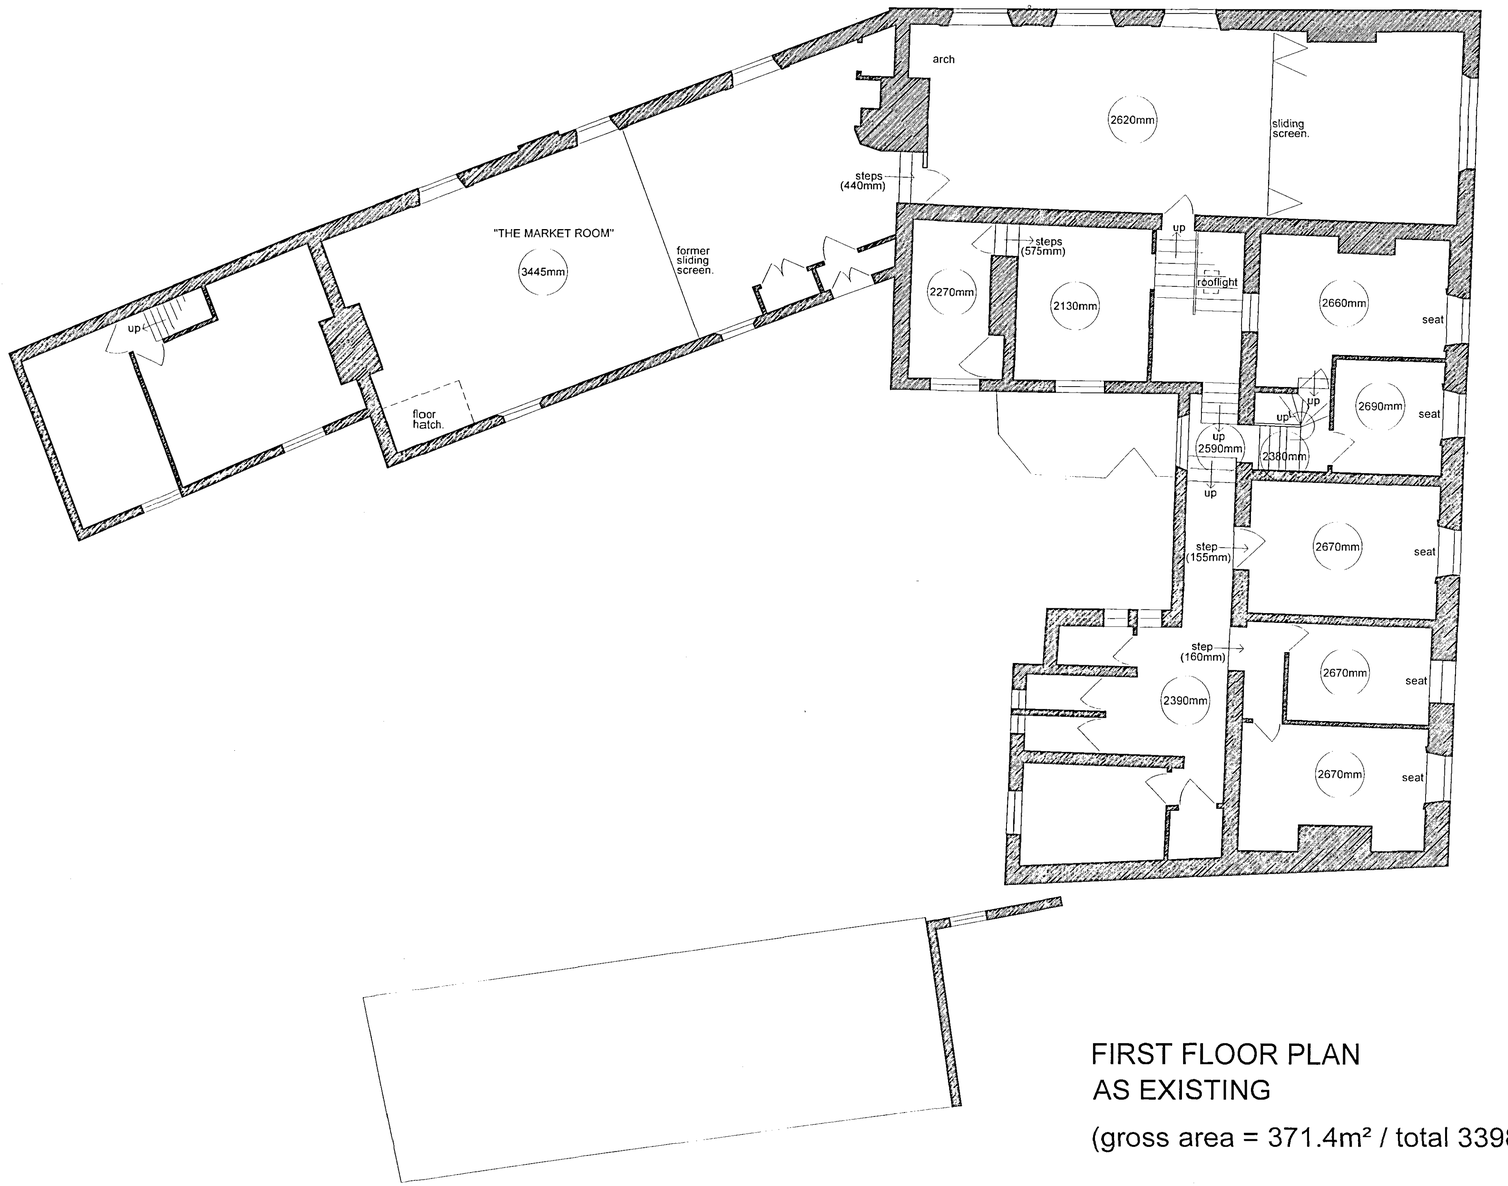

FIRST FLOOR PLAN
AS EXISTING

(gross area = 371.4m² / total 3398 ft²)

SUPERSEDED

NOTES
All work carried out is to be in accordance with the latest amendment of the relevant section of BS 8000, to the extent that agreement exists over the quality of finished work.

All materials are to be installed and fixed in strict accordance with the Manufacturers instructions, with the requirements of the relevant British Standard and Agrément Certificate, the relevant British Standard applicable to that materials and the section of BS 8000 applicable to that trade.

Planning & Development
11 APR 2005
04811/SC

PLANNING APPLICATION

project
The Bull Hotel, Long Sutton
for Korvin Developments Ltd

FS14501

drawing title
First Floor Plan
As Existing

drawing no
5187. 1008

scale	1:75	checked by	
drawn by	LNA	date	
date	06.04.05		

carter design group
CHARTERED ARCHITECTS
STRUCTURAL ENGINEERS
MAPLE ROAD, PINCE'S LYNN, NORFOLK, PE34 3AF TEL: 01553 767268 FAX: 01553 767337 E MAIL: mail@carter-design-group.co.uk