Copyright:
this drawing must not be re-issued, loaned or copied without the consent of the carter design group
any discrepancies should be notified to the design office immediately


DO NOT SCALE FROM THIS DRAWING,
USE ONLY FIGURED OR GRID DIMENSIONS

revisions | information ☐ | comment / approval [x] | tender ☐ | for construction ☐

revision no	date	issue	drawn by	description
A	CDG	CDG	LML	Dwelling Schedule amended, Type D ommitted

drawing no: 5187. 2006 A

THE BULL HOTEL, LONG SUTTON
REVISED PLANNING APPLICATION JUNE 2005

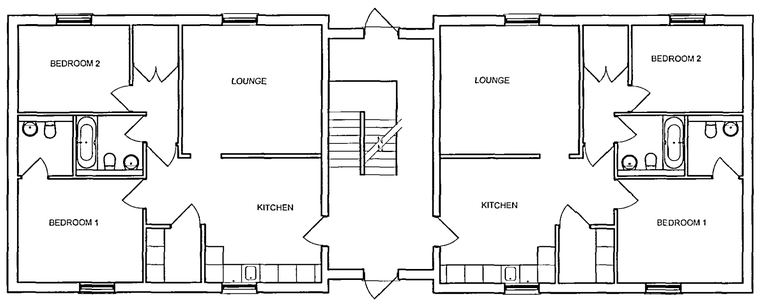

FLOOR PLAN

TOTAL:
84.44 m²
909 ft²

APARTMENTS

14 N0: 12,726 ft ²

DWELLING TYPE	FLOOR AREA: ft ²	NO. OFF	TOTAL FLOOR AREA: ft ²
2 BEDROOM FLATS	909 ft ²	14	12726 ft ²
HOUSE TYPE A	1835 ft ²	1	1835 ft ²
HOUSE TYPE A [HANDED]	1835 ft ²	1	1835 ft ²
HOUSE TYPE B	1835 ft ²	1	1835 ft ²
HOUSE TYPE B [HANDED]	1835 ft ²	1	1835 ft ²
HOUSE TYPE C	2105 ft ²	2	4210 ft ²
HOUSE TYPE E	1643 ft ²	1	1643 ft ²
HOUSE TYPE E [HANDED]	1643 ft ²	1	1643 ft ²
COTTAGE TYPE F	1000 ft ²	2	2000 ft ²
COTTAGE TYPE F1	1000 ft ²	2	2000 ft ²
		TOTAL	31562 ft ²

SCHEDULE OF ACCOMMODATION

0481/05

AMENDED PLAN
Ref. A1

NOTES:
All workmanship is to be in accordance with the latest amendment of the relevant section of BS 8000, to the extent that recommendations define quality of finished work.

All material's are to be installed and fixed in strict accordance with the Manufacturers instructions, with the requirements of the relevant British Board of Agrement Certificate, the relevant British Standard applicable to that material and the section of BS 8000 applicable to that trade

REVISED APPLICATION

project
The Bull Hotel, Long Sutton
for Korvin Developments Ltd

FS14501

drawing title
Dwelling types
Sheet 3 of 3

drawing no:
5187. 2006 A

scale: 1:100
drawn by: lml
date: 06.04.05
checked by:
date:

carter design group
CHARTERED ARCHITECTS
STRUCTURAL ENGINEERS
MAPLE ROAD, KINGS LYNN, NORFOLK, PE34 3AF TEL: 01553 767788 FAX: 01553 767337 E-MAIL: mail@carter-design-group.co.uk