THE BULL HOTEL, LONG SUTTON
REVISED PLANNING APPLICATION JUNE 2005


this drawing must not be re-issued, loaned or copied without the consent of the carter design group
any discrepancies should be notified to the design office immediately

DO NOT SCALE FROM THIS DRAWING,
USE ONLY FIGURED OR GRID DIMENSIONS

revisions | information ☐ | comment / approval ☒ | tender ☐ | for construction ☐

revision	date	source	drawn by	description
A	29.09.05	CDG	LMA	AMENDED TO CONCUR WITH EXISTING ELEVATIONS

drawing no: 5187. 2015 A

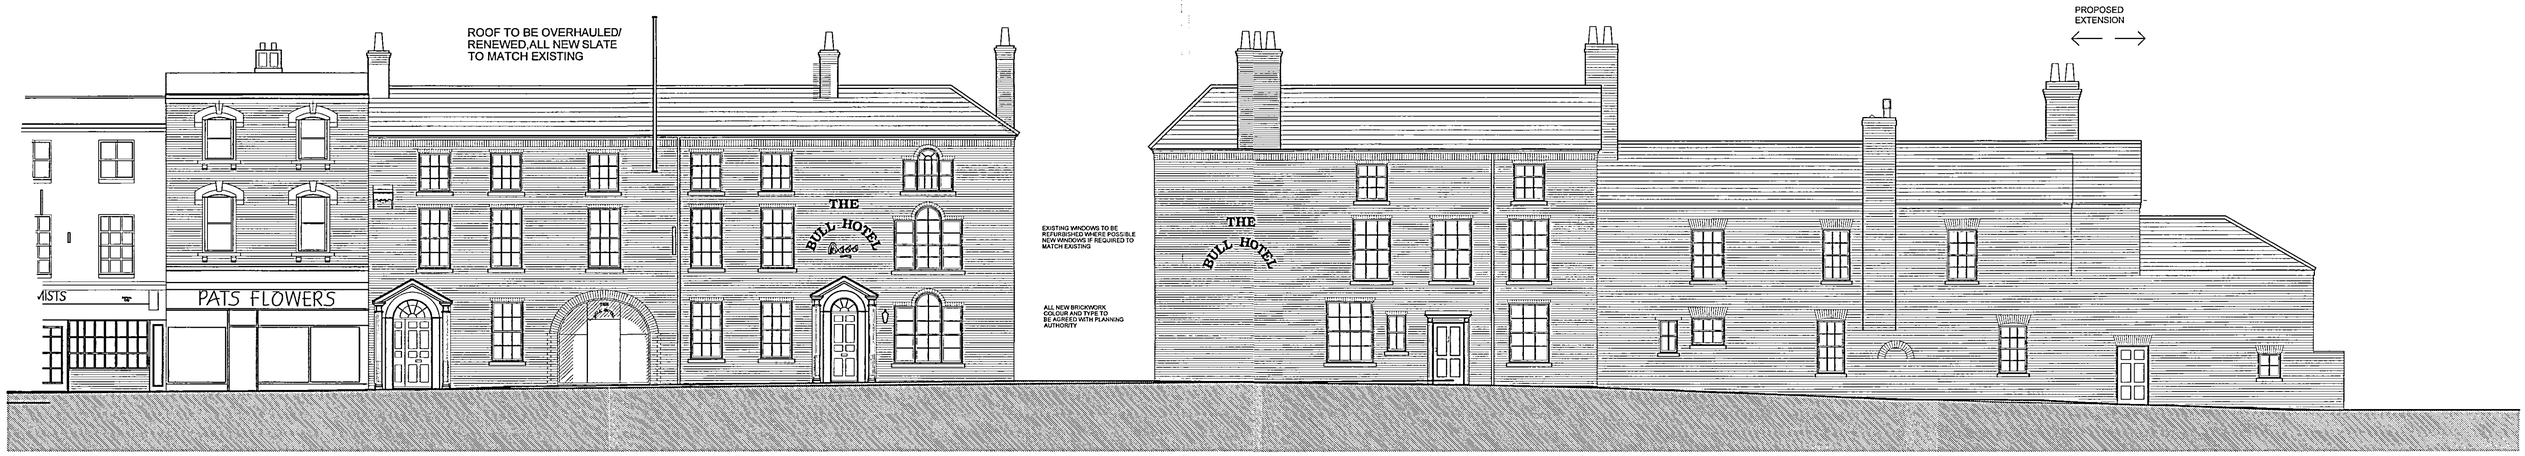


EAST : TO MARKET PLACE

EXISTING SHOPFRONT TO BE REMOVED, INFILL TO MATCH EXISTING HOTEL, ALL MATERIALS TO BE AGREED WITH PLANNING AUTHORITY

EXISTING ARCHWAY TO BE INFILLED TO FORM NEW MAIN ENTRANCE TO HOTEL WITH 'FRAMELESS' GLASS SCREEN

NORTH ELEVATION - BULL LANE

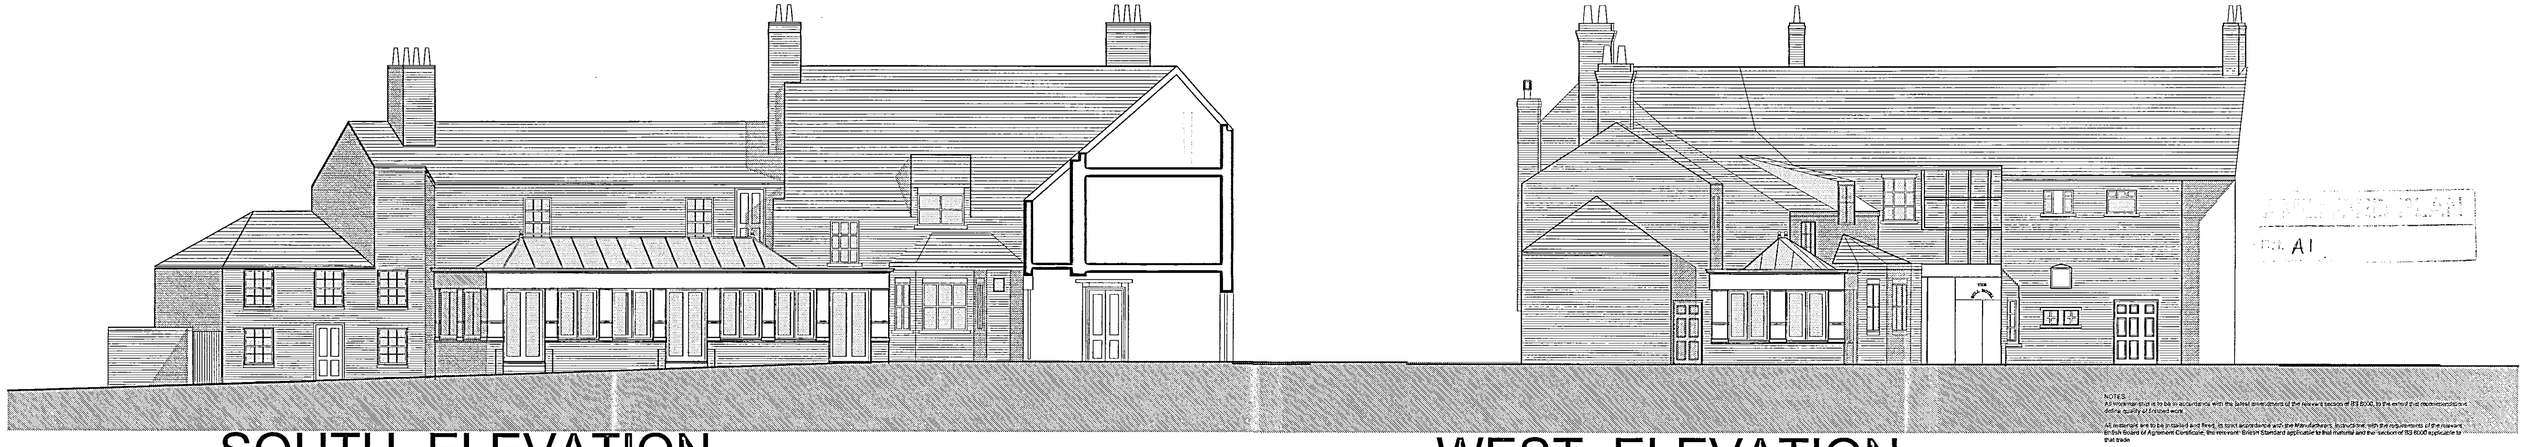

SOUTH ELEVATION - INTERNAL COURTYARD

WEST ELEVATION - INTERNAL COURTYARD

NOTES
All workmanship is to be in accordance with the latest amendments of the relevant sections of BS 8000, to the extent that recommendations define quality of finished work.
All materials are to be installed and fixed, in strict accordance with the Manufacturers' instructions, with the requirements of the relevant British Board of Agrement Certificate, the relevant British Standard applicable to that material and the relevant section of BS 8000 applicable to that trade

Planning & Development
03 OCT 2005
Ref: 48105

REVISED APPLICATION

project
The Bull Hotel, Long Sutton
for Korvin Developments Ltd

FS14501

drawing title
The Bull Hotel
Revised Elevations As Proposed

drawing no:
5187. 2015 A

scale: 1:100
drawn by: cjh
date: 28.06.05
checked by:
date:

carter design group
CHARTERED ARCHITECTS
STRUCTURAL ENGINEERS
MAPLE ROAD, KINGS LYNN, NORFOLK, PE34 3AF TEL: 01553 767789 FAX: 01553 767337 E-MAIL: mail@carter-design-group.co.uk