this drawing must not be reproduced, adapted or copied without the consent of the copyright owner
any discrepancies should be notified to the design office immediately

DO NOT SCALE FROM THIS DRAWING,
USE ONLY FIGURED OR GRID DIMENSIONS


| revisions | information | comment / approval | tender | for construction |
|---|---|---|---|---|
| | | X | | |

| revision no | date | source | drawn by | description | drawing no. |
|---|---|---|---|---|---|
| | | | | | 5187. 2014 |


# THE BULL HOTEL, LONG SUTTON
# REVISED PLANNING APPLICATION JUNE 2005





EAST ELEVATION -
MARKET PLACE

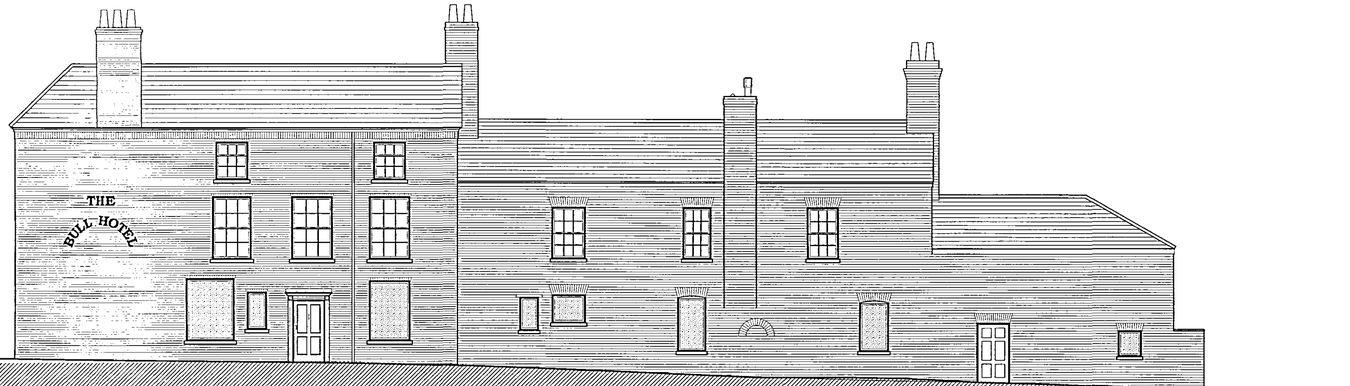


NORTH ELEVATION -
BULL LANE

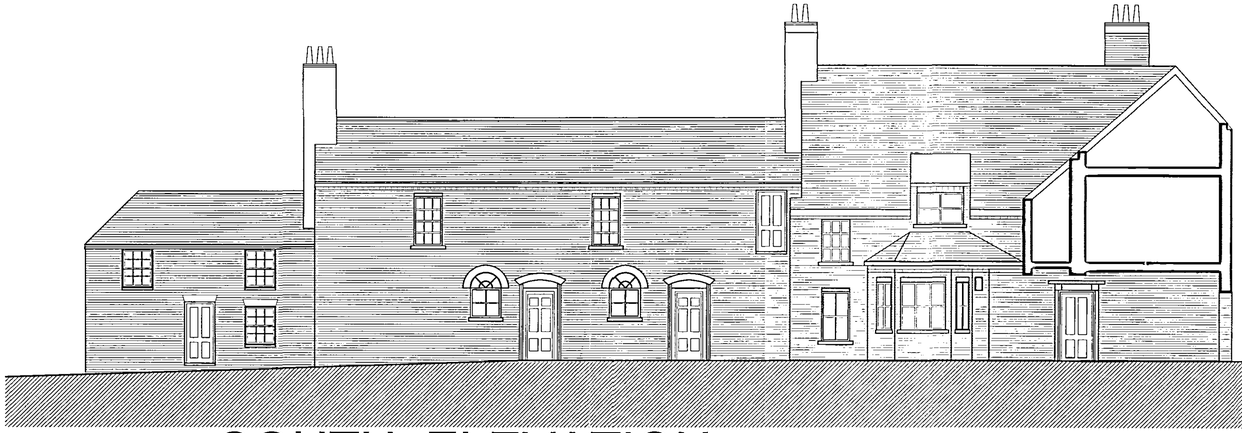

SOUTH ELEVATION -
INTERNAL COURTYARD

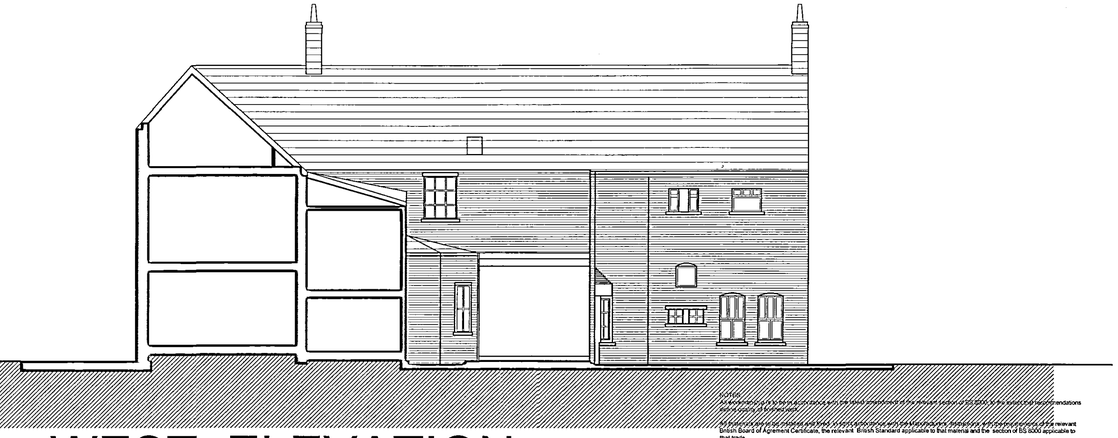

WEST ELEVATION -
INTERNAL COURTYARD

Limitations
No asbestos materials to be specified, used or disposed of on the project. Should any be found unearthed on the site, the Contractor is to inform the Architect immediately.
All building work is to be carried out in accordance with the requirements of the Building Regulations 2000 and the Approved Documents issued thereunder, and with all other relevant statutory regulations and codes of practice. Any work covered by a current British Board of Agrement Certificate is to be carried out in accordance with the requirements of the relevant British Board of Agrement Certificate, the relevant British Standard applicable to that material and the section of BS 8000 applicable to that trade.

04/81/05
04781/05

AMENDED PLANS
Ref. A1

REVISED APPLICATION

project
The Bull Hotel, Long Sutton
for Korvin Developments Ltd

FS14501

drawing title
The Bull Hotel
Elevations As Existing

drawing no.
5187. 2014

scale: 1:100
drawn by: cjh
date: 06.04.05
checked by:
date:

carter design group
CHARTERED ARCHITECTS
STRUCTURAL ENGINEERS
MAPLE ROAD, KINGS LYNN, NORFOLK, PE34 3AF TEL: 01553 767788 FAX: 01553 767337 E-MAIL: mail@carter-design-group.co.uk