
this drawing must not be re-issued, loaned or copied without the consent of the carter design group
any discrepancies should be notified to the design office immediately

DO NOT SCALE FROM THIS DRAWING,
USE ONLY FIGURED OR GRID DIMENSIONS

revisions | information ☐ | comment / approval ☒ | tender ☐ | for construction ☐


revision no	date	source	drawing	description	drawing no.
					5187. 2018

THE BULL HOTEL, LONG SUTTON
REVISED PLANNING APPLICATION JUNE 2005

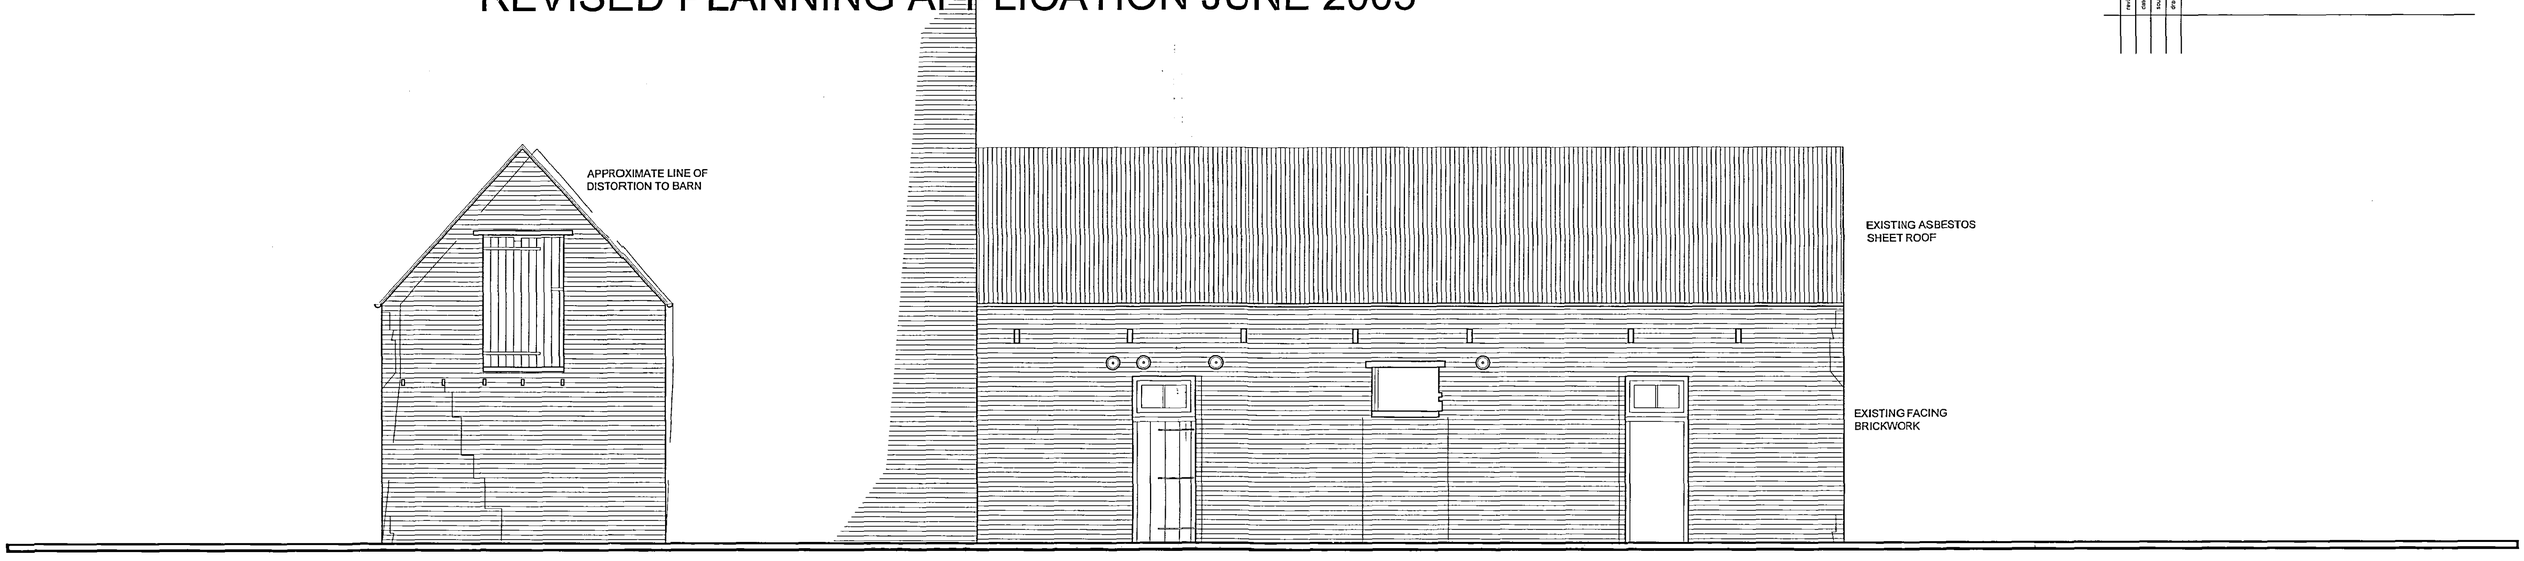

EXISTING WEST ELEVATION

EXISTING NORTH ELEVATION

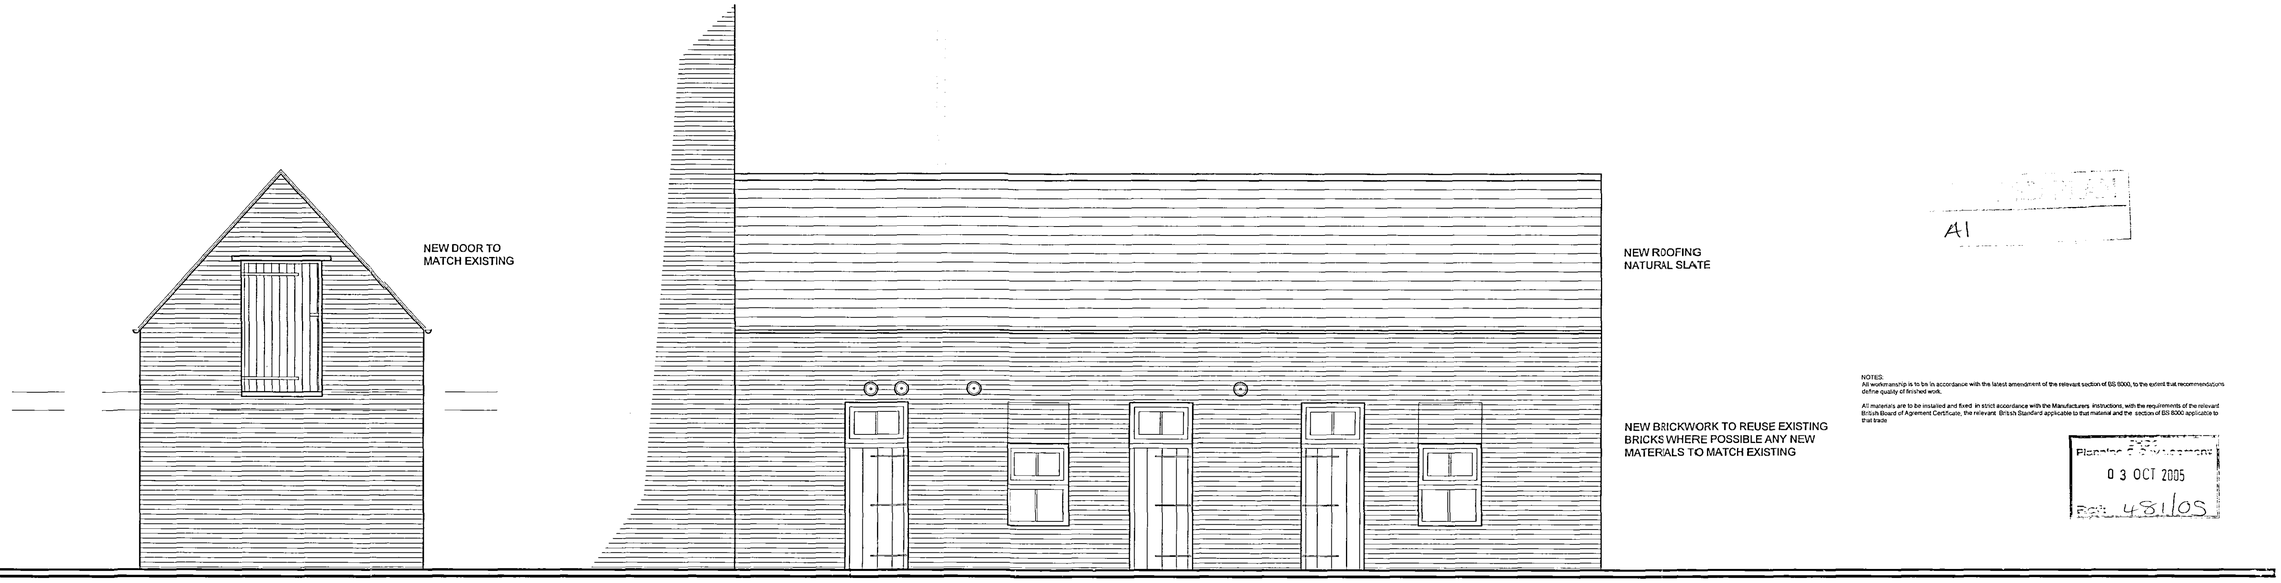

PROPOSED WEST ELEVATION

PROPOSED NORTH ELEVATION

A1

NOTES:
All workmanship is to be in accordance with the latest amendment of the relevant section of BS 8000, to the extent that recommendations define quality of finished work.

All materials are to be installed and fixed in strict accordance with the Manufacturers instructions, with the requirements of the relevant British Board of Agrement Certificate, the relevant British Standard applicable to that material and the section of BS 8000 applicable to that trade

Planning & Development
0 3 OCT 2005
Rec. 48/05

REVISED APPLICATION

project
The Bull Hotel, Long Sutton
for Korvin Developments Ltd

FS14501

drawing title
Proposed and Existing Elevations of
Barn to be Rebuilt as Disabled Accommodation

drawing no.
5187. 2018

scale: 1:50 | checked by:
drawn by: L.N.A | date:
date: 28.09.05

MAPLE ROAD, KINGS LYNN, NORFOLK, PE34 3AF TEL: 01553 767768 FAX: 01553 767317