
THE BULL HOTEL, LONG SUTTON
REVISED PLANNING APPLICATION JUNE 2005

Copyright:
this drawing must not be re-issued, loaned or copied without the consent of the carter design group
any discrepancies should be notified to the design office immediately

DO NOT SCALE FROM THIS DRAWING,
USE ONLY FIGURED OR GRID DIMENSIONS

revisions | information ☐ | comment / approval ☒ | tender ☐ | for construction ☐

revision	date	source	drawn by	description	drawing no:
					5187. 2016

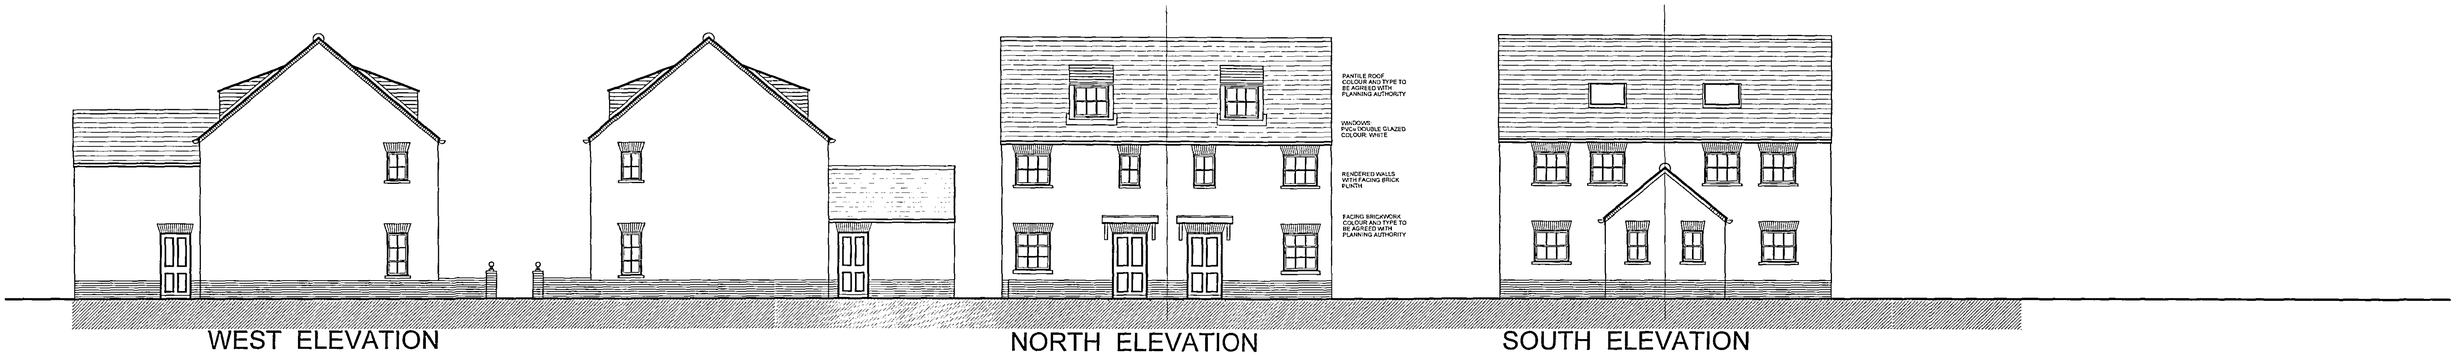


WEST ELEVATION
EAST SIMILAR

NORTH ELEVATION

SOUTH ELEVATION

ELEVATIONS 2 BED COTTAGE TYPE F1

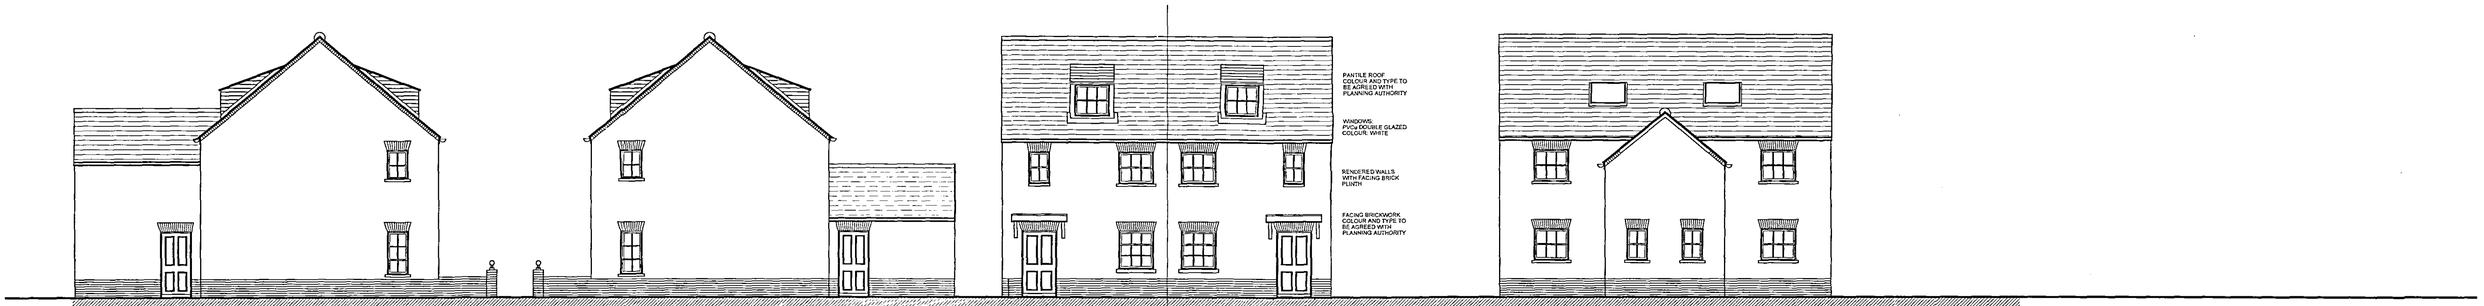

WEST ELEVATION
EAST SIMILAR

SOUTH ELEVATION

NORTH ELEVATION

ELEVATIONS 2 BED COTTAGE TYPE F

0481/05
0476/05

NOTES:
All workmanship is to be in accordance with the latest amendment of the relevant section of BS 8000, to the extent that recommendations define quality of finished work.

All materials are to be installed and fixed in strict accordance with the Manufacturers instructions, with the requirements of the relevant British Board of Agrement Certificate, the relevant British Standard applicable to that material and the section of BS 8000 applicable to that trade

AMENDED PLAN
Ref: A1

REVISED APPLICATION

project
The Bull Hotel, Long Sutton
for Korvin Developments Ltd

FS14501

drawing title
Revised Site Elevations
Cottage Types F and F1

drawing no.
5187. 2016

scale: 1:100 | checked by:
drawn by: lna | date:
date: 28.06.05

carter design group
CHARTERED ARCHITECTS
STRUCTURAL ENGINEERS
MAPLE ROAD, KINGS LYNN, NORFOLK, PE34 3AF TEL: 01553 767788 FAX: 01553 767337 E-MAIL: mail@carter-design-group.co.uk