
Copyright:
this drawing must not be re-issued, loaned or copied without the consent of the carter design group
any discrepancies should be notified to the design office immediately

DO NOT SCALE FROM THIS DRAWING.
USE ONLY FIGURED OR GRID DIMENSIONS


revisions | information ☐ | comment / planning ☐ | tender ☐ | for construction ☐

date/rev	by	check	chk/rev	description	drawing nr:
					5187 . 2020


THE BULL HOTEL, LONG SUTTON
REVISED PLANNING APPLICATION JUNE 2005

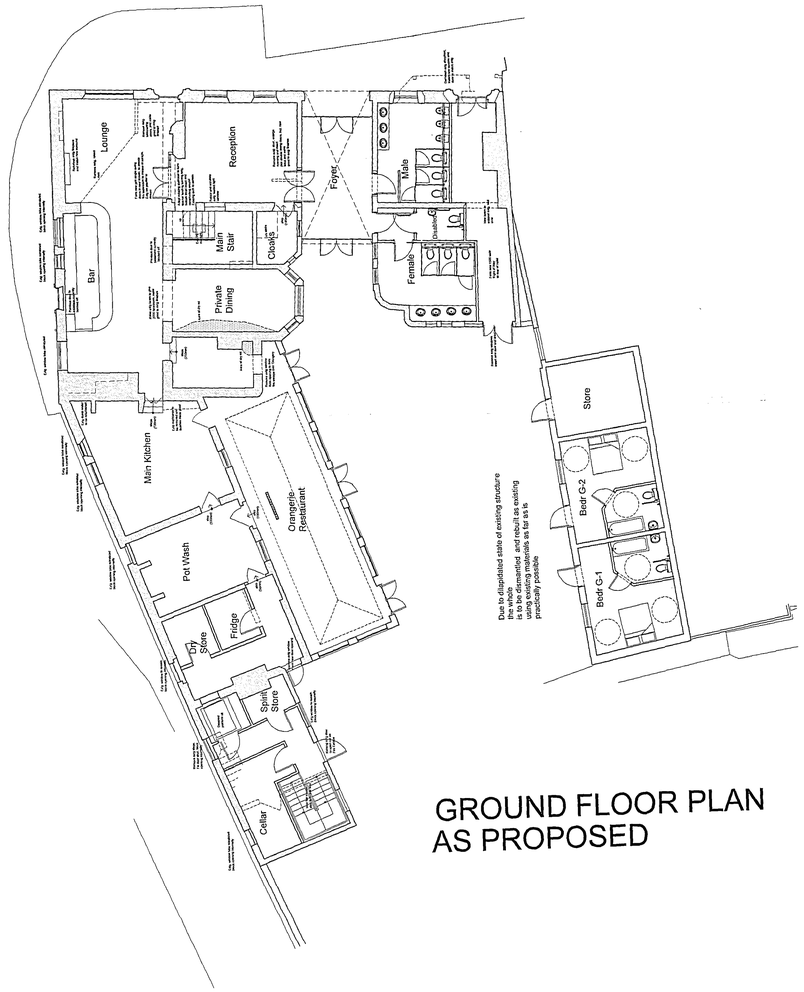

GROUND FLOOR PLAN
AS PROPOSED

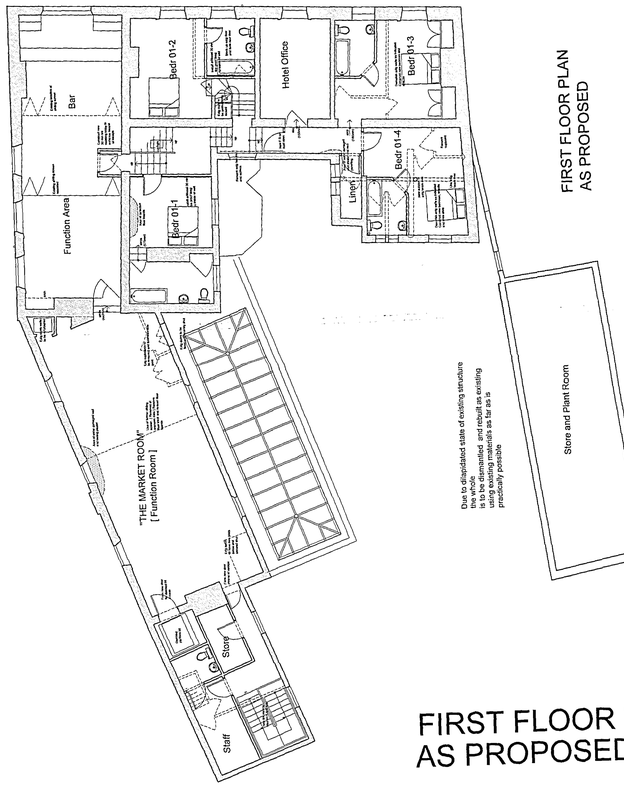

FIRST FLOOR PLAN
AS PROPOSED

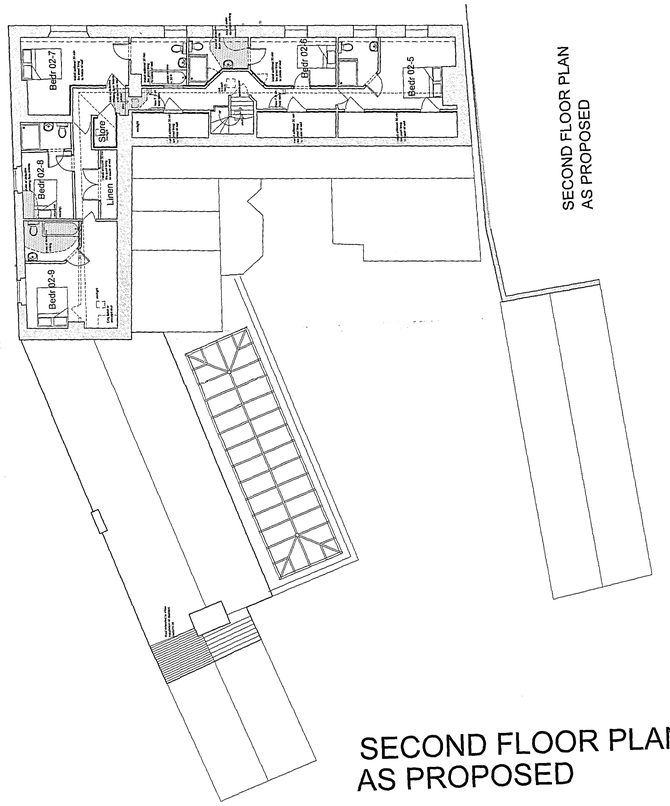

SECOND FLOOR PLAN
AS PROPOSED

NOTES:
All workmanship is to be in accordance with the latest amendment of the relevant section of BS 8000, to the extent that recommendations define quality of finished work.

All materials are to be installed and fixed in strict accordance with the Manufacturers instructions, with the requirements of the relevant British Board of Agrément Certificate, the relevant @ com Standard applicable to that material and any the section of BS 8000 applicable to that trade

PLANNING
RECEIVED
03 JUN 2005
Reg. 5/81/05

REVISED APPLICATION

project
The Bull Hotel, Long Sutton
for Korvin Developments Ltd

FS14501

drawing title
The Bull Hotel
Proposed Plans

project nr
5187 . 2020

scale: 1:100 @ A0
drawn by: tw
date: 29.05.05

checked by:
date:

carter jonas

ARCHITECTURE & DESIGN
MAPLE ROAD, KINGS LYNN, NORFOLK, PE34 3AF TEL: 01553 767766 FAX: 01553 767737 E-MAIL: mail@carter.uk