
# THE BULL HOTEL, LONG SUTTON
# REVISED PLANNING APPLICATION JUNE 2005

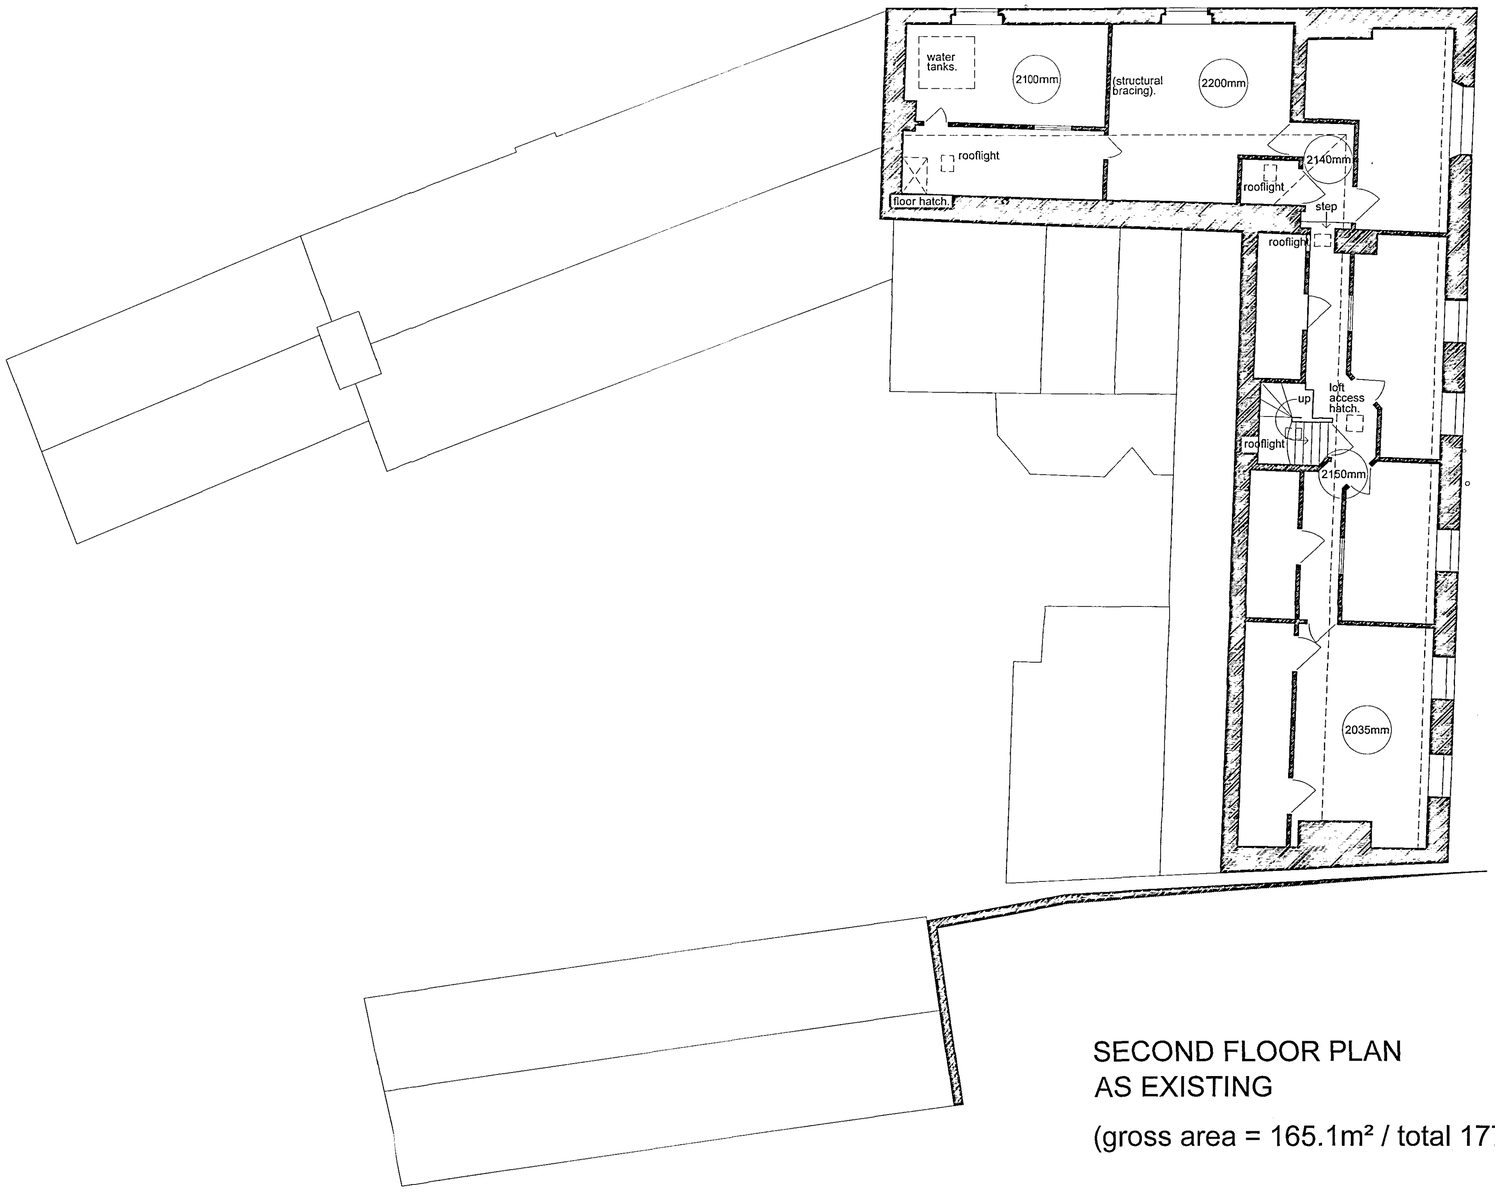


SECOND FLOOR PLAN
AS EXISTING

(gross area = 165.1m² / total 1778 ft²)

Copyright:
this drawing must not be re-issued, loaned or copied without the consent of the carter design group
any discrepancies should be notified to the design office immediately

DO NOT SCALE FROM THIS DRAWING.
USE ONLY FIGURED OR GRID DIMENSIONS

revisions | information [x] | comment / approval [ ] | tender [ ] | for construction [ ]

| revision no | date | source | drawn by | description |
|---|---|---|---|---|
| | | | | |

drawing no:
5187. 2009

0481/05
~~CA/10/05~~

NOTES:
All workmanship is to be in accordance with the latest amendment of the relevant section of BS 8000, to the extent that recommendations define quality of finished work.

All materials are to be installed and fixed in strict accordance with the Manufacturers instructions, with the requirements of the relevant British Board of Agrement Certificate, the relevant British Standard applicable to that material and the section of BS 8000 applicable to that trade

AMENDED PLAN
Ref. A1

REVISED APPLICATION

project
The Bull Hotel, Long Sutton
for Korvin Developments Ltd

FS14501

drawing title
Second Floor Plan
As Existing

drawing no:
5187. 2009

scale: 1:75
drawn by: LNA
date: 06.04.05
checked by:
date:

carter design group
CHARTERED ARCHITECTS
STRUCTURAL ENGINEERS

MAPLE ROAD, KINGS LYNN, NORFOLK, PE34 3AF TEL: 01553 767788 FAX: 01553 767337 E-MAIL: mail@carter-design-group.co.uk