Plots 1, 2, 3, 4, 5 & 6



Front Elevation

Scale: 1:100

0 1 2 3 4 metres



Rear Elevation

Scale: 1:100

0 1 2 3 4 metres


ELEVATION KEY

Facing brickwork to be IBStock Brick Lombard Village

Roof tiling to be Sandtoft Calderdale slate, colour Grey

Treatment of Openings:


Windows to be uPVC, colour Ivory.
Cills to be stone.

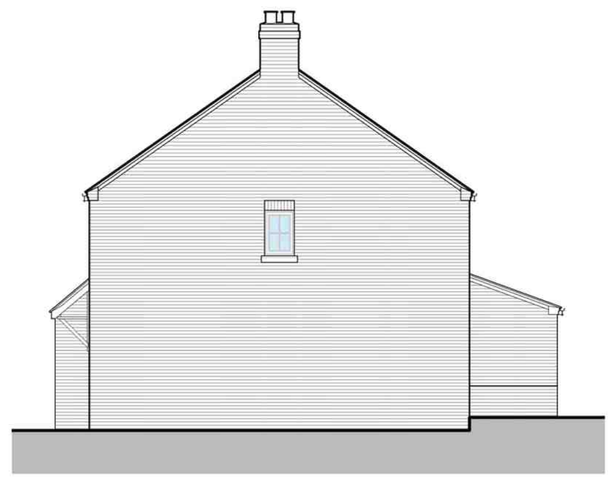

Side Elevation

Scale: 1:100


0 1 2 3 4 metres

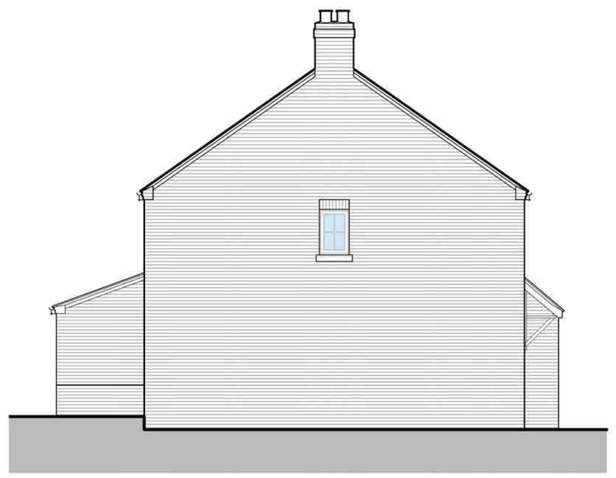

Side Elevation

Scale: 1:100


0 1 2 3 4 metres

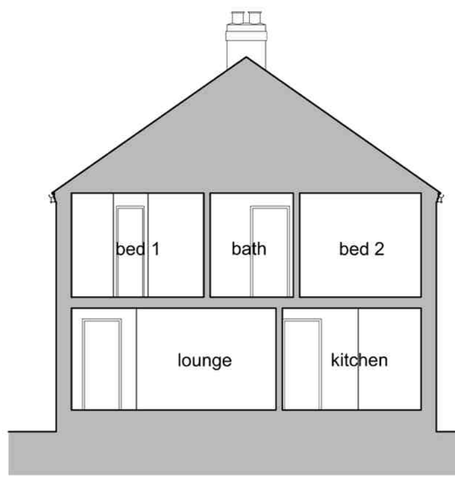

Cross Section

Scale: 1:100


0 1 2 3 4 metres

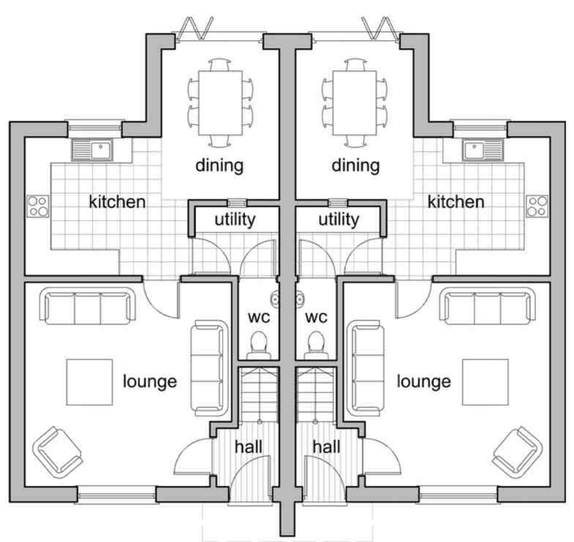

Ground Floor Plan

Scale: 1:100


0 1 2 3 4 metres

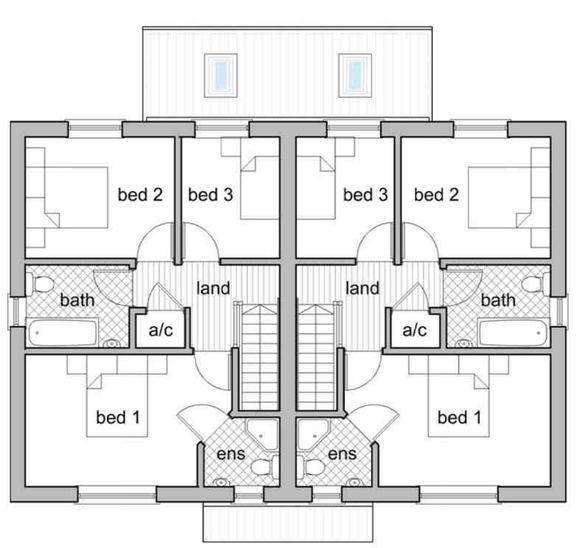

First Floor Plan

Scale: 1:100

0 1 2 3 4 metres

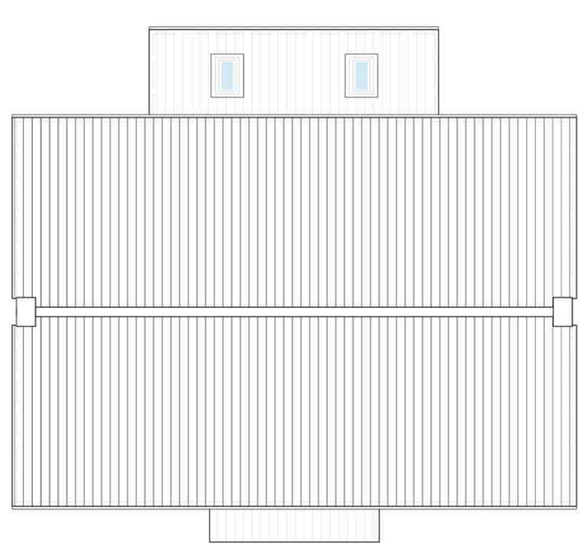

Roof Plan

Scale: 1:100

0 1 2 3 4 metres

General Notes

1. This drawing shall not be scaled, figured dimensions only to be used.
2. All dimensions are shown in 'mm' unless otherwise stated.
3. The contractor, sub-contractors and suppliers must verify all dimensions on site prior to the commencement of any work.
4. This drawing is to be read in conjunction with all relevant engineers and specialist sub-contractors drawings and specifications.
5. Any discrepancies are to be brought to the designers attention.

Revisions

01	March 2019	First Issue.
02	May 2019	Drawing revised to suit Client's requirements.
03	July 2019	GF rear windows cill height amended.

Status

FOR APPROVAL

SWANN EDWARDS
ARCHITECTURE
Swann Edwards Architecture Limited, Swann Edwards Architecture, Black Barn, Fen Road, Guyhirn, Wisbech, Cambs. PE13 4AA
t 01945 450694 e info@swannedwards.co.uk w www.swannedwards.co.uk

Job Title
Proposed Residential Development
Bridge Road, Long Sutton
for: I M N Properties Ltd

Date: July 2019
Drawn by: GG
Checked by: GE

Drawing Title
Planning Drawing
House Type -
Plots 1, 2, 3, 4, 5, 6

Job No.: SE-1146
Sheet Size: A1
Dwg No.: PP1101
Revision: 03