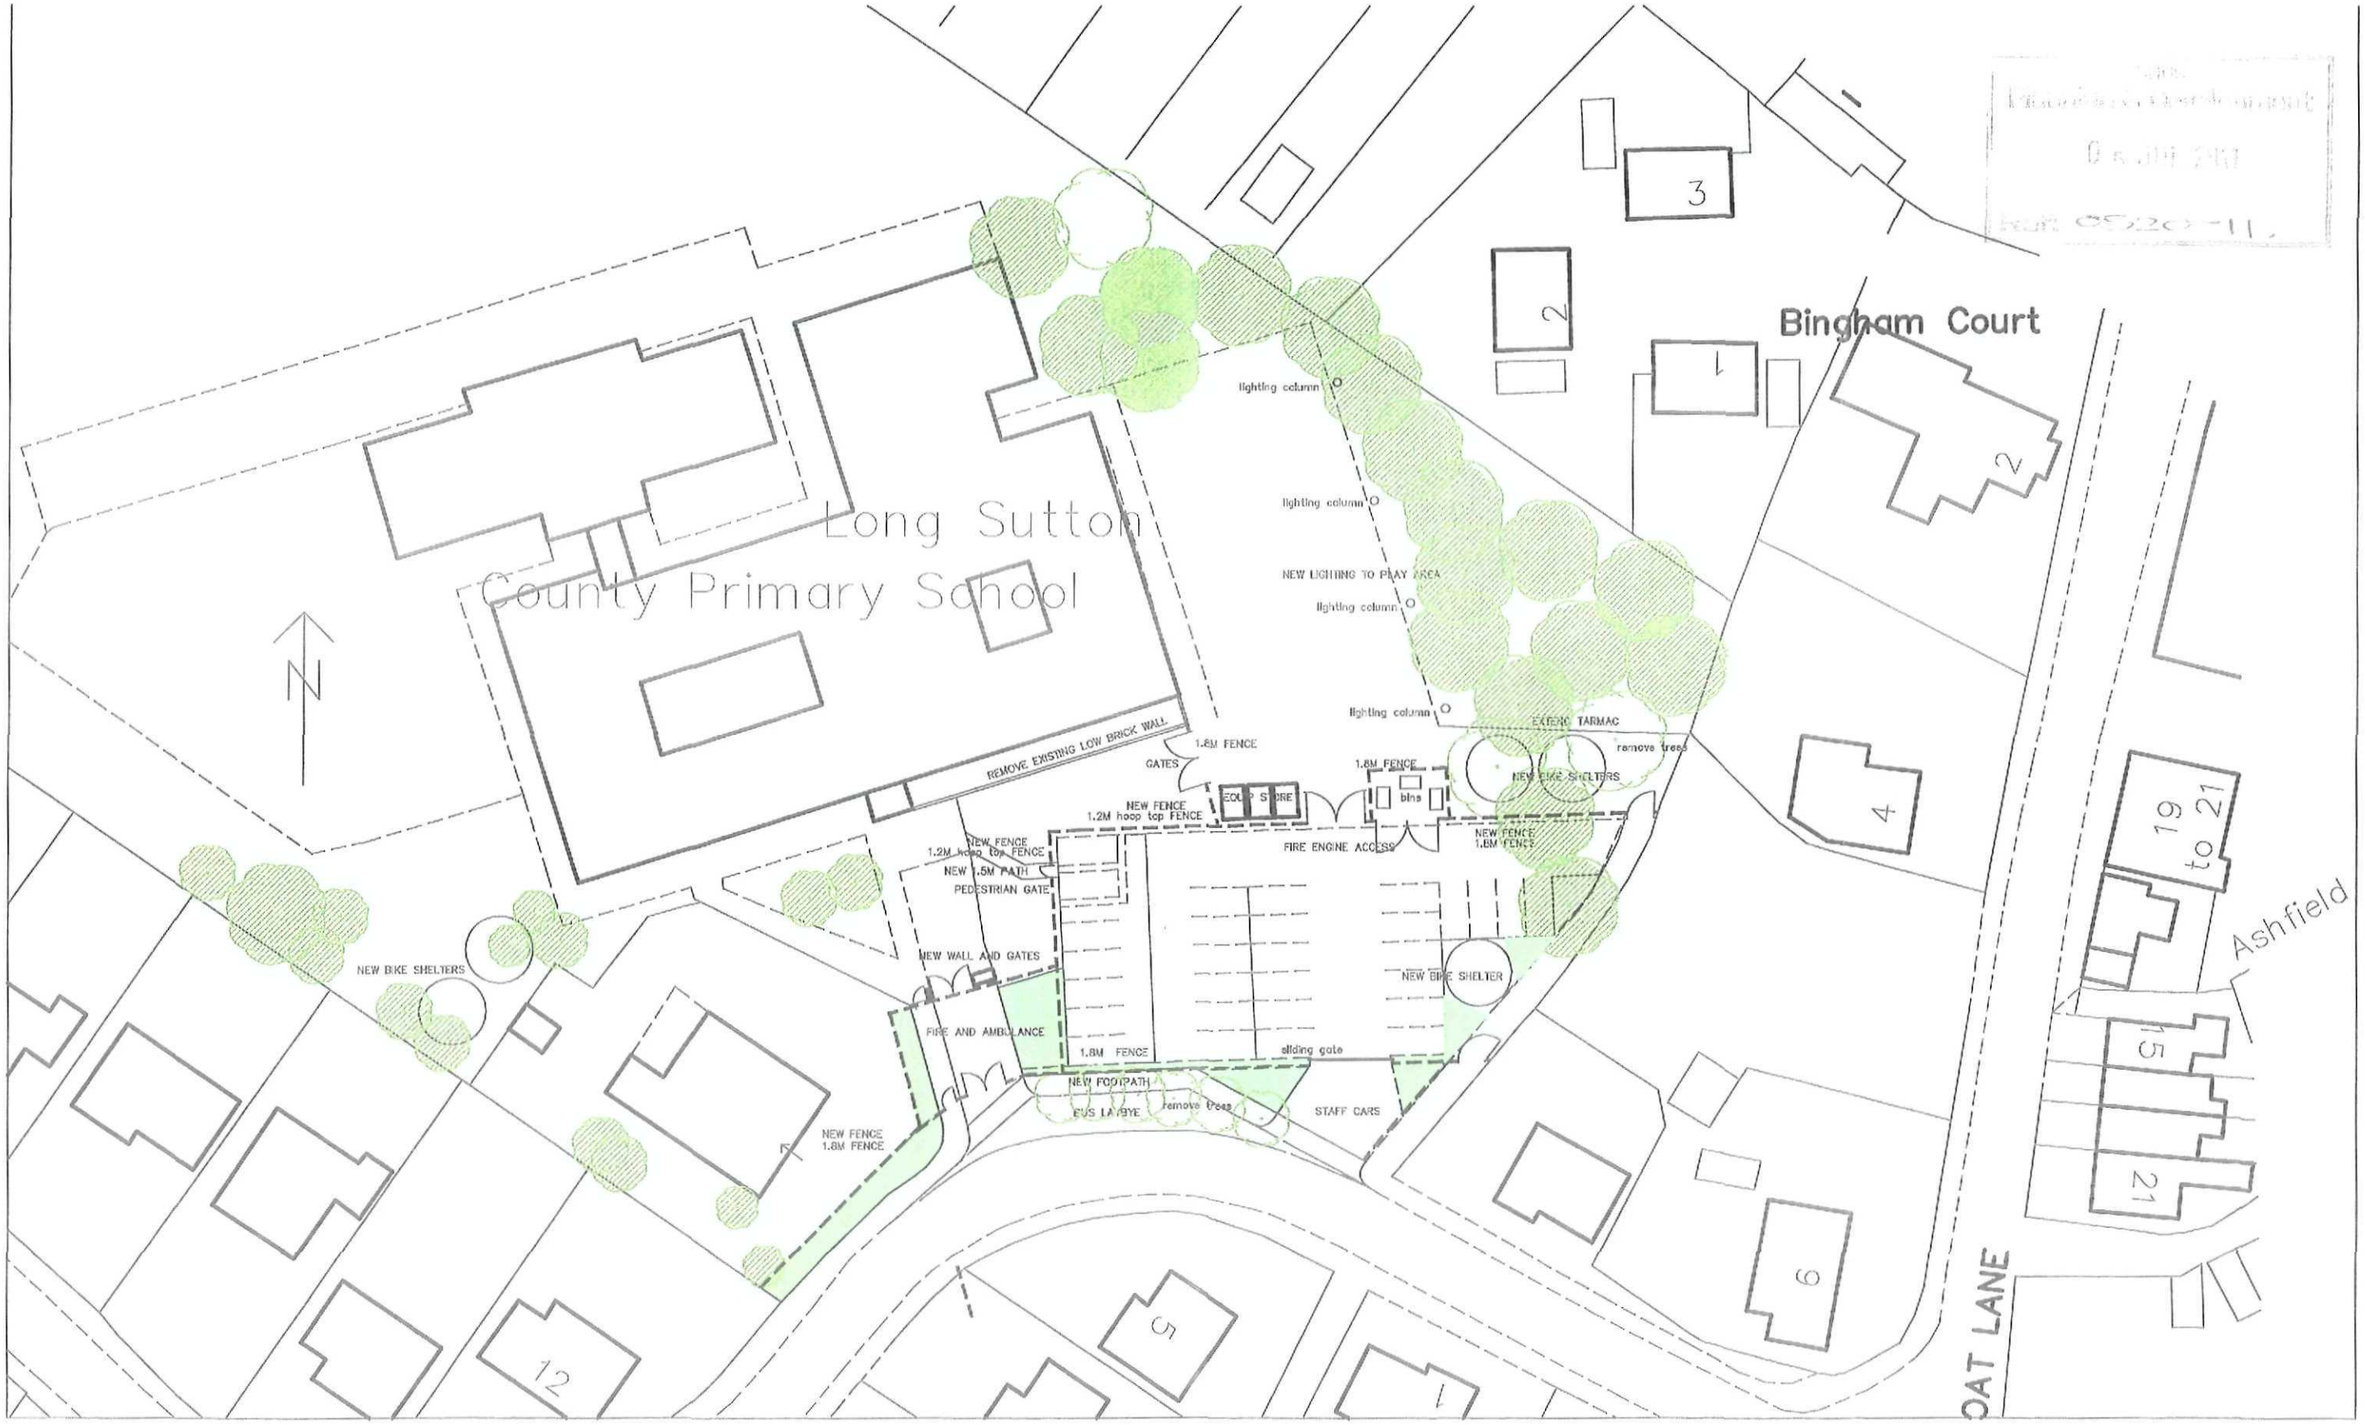


DC ARCHITECTURAL SERVICES LIMITED
ARCHITECTURAL AND PLANNING SERVICES
The Barn, Partney Mill, Spilsby, Lincolnshire, PE24 4PE
TEL NO. 01790 752865 & 01529 309611

Client: Long Sutton School

Project: **Proposed Entrance Alterations**

Drawing Title: **Site Plan**

Drawing number: **DC/1561/01/03**

Scale: **1:500**

Drawn: **elb**

Revision: **C**

Date: **Sept 2010**

Checked: