




SIDE

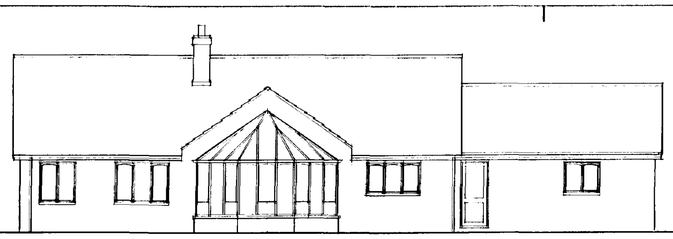


REAR

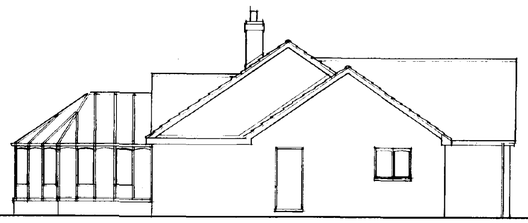


SIDE

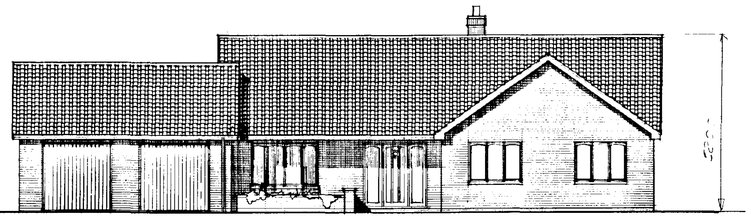

FRONT

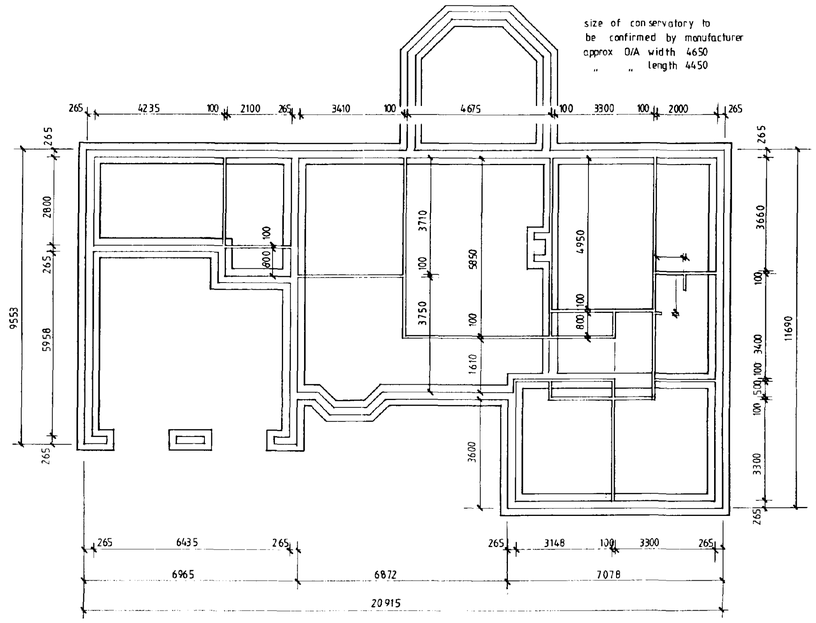

FOUNDATION PLAN

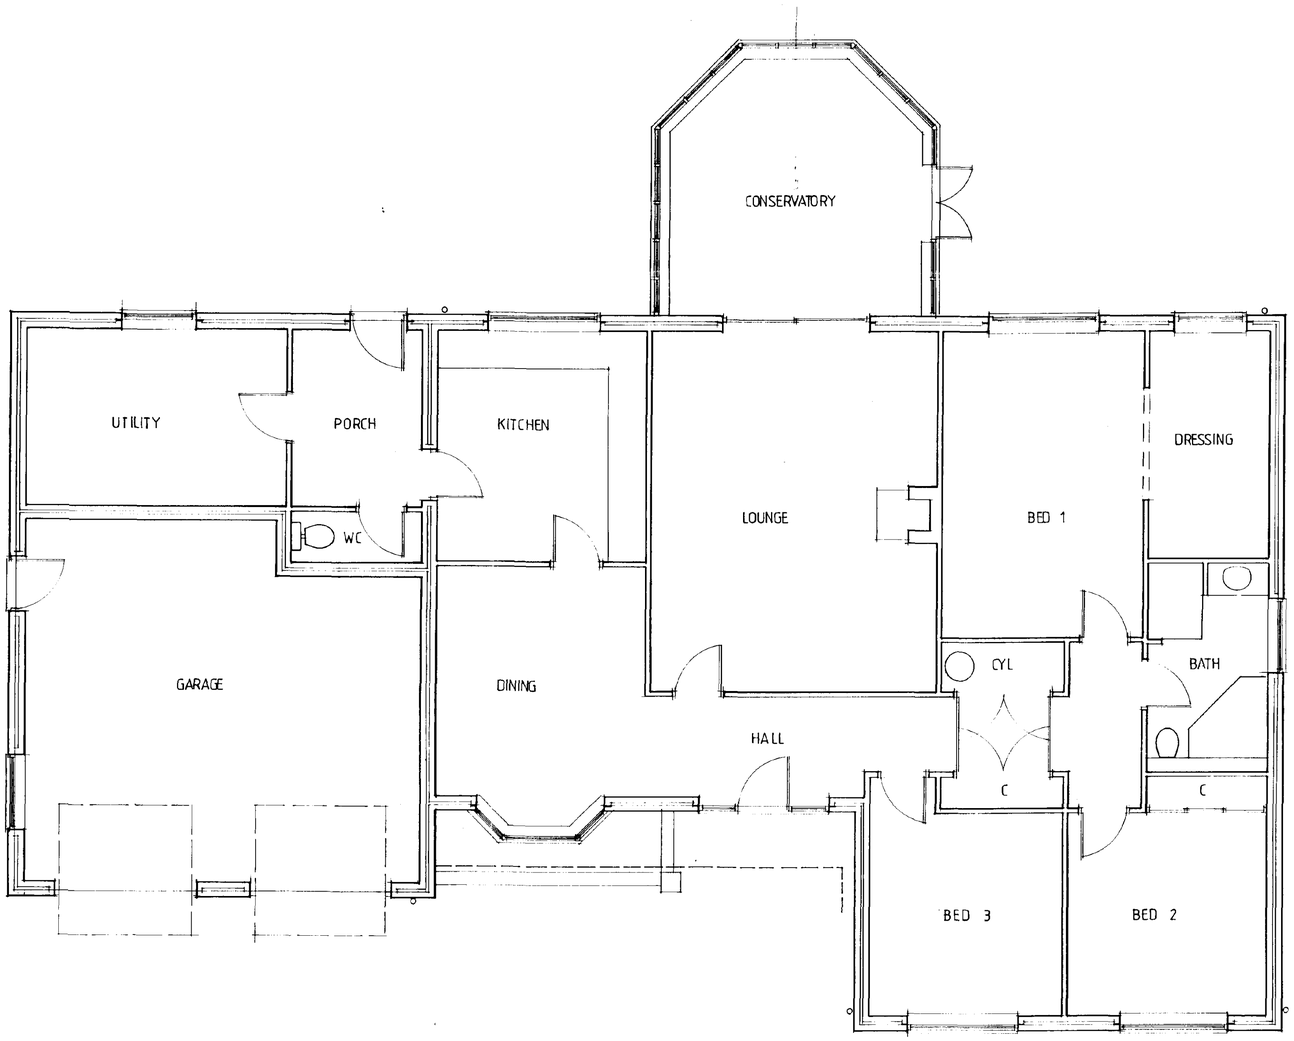

FLOOR PLAN

SOUTH HOLLAND D.C.
PLAN DEPT.
01 JUN 1994
REF 0521/94

CONTRACTOR TO CHECK ALL DIMENSIONS ON SITE BEFORE WORK COMMENCES.

revision	date	init.	revision details

PODDINGTONS
Architectural Design Consultants
43 Double Street, Spalding, Lincs. PE11 2AA
Tel: 0775 761856 & 768296. Fax: 0775 710218

project
PROPOSED BUNGALOW PLOT 2,
OFF STATION ROAD, LONG SUTTON,
FOR
MR & MRS ROBINSON.


drawing
SUPERSEDED

scale
1-50
1-100

drawing no
2557-3

MAY 94

checked

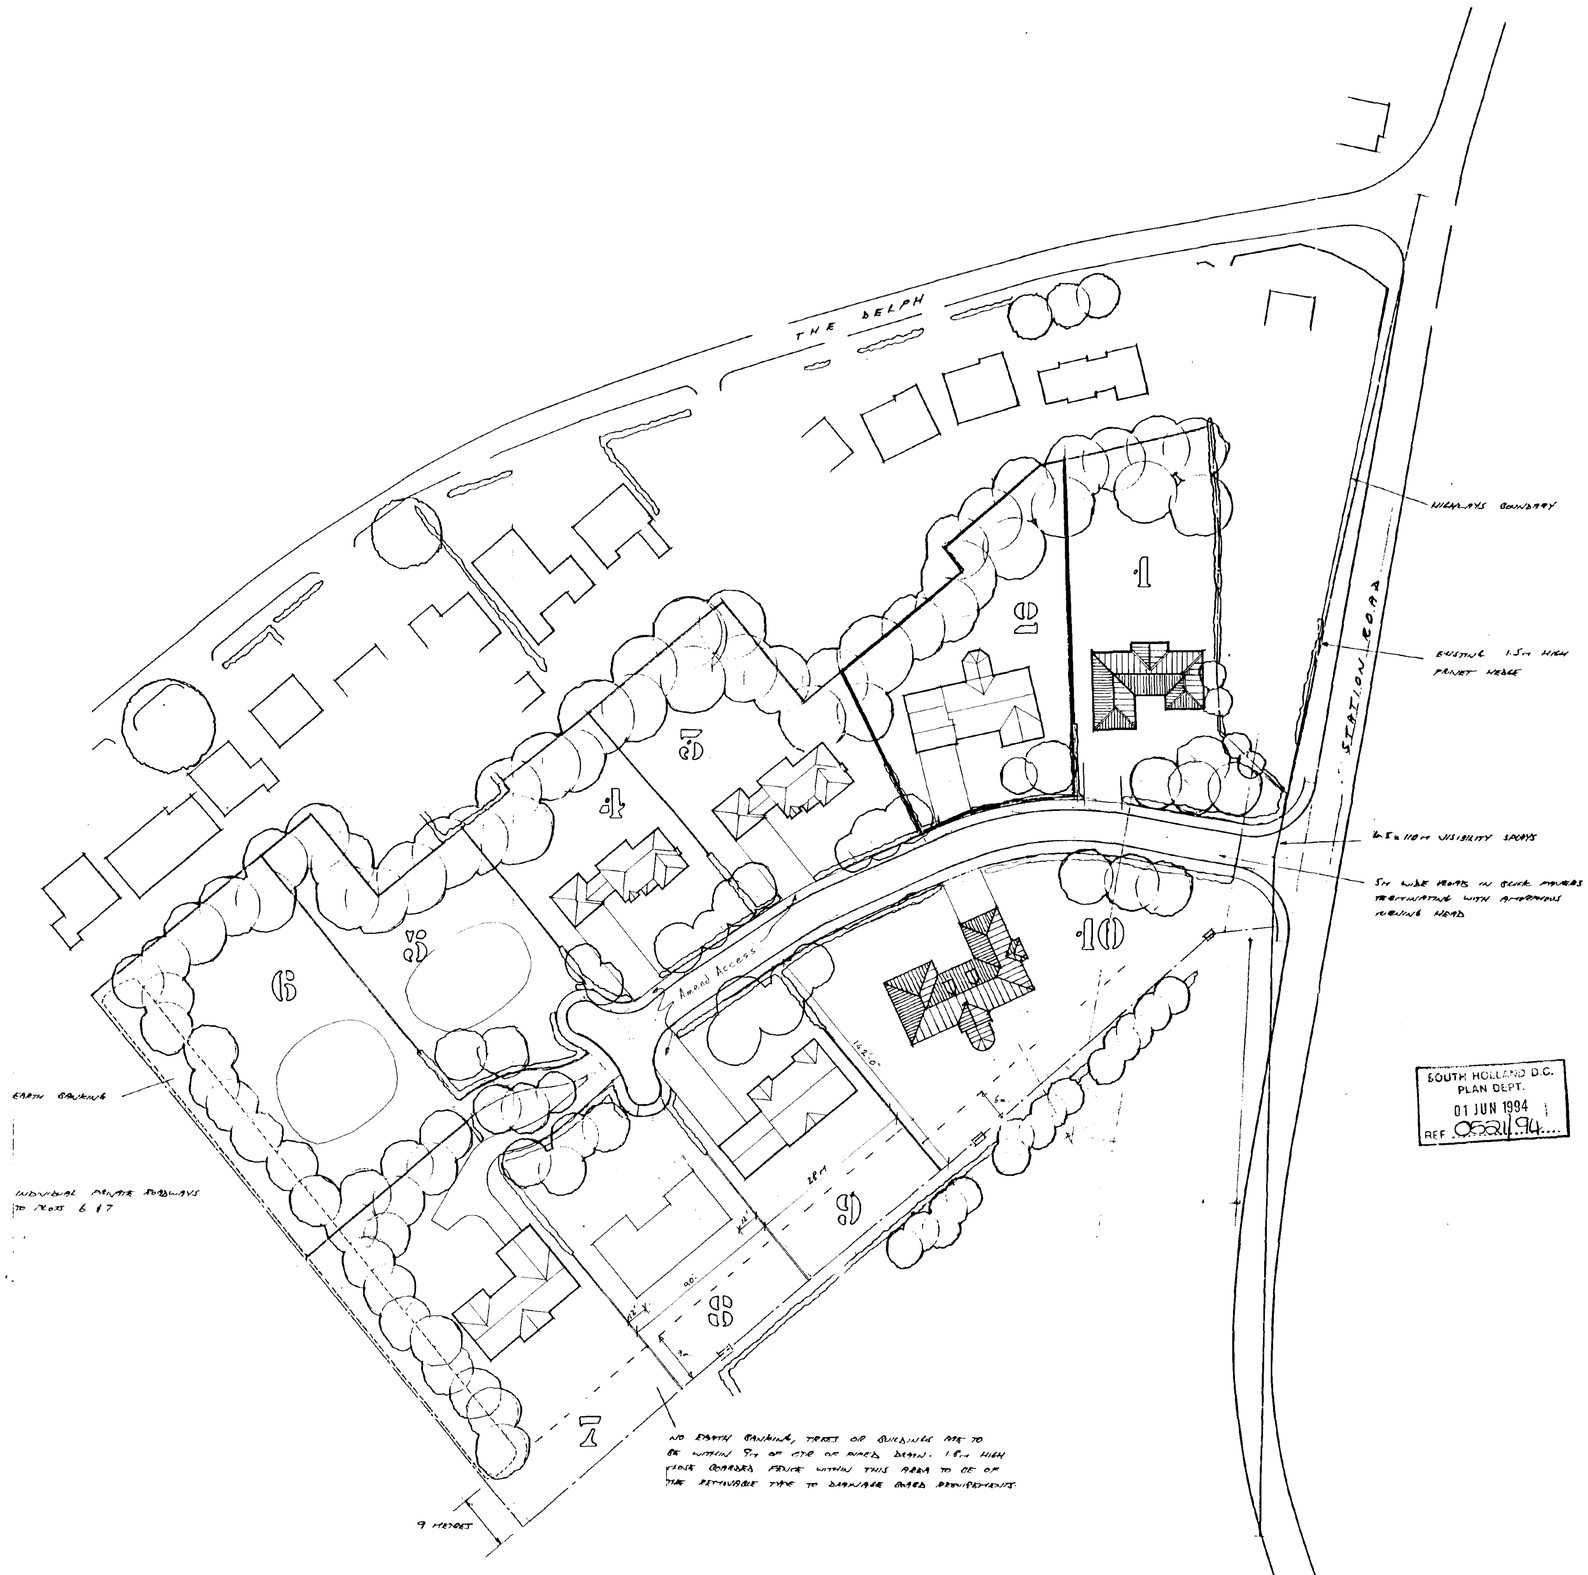

SOUTH HOLLAND D.C.
PLAN DEPT.
01 JUN 1994
REF S/0221/94/...

CONTRACTOR TO CHECK ALL DIMENSIONS ON SITE BEFORE WORK COMMENCES.

revision	date	init.	revision details
E	23.11.93	[illegible]	ACCESS TO 10 MOVED
F	3.1.94	[illegible]	[illegible]
G	5.5.94	[illegible]	SITE BOUNDARY LINE AMENDED
K	14.6.94	[illegible]	ADD ACCESS TO PLOT 9
L	11.7.94	[illegible]	[illegible]
M	11.8.94	[illegible]	[illegible]


PODDINGTONS
43 Double Street, Spalding, Lincs, PE11 2AA
Telephone: Spalding (01775) 761856 768396
architectural design consultants

project
PROPOSED RESIDENTIAL DEVELOPMENT
AT STATION ROAD, LONG SUTTON FOR
R.K. WILSON & SON LTD


drawing
SITE PLAN

SUPERSEDED


scale 1-500	drawing no RKS-2434-2
date JULY 91	drawn RA
	checked

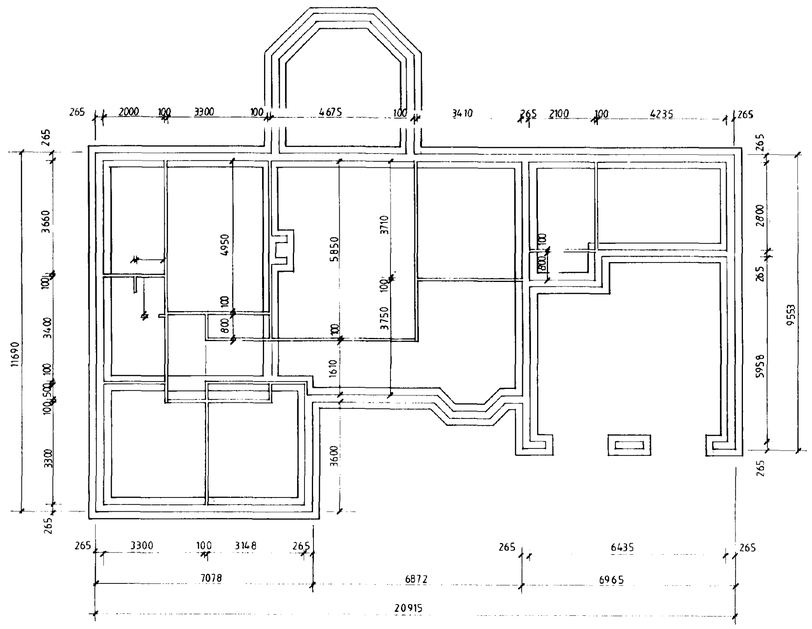


FOUNDATION PLAN

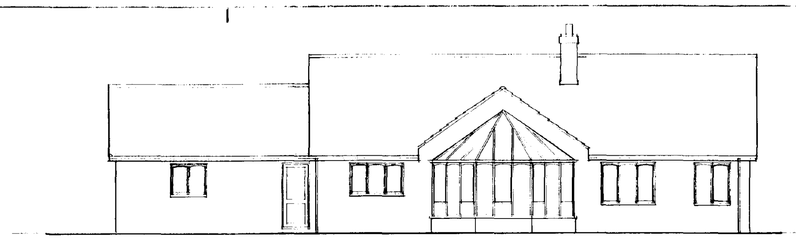


REAR

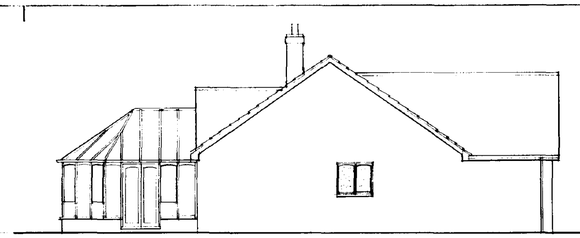


SIDE

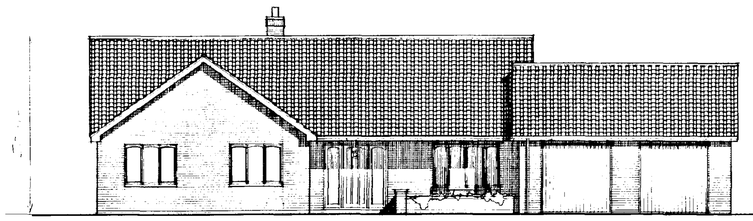

FRONT

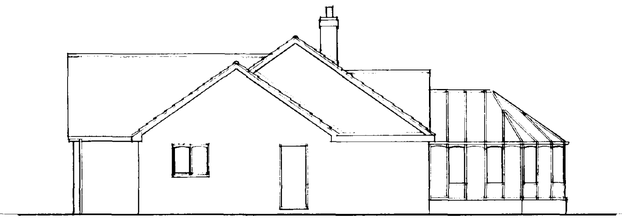

SIDE

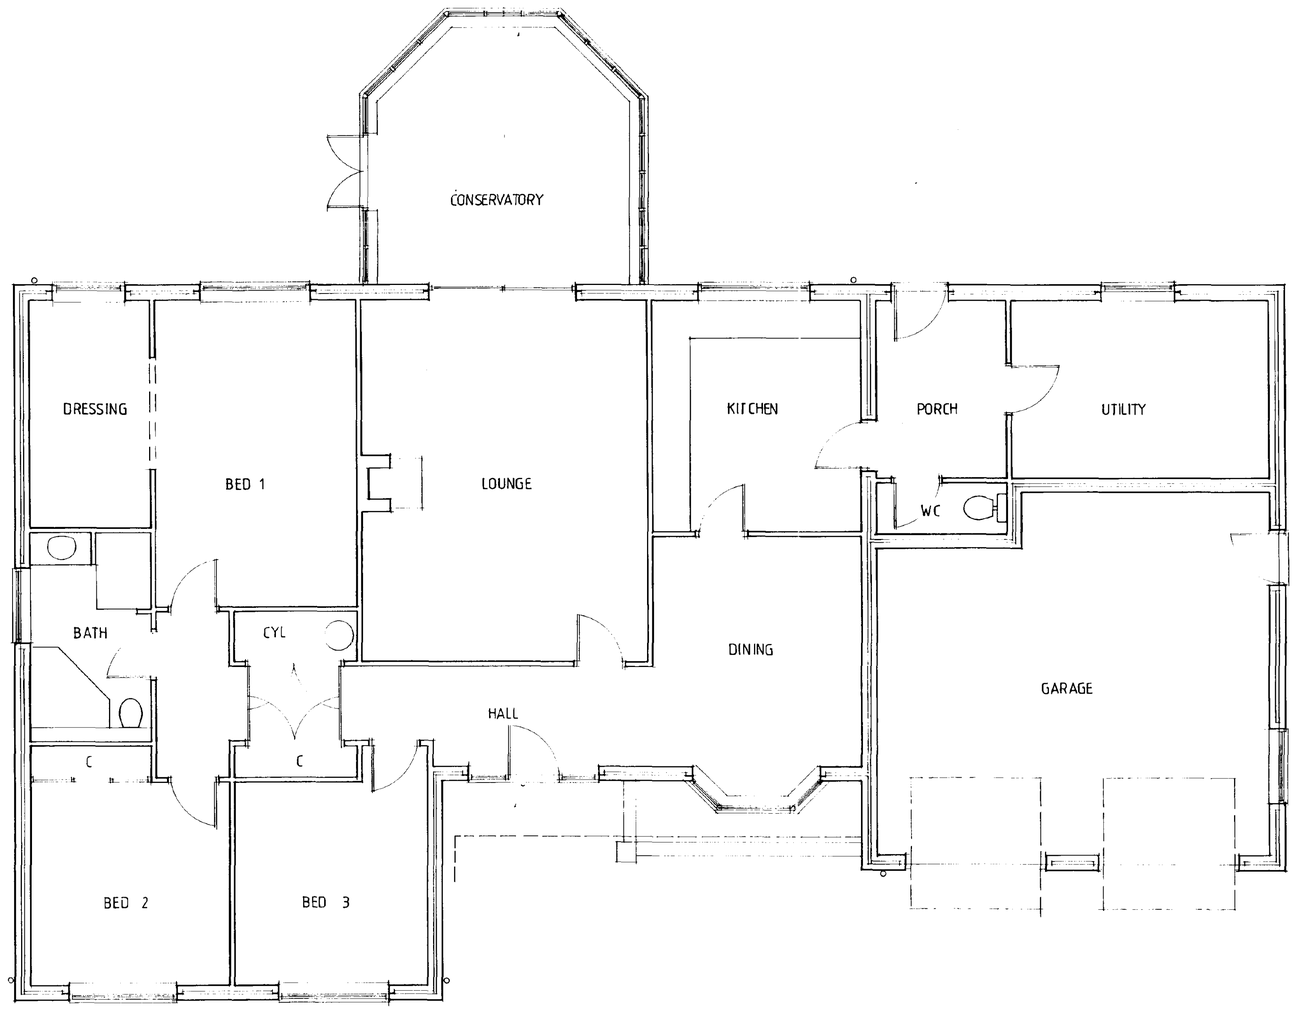

FLOOR PLAN

CONTRACTOR TO CHECK ALL DIMENSIONS ON SITE BEFORE WORK COMMENCES.

revision	date	init.	revision details
A	21.6.94	Tony	HOME PLAN

PODDINGTONS

Architectural Design Consultants

43 Double Street, Spalding, Lincs. PE11 2AA
Tel: 0775 761856 & 768296. Fax: 0775 710218

project

PROPOSED BUNGALOW PLOT 2,
OFF STATION ROAD, LONG SUTTON,
FOR
MR & MRS ROBINSON.

drawing

scale: 1:50, 1:100

drawing no: 2557-3

A

MAY 94

checked: Tony

AMENDED PLAN

SOUTH HOLLAND D.C.
PLAN DEPT.
30 JUN 1994
REF. S521/94

THE DELPH

SCARTHO ROAD

HIGHWAYS BOUNDARY

EXISTING 1.5m HIGH PRIVET HEDGE

NORTH

2.5 x 110m VISIBILITY SPLAYS

5m WIDE VERGE IN BLOCK PAVERS TERMINATING WITH APPROPRIATE TURNING HEAD

Shared Access

EARTH BANKING

INDIVIDUAL PRIVATE FOOTWAYS TO PLOTS 6 & 7

NO EARTH BANKING, TREES OR BUILDING ARE TO BE WITHIN 9m OF CTR OF PIPES BELOW. 1.8m HIGH CLOSE BOARDED FENCE WITHIN THIS AREA TO BE OF THE REMOVABLE TYPE TO DAMAGE CABLES BELOW

9 METRES

SOUTH HOLLAND D.C.
PLAN DEPT.
30 JUN 1994
REF. S94/1194

AMENDED PLAN

CONTRACTOR TO CHECK ALL DIMENSIONS ON SITE BEFORE WORK COMMENCES.

revision	date	init.	revision details
B	25-11-93	[illegible]	ADDED 10 TO PLOTS
C	2.2.94	[illegible]	[illegible]
J	2.3.94	[illegible]	ALL HOUSES [illegible]
K	21.3.94	[illegible]	[illegible]
L	11.4.94	[illegible]	[illegible]
M	11.5.94	[illegible]	[illegible]
N	1.6.94	[illegible]	[illegible]
O	13.6.94	[illegible]	[illegible]
P	4.7.94	[illegible]	[illegible]

PODDINGTONS
architectural design consultants
43 Double Street,
Spalding,
Lincs, PE11 2AA
Telephone:
Spalding (01775) 761856
768296

project
MANOR DEVELOPMENT

AT STATION ROAD, LONG SUTTON

R.K. WILSON & SON LTD

drawing
SITE PLAN G.A.

scale	drawing no
1-500	R-S-2634-2
	A B C D E F G H J K L M N O
date	drawn
JULY 94	checked