

DO NOT SCALE from this drawing
Ascertain dimensions on site
THIS DRAWING IS COPYRIGHT

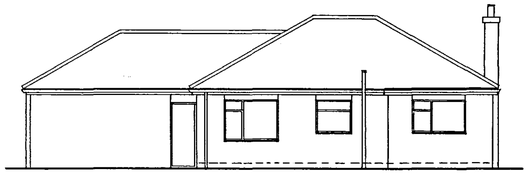


NORTH WEST

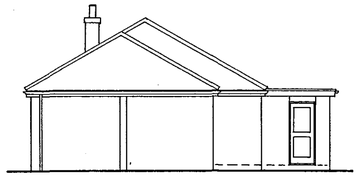


NORTH EAST

EXISTING ELEVATIONS

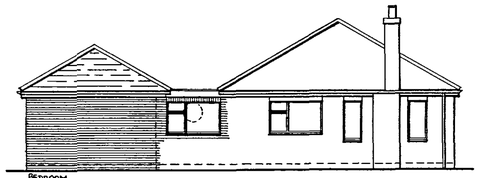


BEDROOM
SOUTH WEST

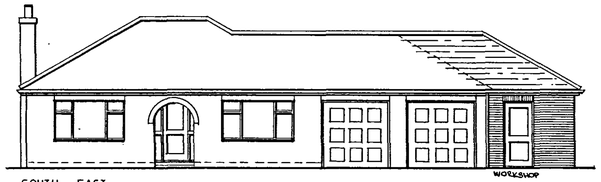


SOUTH EAST

WORKSHOP

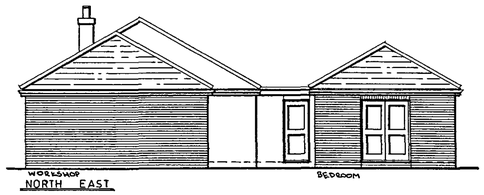

WORKSHOP
NORTH EAST

BEDROOM

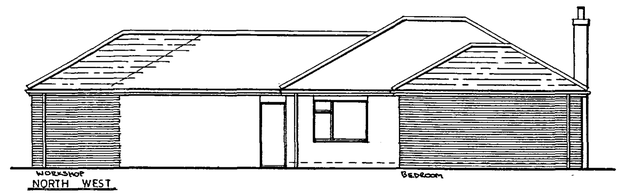


WORKSHOP
NORTH WEST


BEDROOM

PROPOSED ELEVATIONS


MATERIALS
BRICKWORK AND ROOF TILES TO MATCH BUNGALOW; WHITE UPVC WINDOWS AND FASCIAS AS EXISTING.

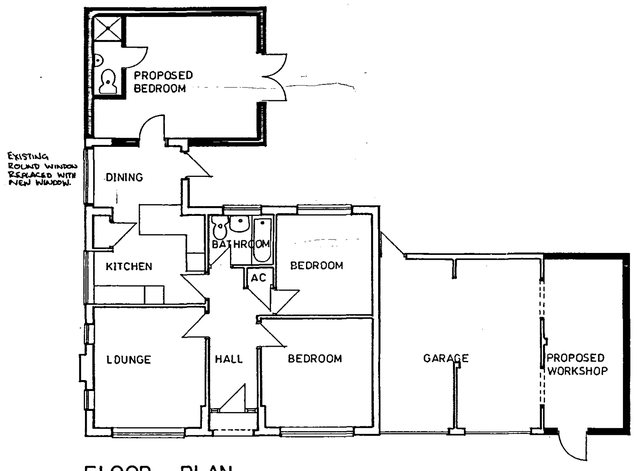


FLOOR PLAN

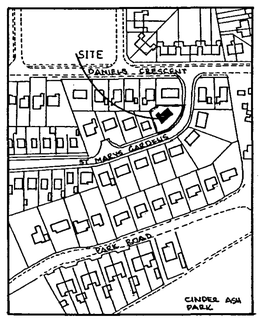

LOCATION PLAN (SCALE 1:2500)

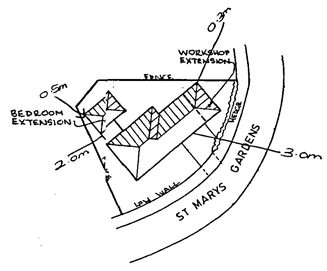

BLOCK PLAN (SCALE 1:500)

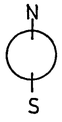

SHDC
PLANNING & DEVELOPMENT
12 APR 2006
Ref. 0535/06

DETERMINED PLAN

revisions	date	no	drawn

client
MR G HAYTHORN

project
PROPOSED EXTENSIONS
2 ST MARYS GARDENS
LONG SUTTON

MITCHELL ASSOCIATES
ARCHITECTURAL AND BUILDING CONSULTANTS
18 MILL ROAD
MAGDALEN
KINGS LYNN
NORFOLK PE34 3BZ
TEL / FAX 01553 810672

scale	date	drg no
1:100 1:500 1:2500	date MAR' 2006 drn	drg no 2006/02/01