

Ref 0531/02
Rec'd 2/5/02.

8

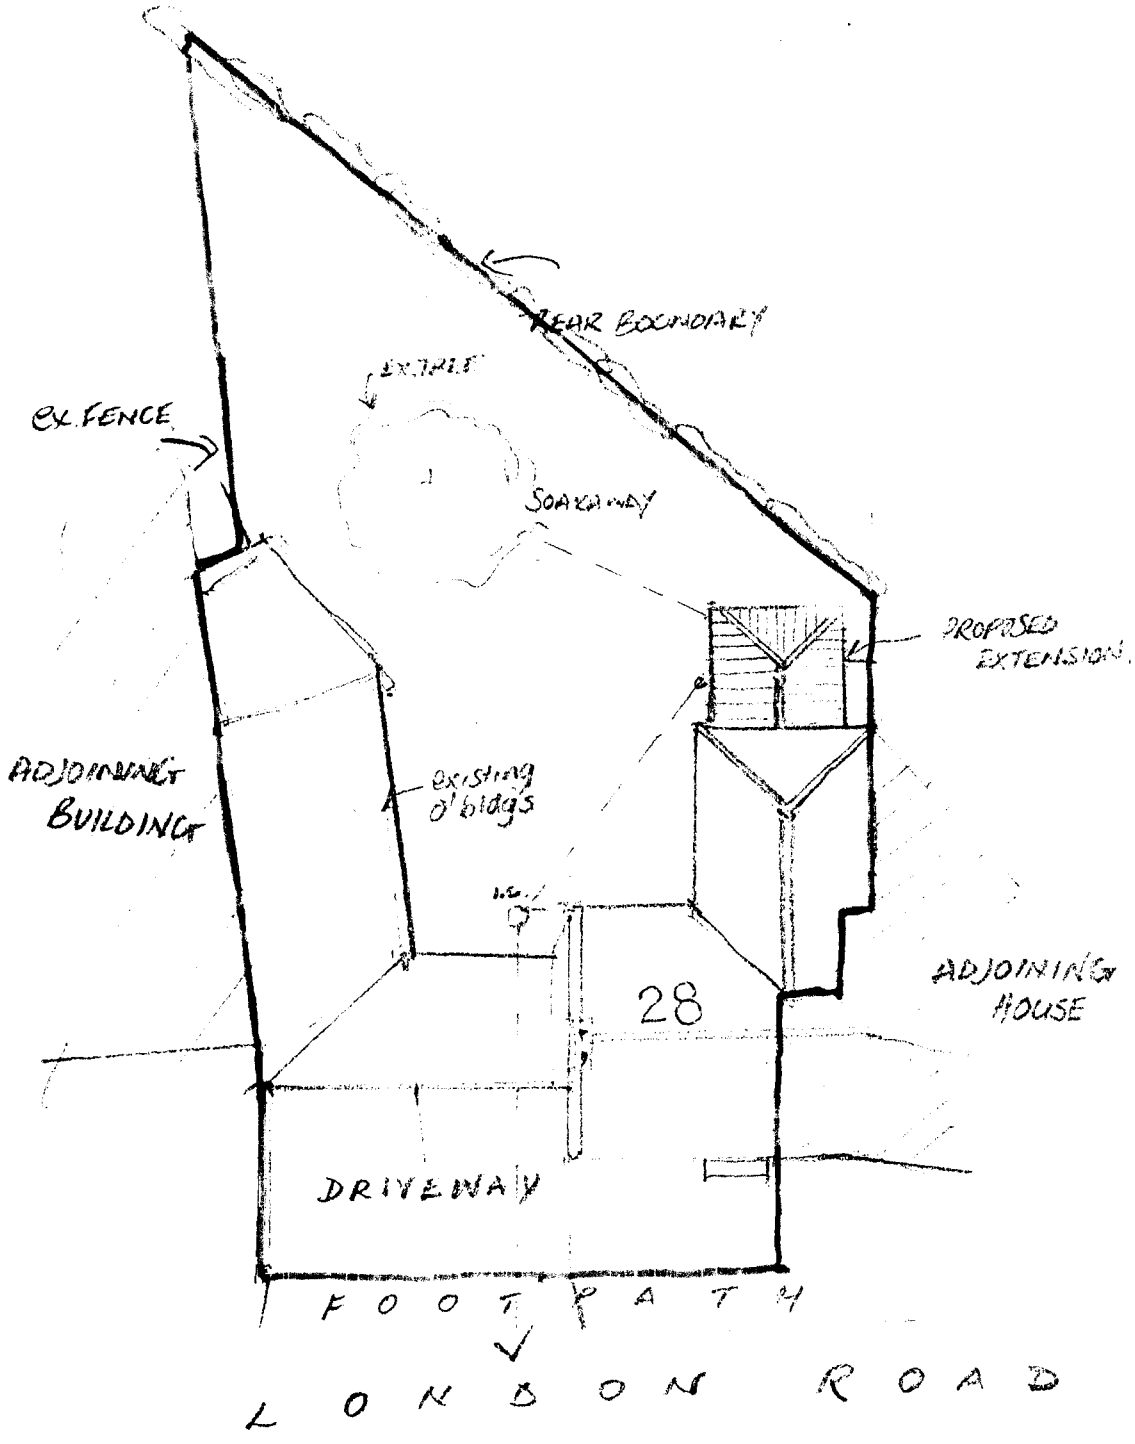


BLOCK PLAN.
SCALE 1:200.

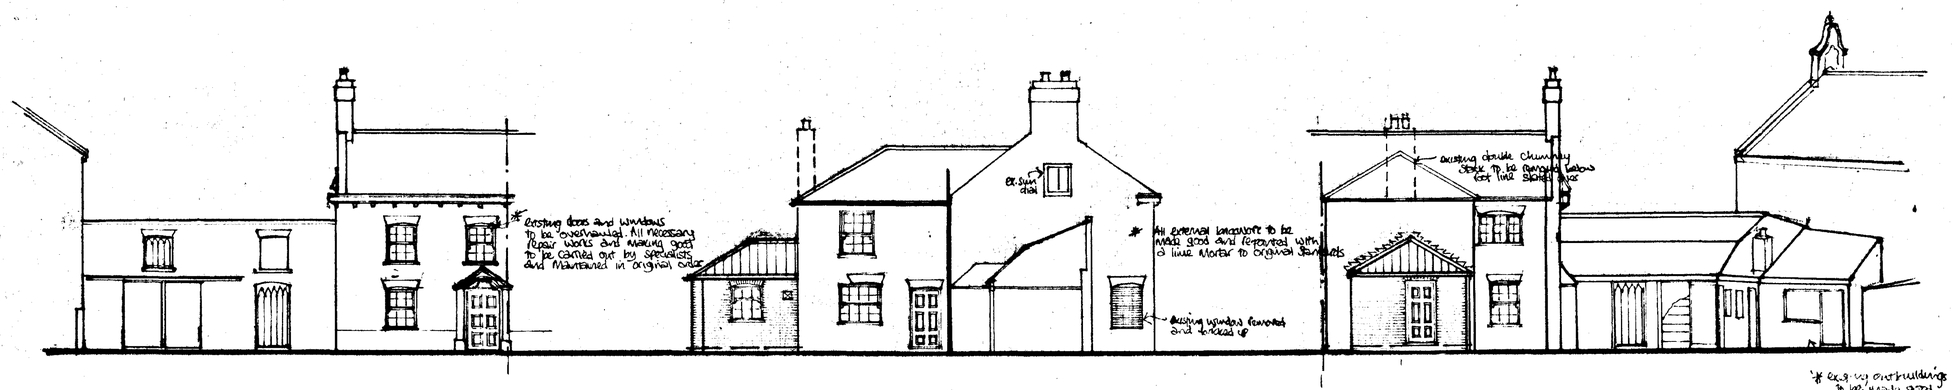

FRONT ELEVATION.

SIDE ELEVATION

REAR ELEVATION

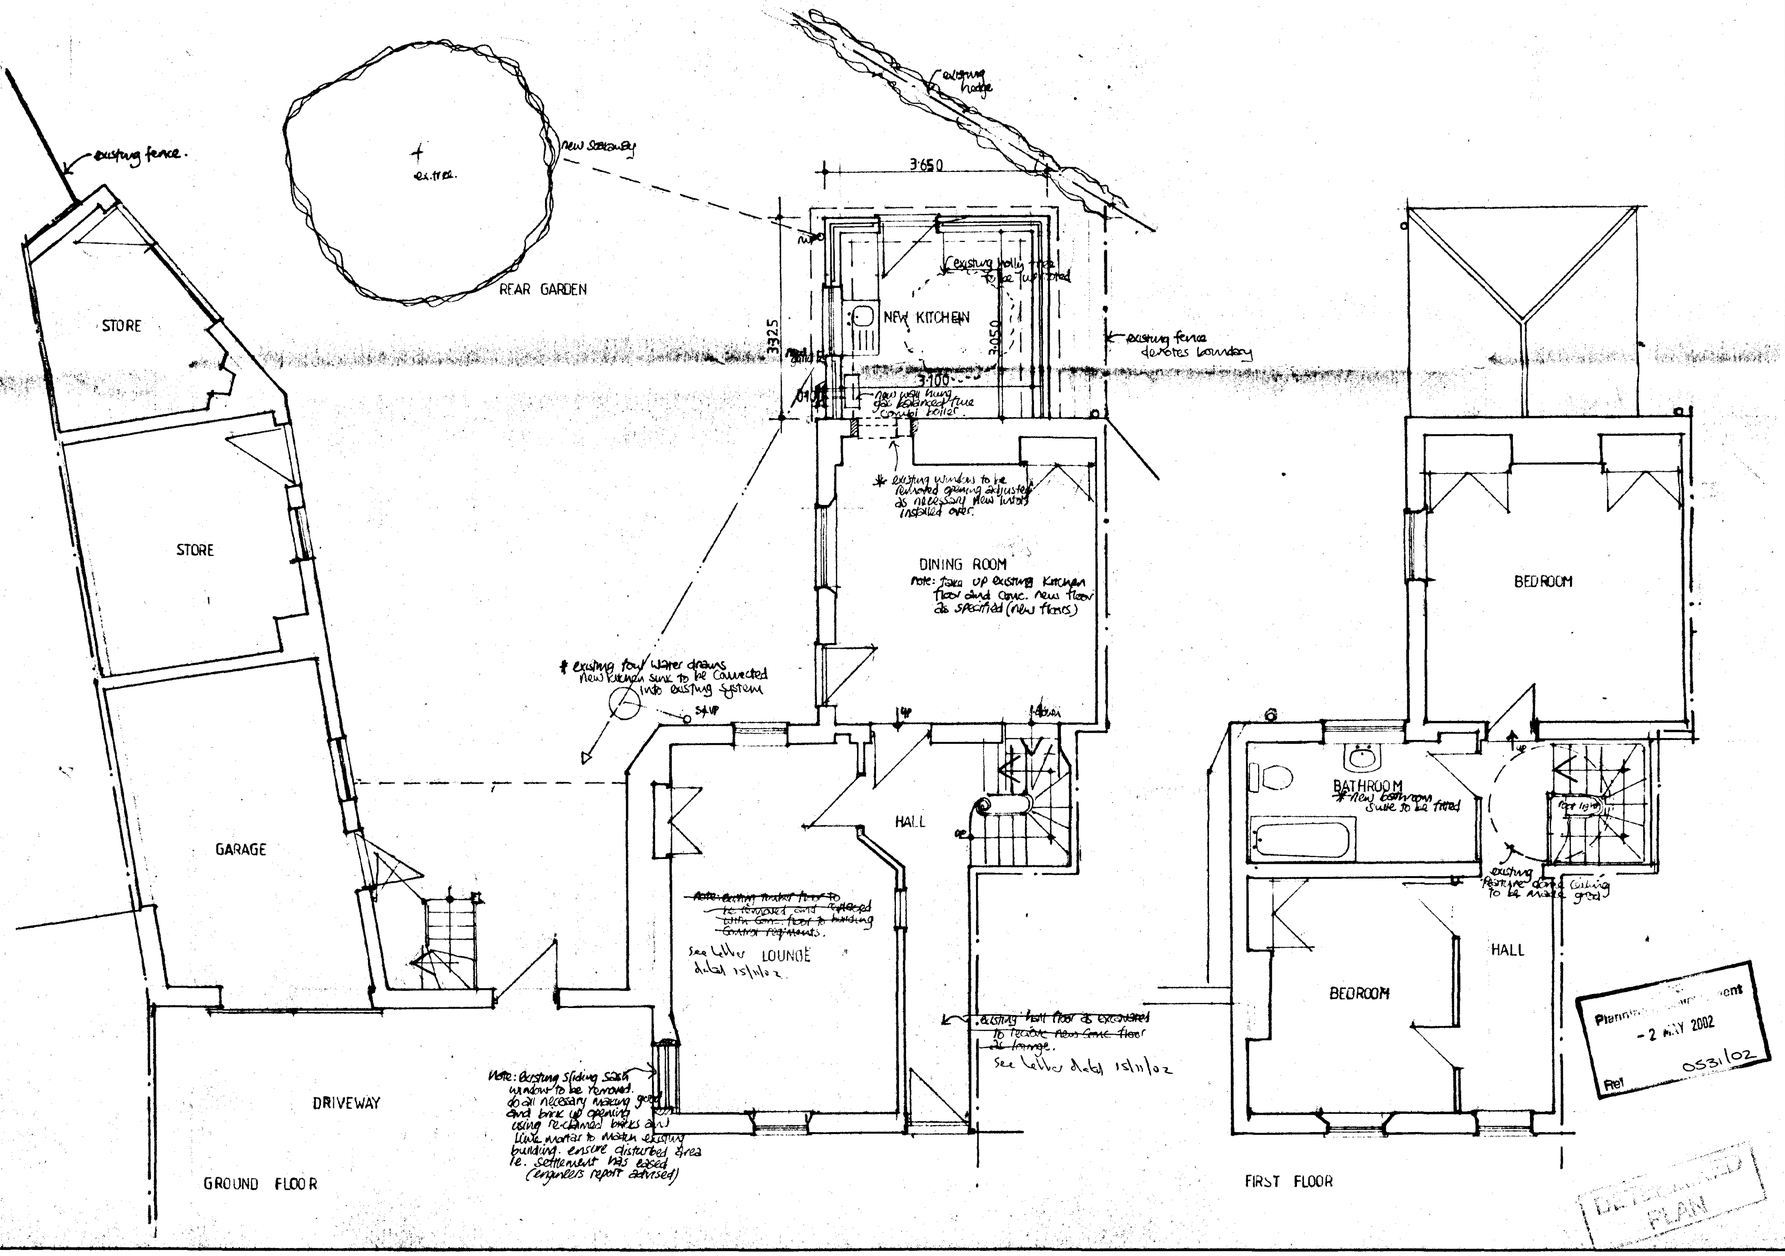

Planning Department
- 2 MAY 2002
Ref 0531/02

APPROVED PLAN

NOTES

All dimensions must be checked on site and not scaled from this drawing.

A		
	Date	Revisions

© copyright

Client

MR CLENES.

Job Title

PROPOSED EXTENSION TO REAR AND WORKS TO LISTED BUILDING
28, LONDON ROAD,
LONG SUTTON,
LINCS.

Drawing Title

PLANNING ONLY

Scale

1:50, 1:100.

Date	Drawn by
APRIL 02	LWB

Drg No.	Rev.

BS8888 ARCHITECT STANDARD

841 x 594mm A1