
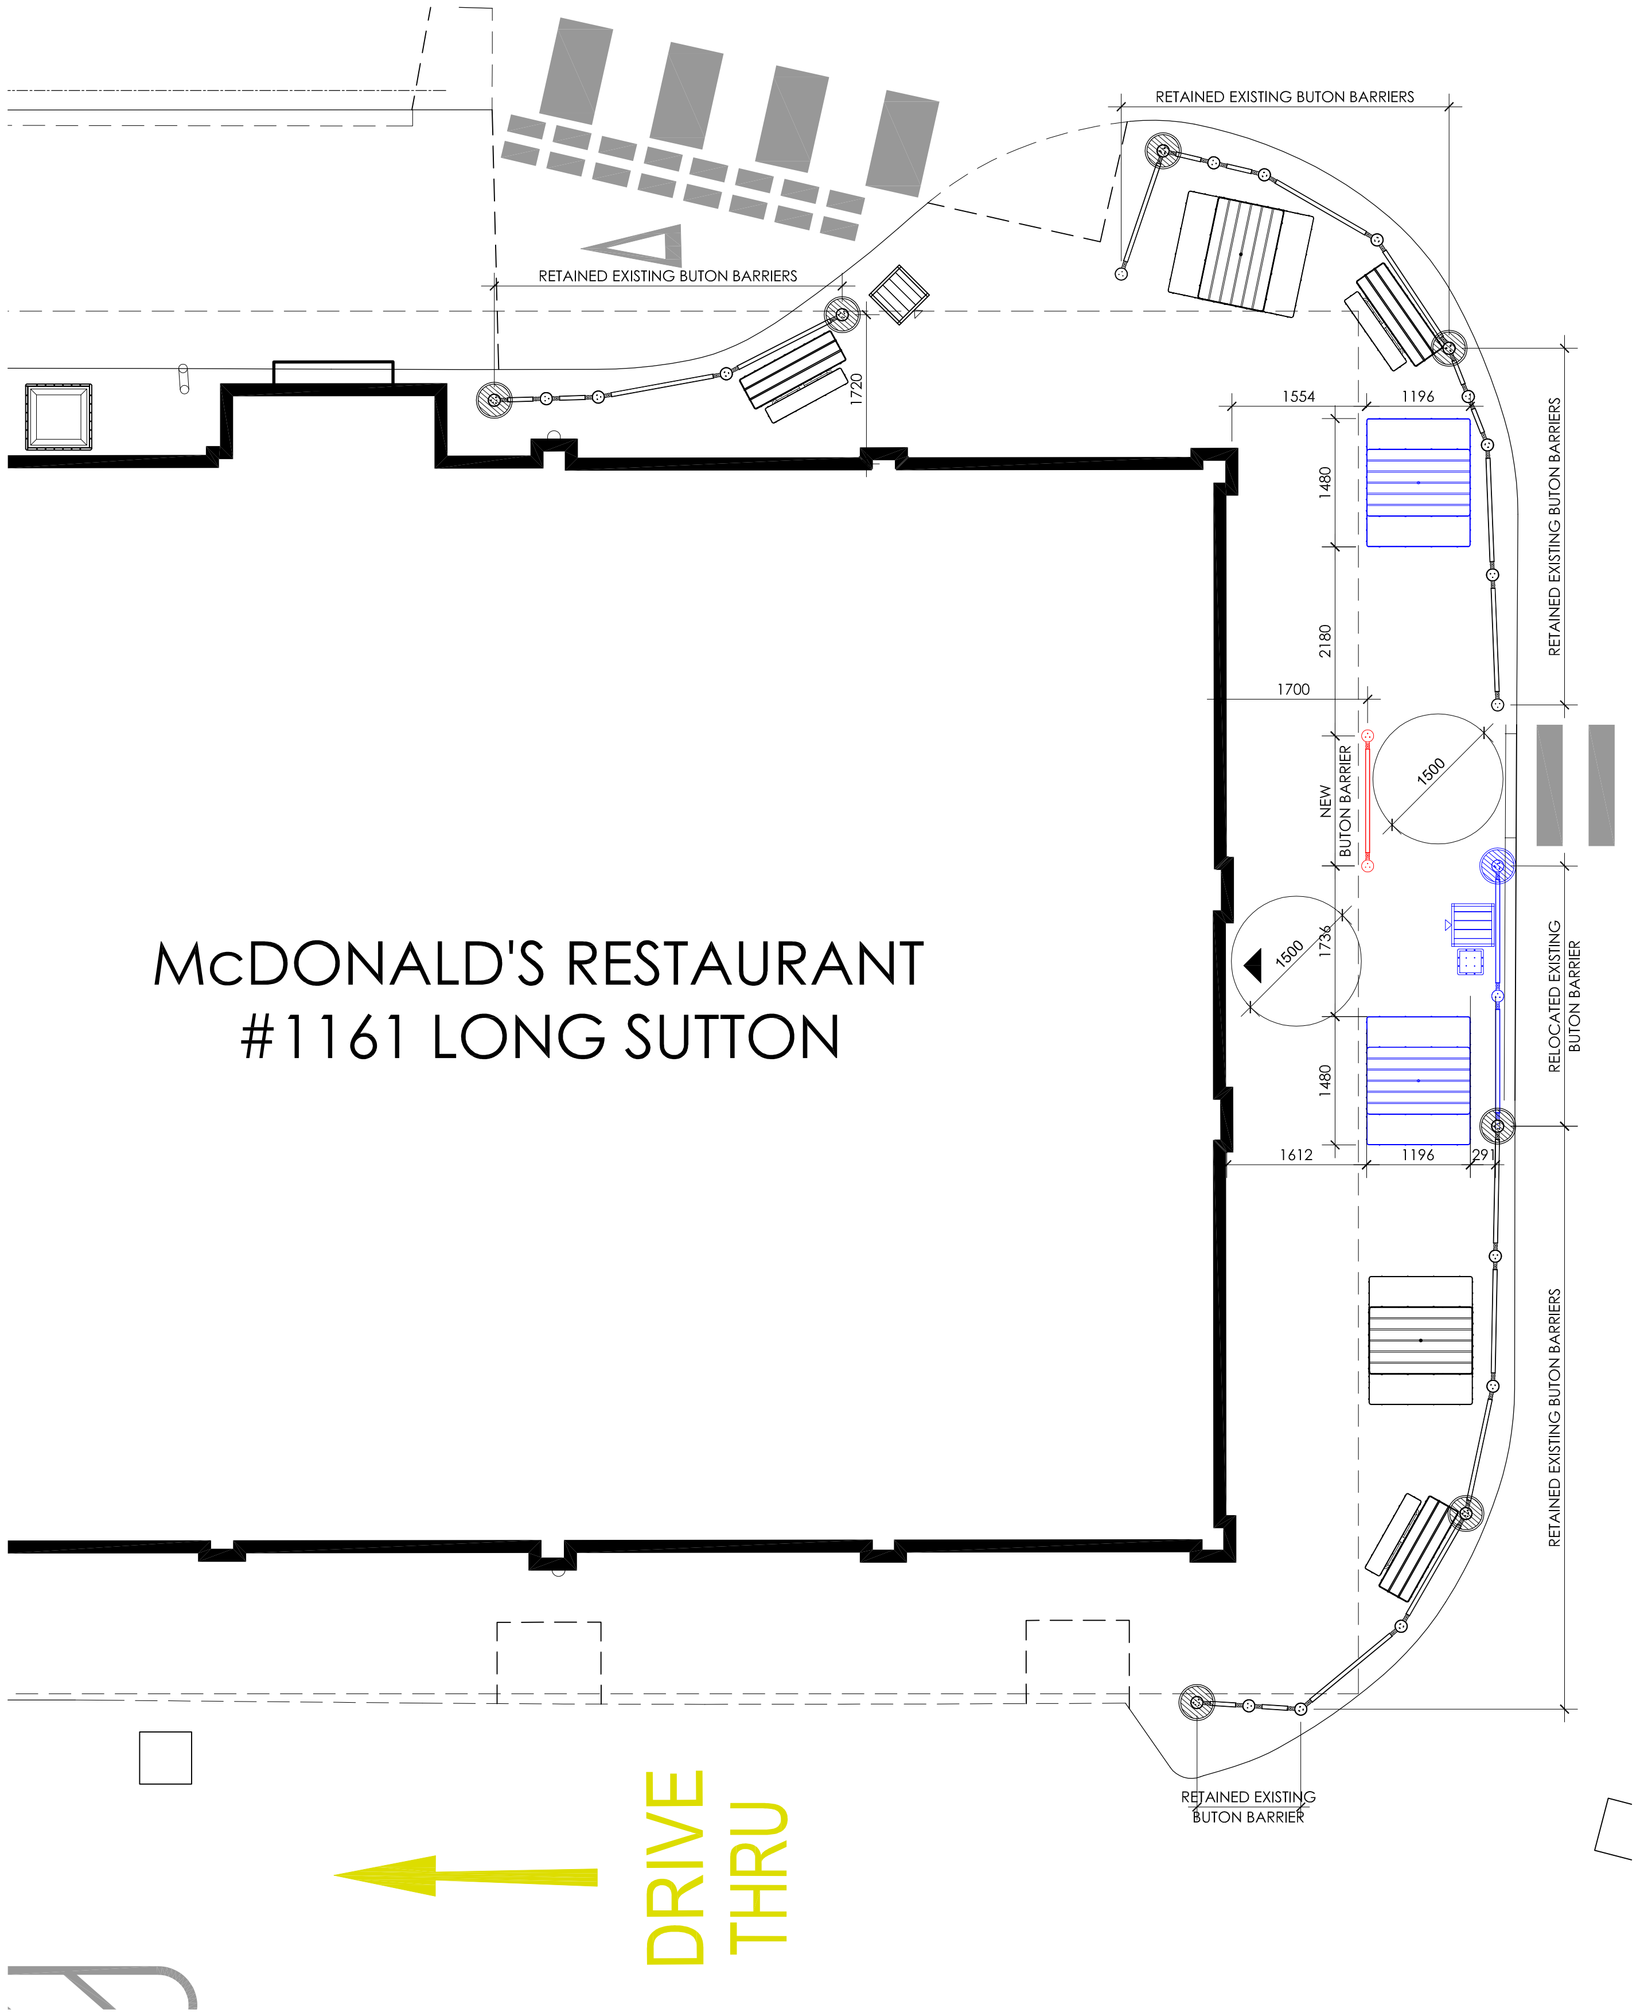



# McDONALD'S RESTAURANT
# #1161 LONG SUTTON


0 0.5 1.0 1.5 2.0 2.5m

Scale 1:50

## DETAIL PATIO LAYOUT 1:50

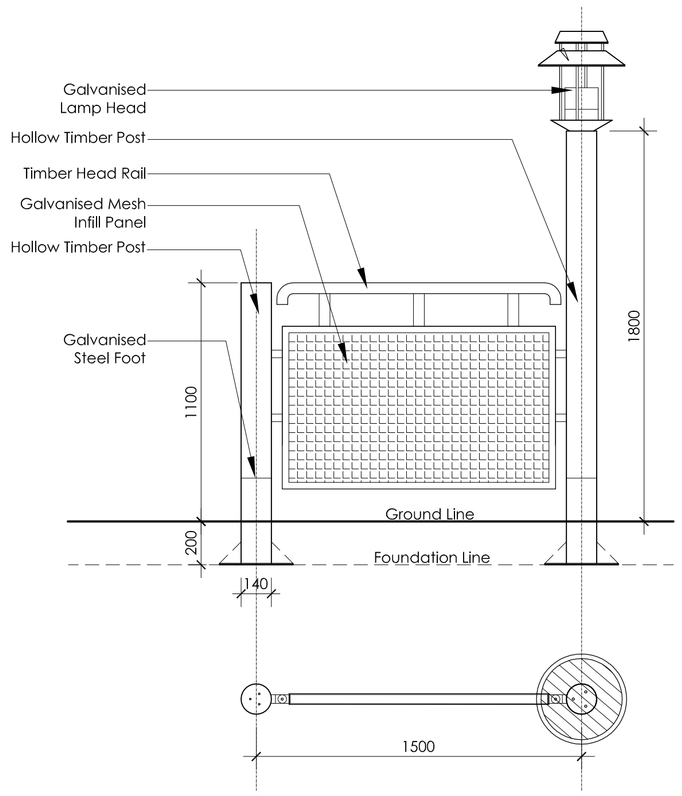


TYPICAL BARRIER & LAMP POST DETAIL @ 1:20

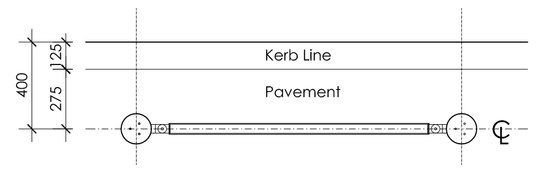


TYPICAL BARRIER OFFSET DETAIL @1:20

## NOTES

- All dimensions and levels are to be checked on site.
- Any discrepancies are to be reported to the architect before any work commences.
- This drawing shall not be scaled to ascertain any dimensions. Work to figured dims only.
- This drawing shall not be reproduced without express written permission from AEW.
- Title overlay drawings and ownership boundaries are produced using all reasonable endeavours. AEW cannot be responsible for the accuracy or scale discrepancy of base plans supplied to them.
- All works are to be undertaken in accordance with Building Regulations and the latest British Standards.
- All proprietary materials and products are to be used strictly in accordance with the manufacturers recommendations.

**All drawings to be read in conjunction with:**

- RoTF Design, Supply, Construct Manual
- McDonald's Generic Intermediate NBS Specification
- CDM Partnership M, E & DPS performance specifications

| PATIO FURNITURE SCHEDULE | |
|---|---|
| | SQUARE TABLE - 4 SEATS |
| | OVERALL 1200 x 1480mm (H 780mm) WITH OPTION FOR SUN SHADES. GALVANISED STEEL FRAME WITH LAMINATED TIMBER EFFECT FINISH. |
| | FENCE / WALL BOUNDARY |
| | OVERALL 360 x 1460mm (H 490mm). GALVANISED STEEL FRAME WITH LAMINATED TIMBER EFFECT FINISH. |
| | ROUND TABLE - 4 SEATS |
| | OVERALL 1740Ø mm (H 780mm) TABLE 520Ø mm WITH OPTION FOR SUN SHADES. GALVANISED STEEL FRAME WITH LAMINATED TIMBER EFFECT FINISH. |
| | SIT UP - 4 SEATS |
| | OVERALL 1250 x 1250mm (H 1100mm). GALVANISED STEEL FRAME WITH LAMINATED TIMBER EFFECT FINISH. |
| | SIT UP - 2 SEATS |
| | OVERALL 1200 x 632mm (H 1100mm). GALVANISED STEEL FRAME WITH LAMINATED TIMBER EFFECT FINISH. |
| | PLANTER |
| | OVERALL 762 x 762mm (H 810mm). GALVANISED STEEL FRAME WITH LAMINATED TIMBER EFFECT FINISH. |
| | TRASH BIN |
| | OVERALL 492 x 492mm (H 1217mm). GALVANISED STEEL FRAME WITH LAMINATED TIMBER EFFECT FINISH. |
| | ASH BIN |
| | OVERALL 297 x 297mm (H 891mm). GALVANISED STEEL FRAME WITH LAMINATED TIMBER EFFECT FINISH. |
| | LAMPPOST HEAD |
| | GALVANISED STEEL HEAD WITH A HOLLOW TIMBER POST. |

| REV | Date | Drawn by: - | Checked by: - |
|---|---|---|---|
| A | 01.06.17 | HE | JC |

UPDATED TO SUIT PROPOSED SITE PLAN - ONLY 1NO NEW BUTON BARRIER

Status: Purpose of Issue — **For Information**

drawing stage

client: McDonald's Restaurant's Ltd

project: LONG SUTTON SPALDING

store: 1161

drawing title: **DETAIL PATIO LAYOUT**

date: 24.04.17 drawn: HE

scale@A1: 1:50 checked: DP

AEW ARCHITECTS AND DESIGNERS LTD
THE ZENITH BUILDING, SPRING GARDENS
MANCHESTER M2 1AB T 0161 214 1770 F 0161 214 1771

JOB NO: 6970_AEW_1161_0010 Rev: A