
Ref 0532/02.

Rec'd 2/5/02.


8

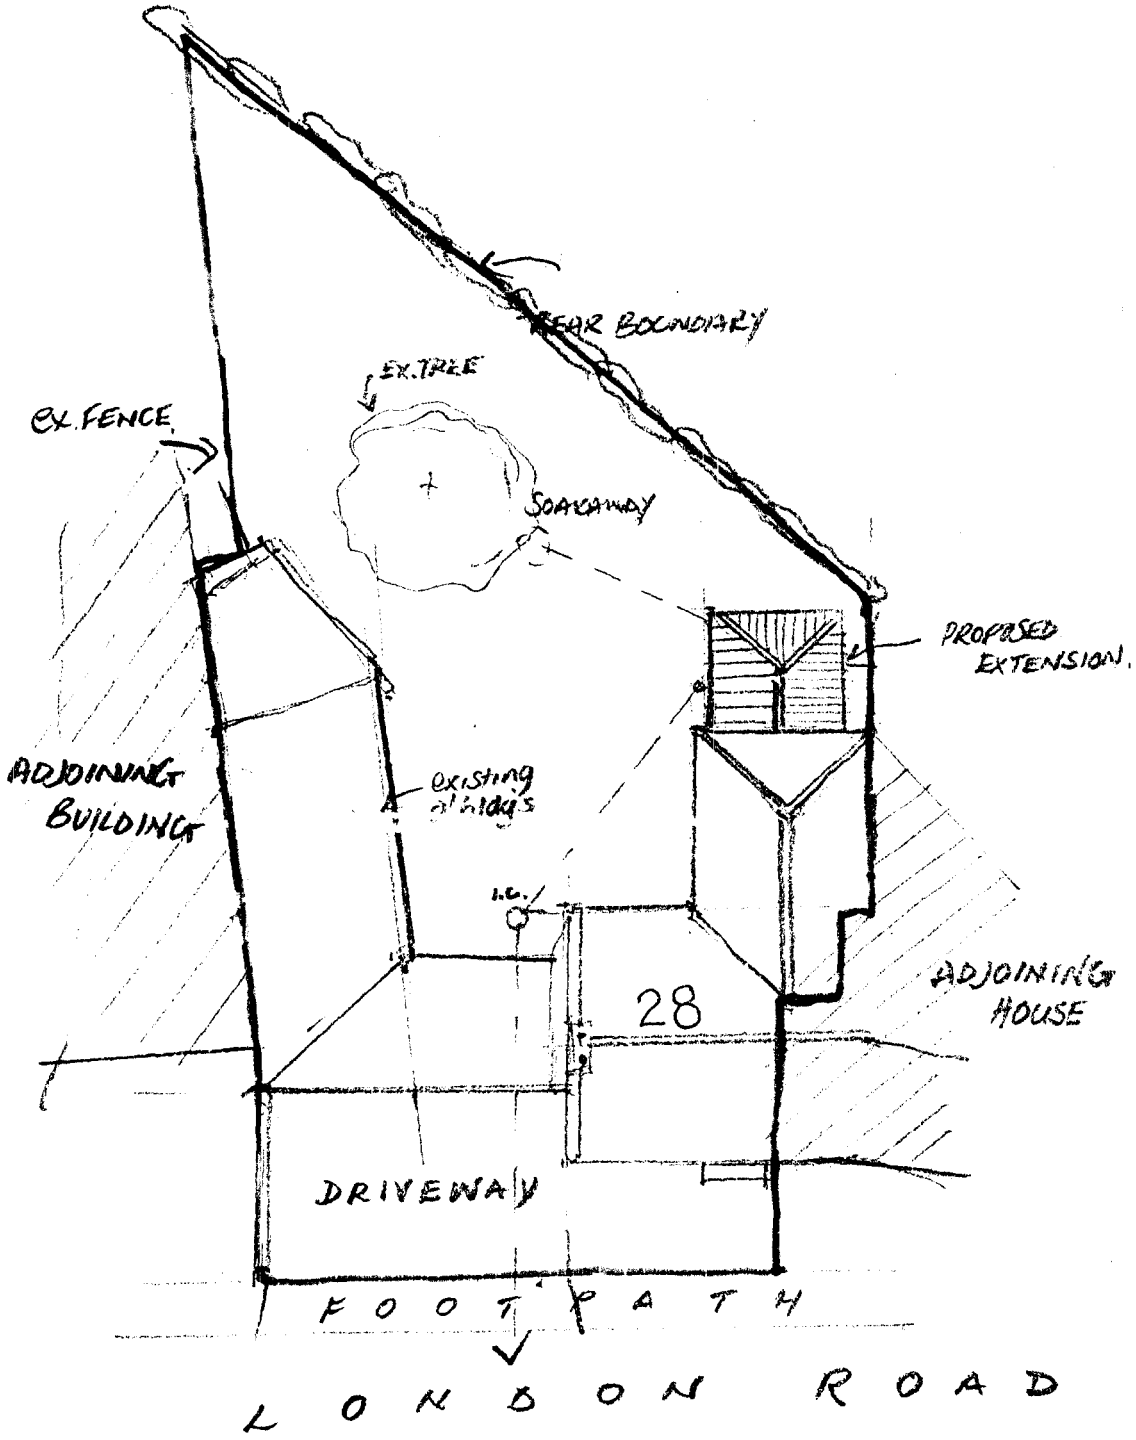

BLOCK PLAN.
SCALE 1:200.



FRONT ELEVATION. SIDE ELEVATION REAR ELEVATION

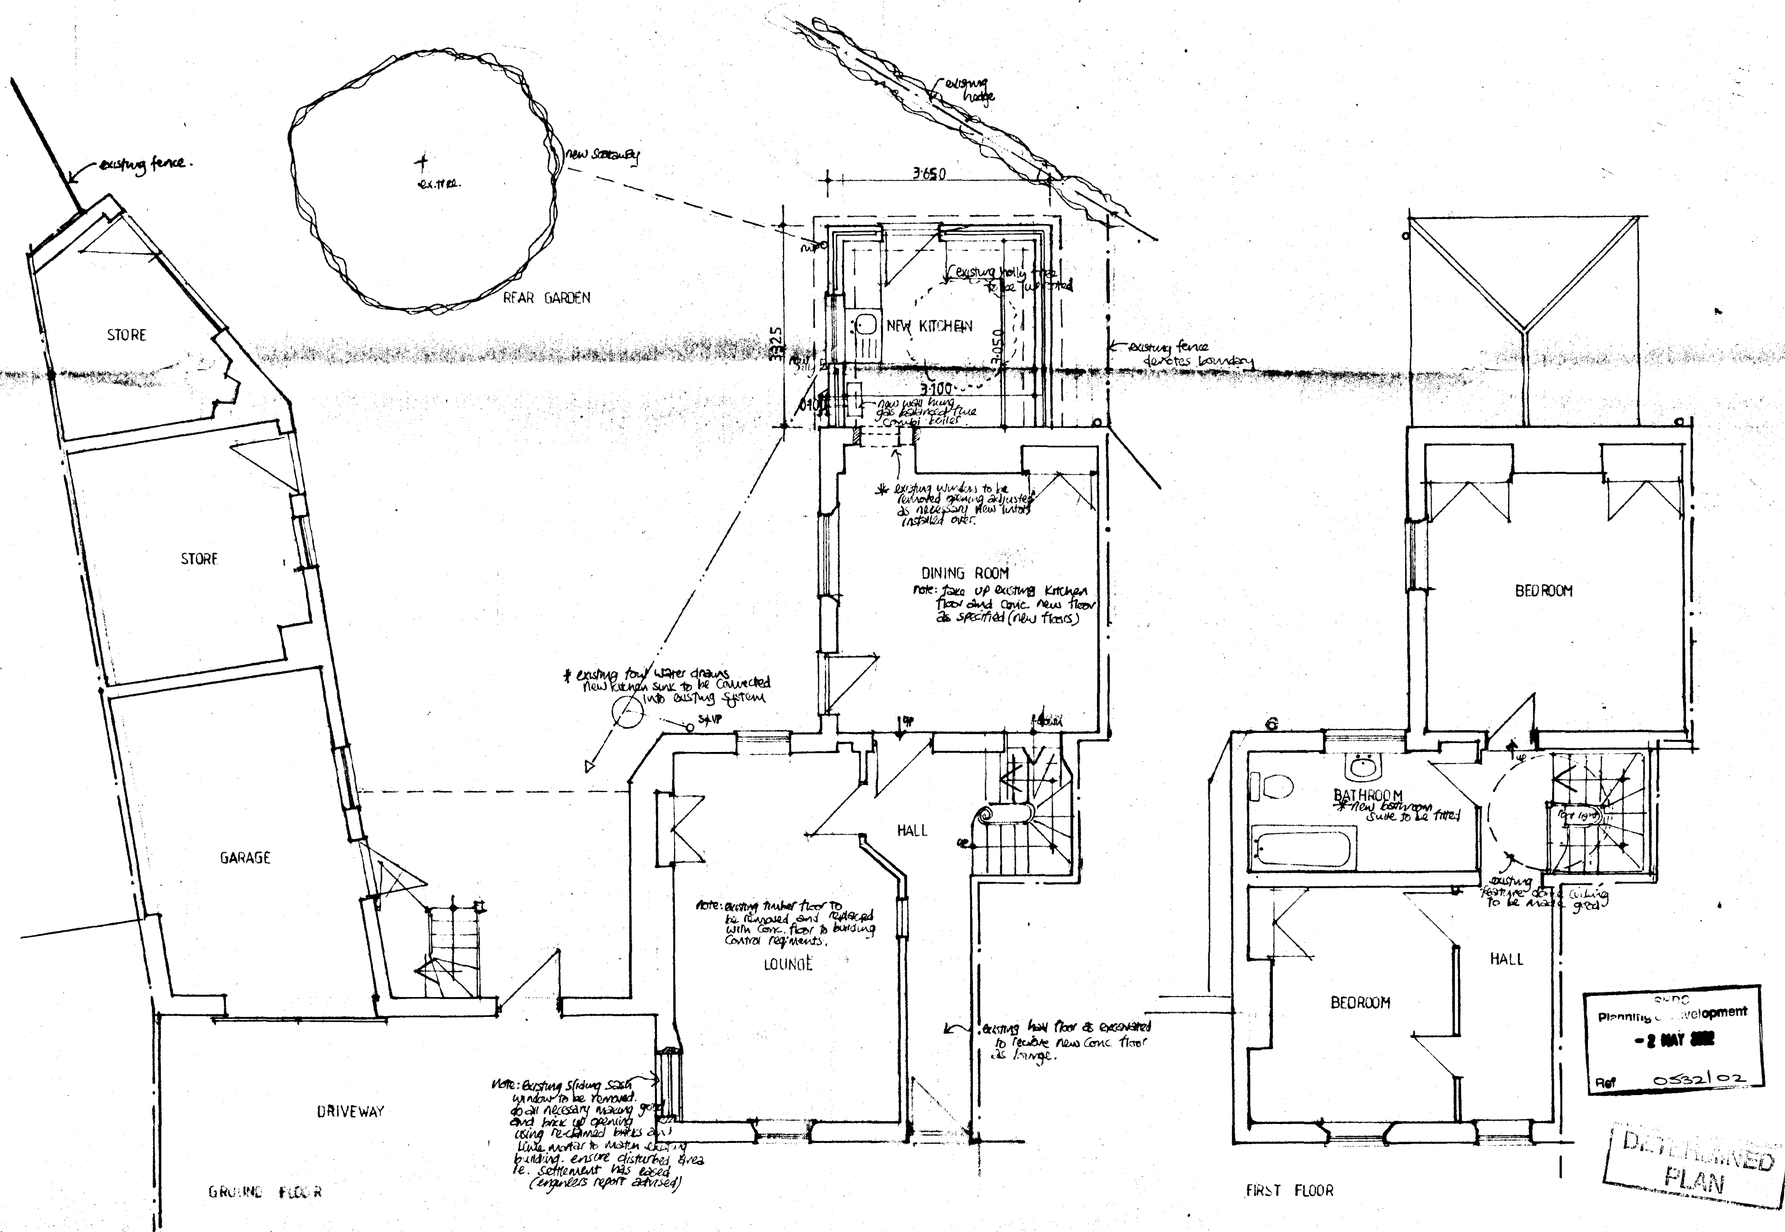

Planning Development
- 2 MAY 2002
Ref 0532/02

DETERMINED PLAN

NOTES

All dimensions must be checked on site and not scaled from this drawing.

	Date	Revisions
A		

© copyright

Client
MR CLIENES.

Job Title
PROPOSED EXTENSION TO REAR AND WORKS TO LISTED BUILDING
28, LONDON ROAD,
LONG SUTTON,
LINCS.

Drawing Title
PLANNING ONLY

Scale 1:50, 1:100.

Date APRIL 02 **Drawn by** L.W.S

Drg No. **Rev.**