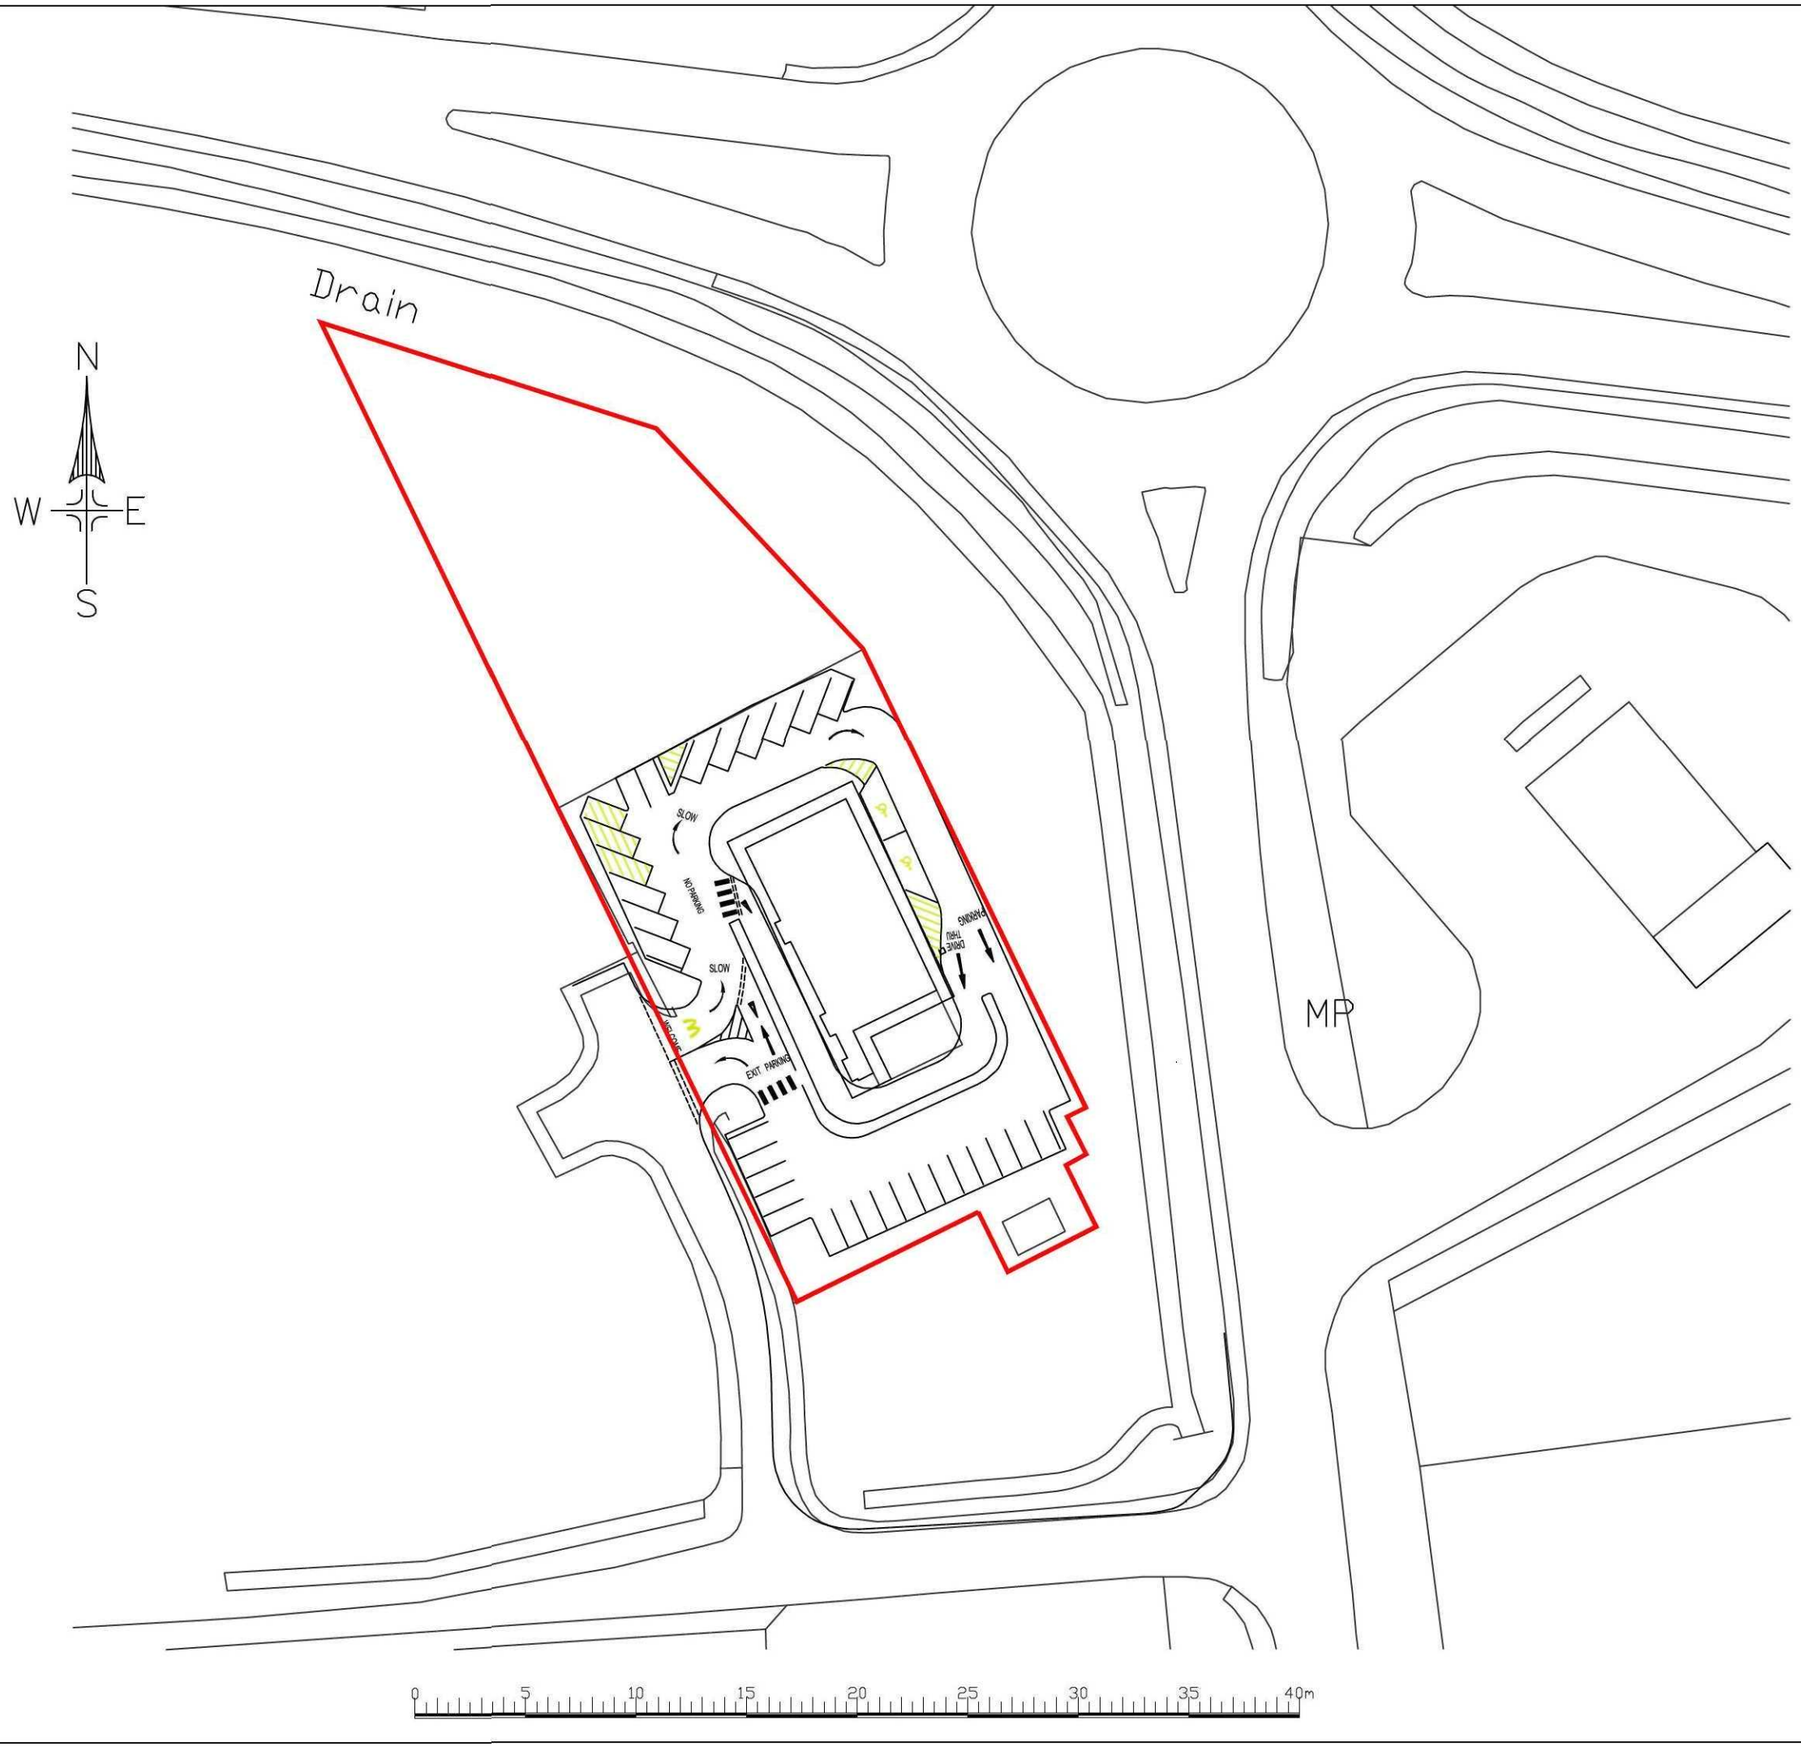


NOTES

This drawing and all the information shown is the property of Stace LLP and shall not be copied in whole, or in part, or used for any other purpose without written permission of the company.

All figured dimensions are to take precedence over scaled dimensions. All dimensions are to be checked on site. Any discrepancies must be reported to the Architect / Designer for verification prior to commencement of the affected works.

If the Auto CAD drawing is being read by any system other than Auto CAD it should be checked against an original hard copy printed by Stace LLP. Stace LLP cannot accept liability for omissions.

Original measured survey by

Planning Issue

Rev	Date	Description	Drn

STACE LLP

BUILDING SURVEYING

273 High Street, Epping, Essex, CM16 4DA

email: epping@stace.co.uk

tel: 01992 565565 fax: 01992 560597

Client

McDonalds

Project Name

McDonalds Restaurant

Long Sutton

Drawing Title

Existing Site Plan

Scale	Sheet Size
1:200	A2
Date	**Drn by**
June 2011	KP

Drawing No. 11/0976/003

Rev -