



South East Elevation (1:100)


0 1 2 3 4 5m

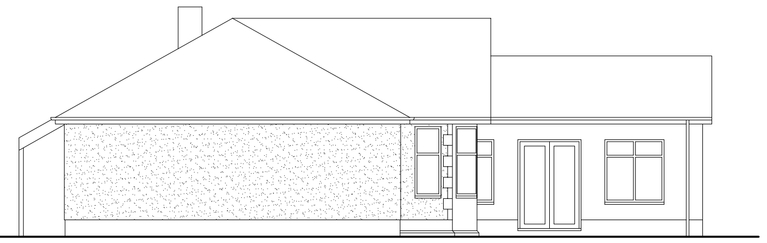

South West Elevation

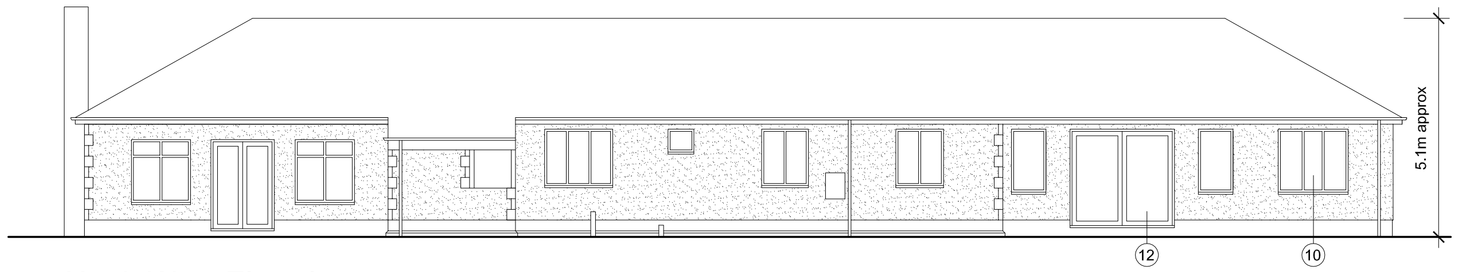


North West Elevation

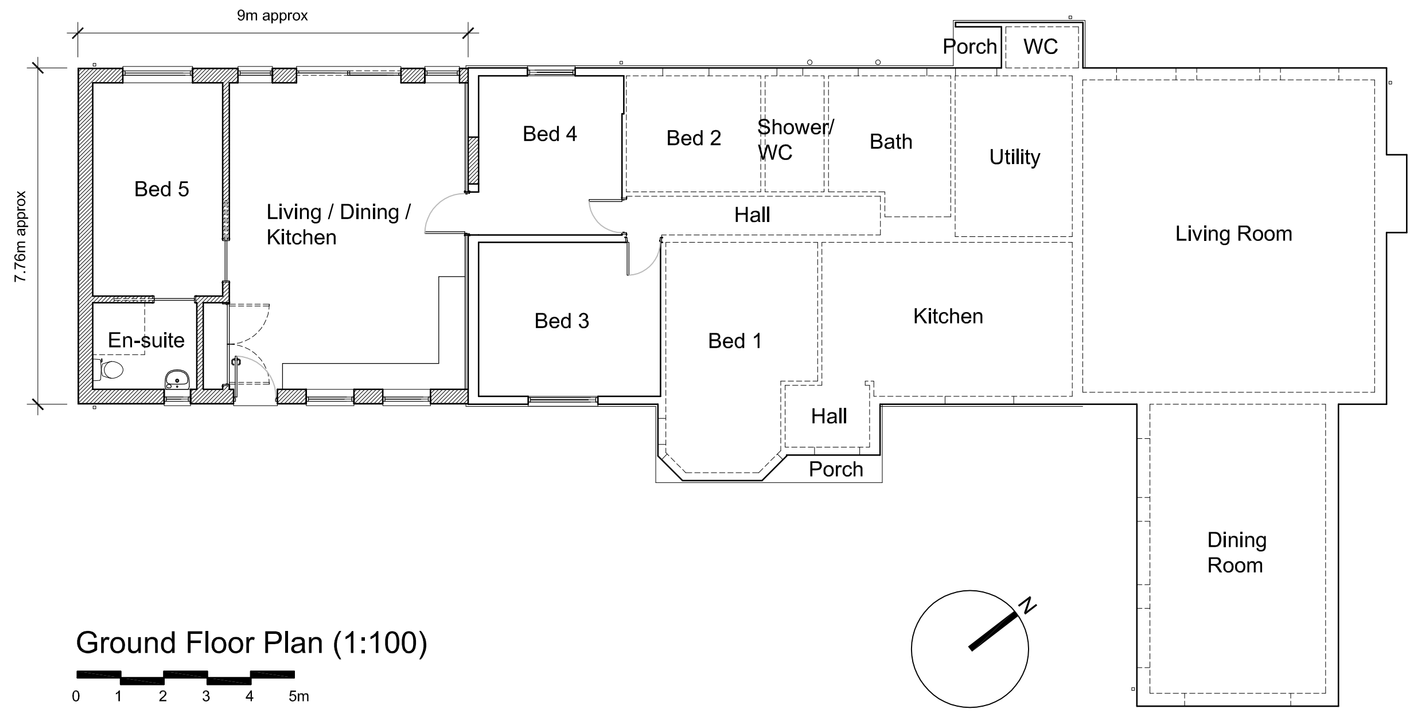


Ground Floor Plan (1:100)

0 1 2 3 4 5m

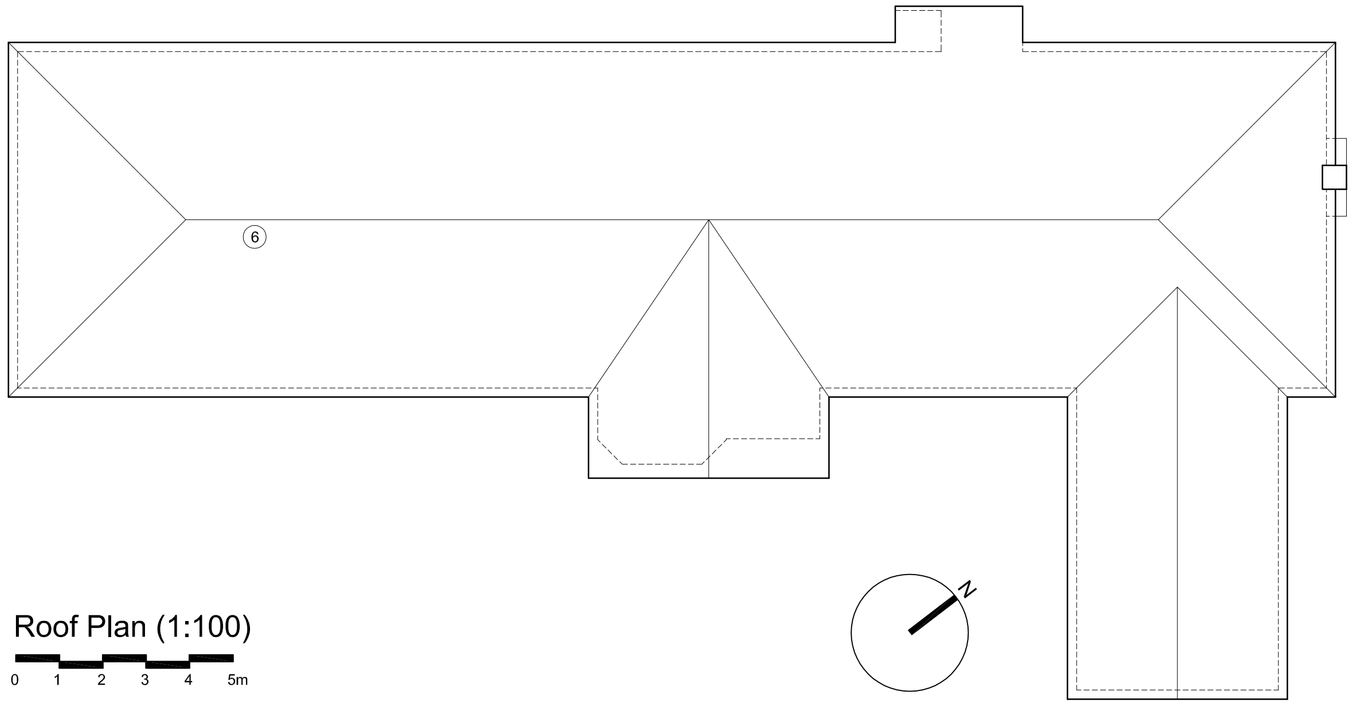

Roof Plan (1:100)

0 1 2 3 4 5m

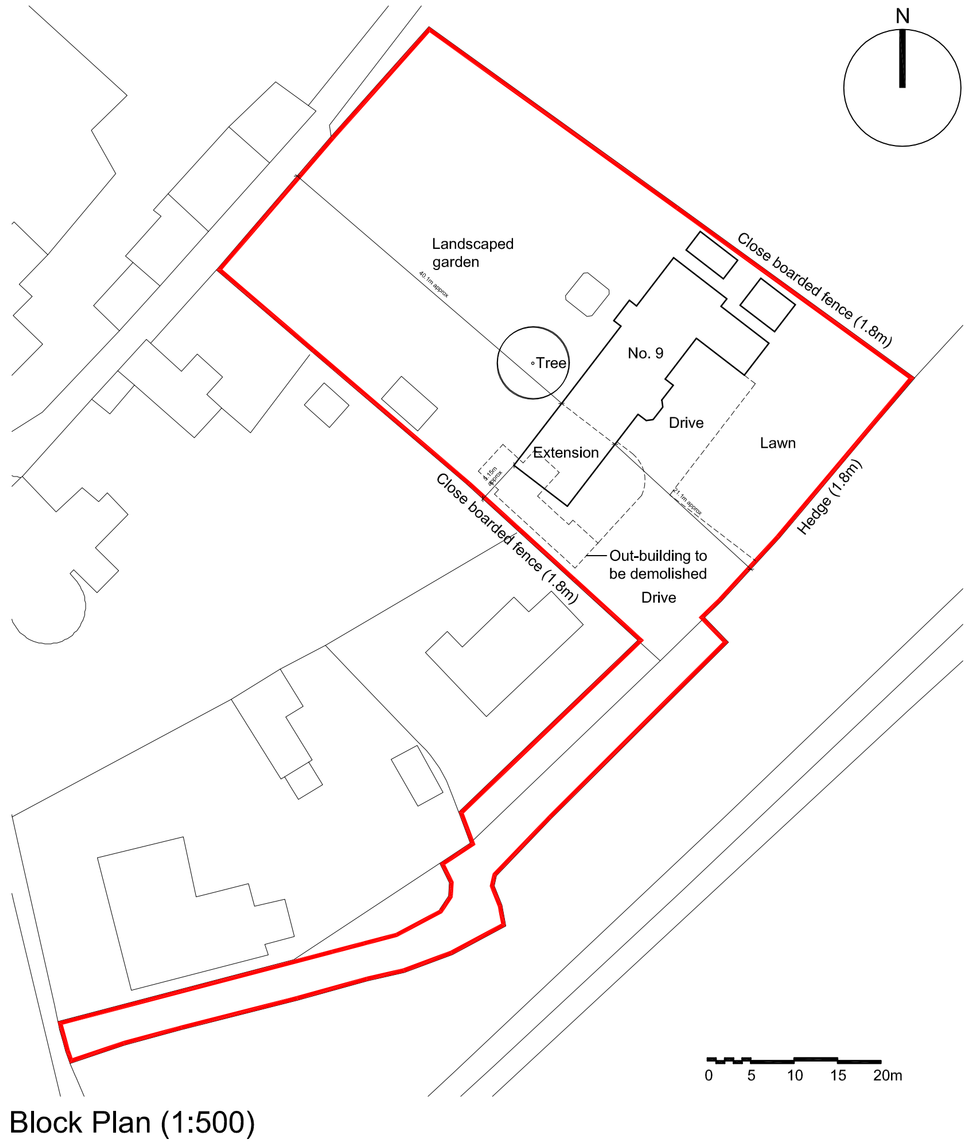

Block Plan (1:500)

0 5 10 15 20m

All dimensions to be verified on site by Main Contractor before the start of any shop drawings or work whatsoever either on their own behalf or that of sub-contractors.

Report any discrepancies to the Contract Administrator at once.

This drawing is to be read with all relevant Architect's and Engineer's drawings and other relevant information.

Andrew M Wright Ltd. Registered in England & Wales No. 9399024.
Registered office: 22 Church Street, Holbeach, Spalding, Lincs. PE12 7LL

LEGEND: DO NOT SCALE

Legend to materials:-

1 = Concrete upstand (natural)

2 = Terracotta bricks (red)

3 = Render (cream)*

4 = Facing brickwork (red)*

5 = Upvc cladding (white)

6 = Slate effect slates (blue/grey)*

7 = Upvc fascias (white)

8 = Upvc rainwater goods (white)

9 = Timber window (black) with upvc inserts (white)

10 = Upvc windows (white)

11 = Timber doors (stained)

12 = Upvc doors (white)

**New brick, render and roof products to match existing in style and colour as closely as practicably possible*

Revision:	Date:	Description:	Drw:	Chk:
P2	25.05.22	Planning Issue	AMW	AMW
D2	24.05.22	Draft Issue	AMW	AMW
P1	29.10.21	Planning Issue	AMW	AMW
D1	28.10.21	Draft Issue	AMW	AMW

ANDREW M WRIGHT LTD
CHARTERED ARCHITECT

26 Joys Bank, Holbeach St Johns, Spalding, Lincs, PE12 8SD
Telephone: 01406 540573 Mobile: 07940 914778

Project:
9 London Road
Long Sutton
Spalding
Lincs

Drawing Title:
Proposed Plans & Elevations

Client:
Miss K McCole & Mr C Stubbings

Drawn:	Checked:	Date:	Scale:	Paper Size:
AMW	AMW	28.10.21	As shown	A1

Job No.:	Dwg No.:	Stage:	Revision:
092103	PD02	Planning	P2