
Browse Partners
Seagate Crossroads Nursery
Long Sutton

Scale: 1:500

DETERMINED
PLAN

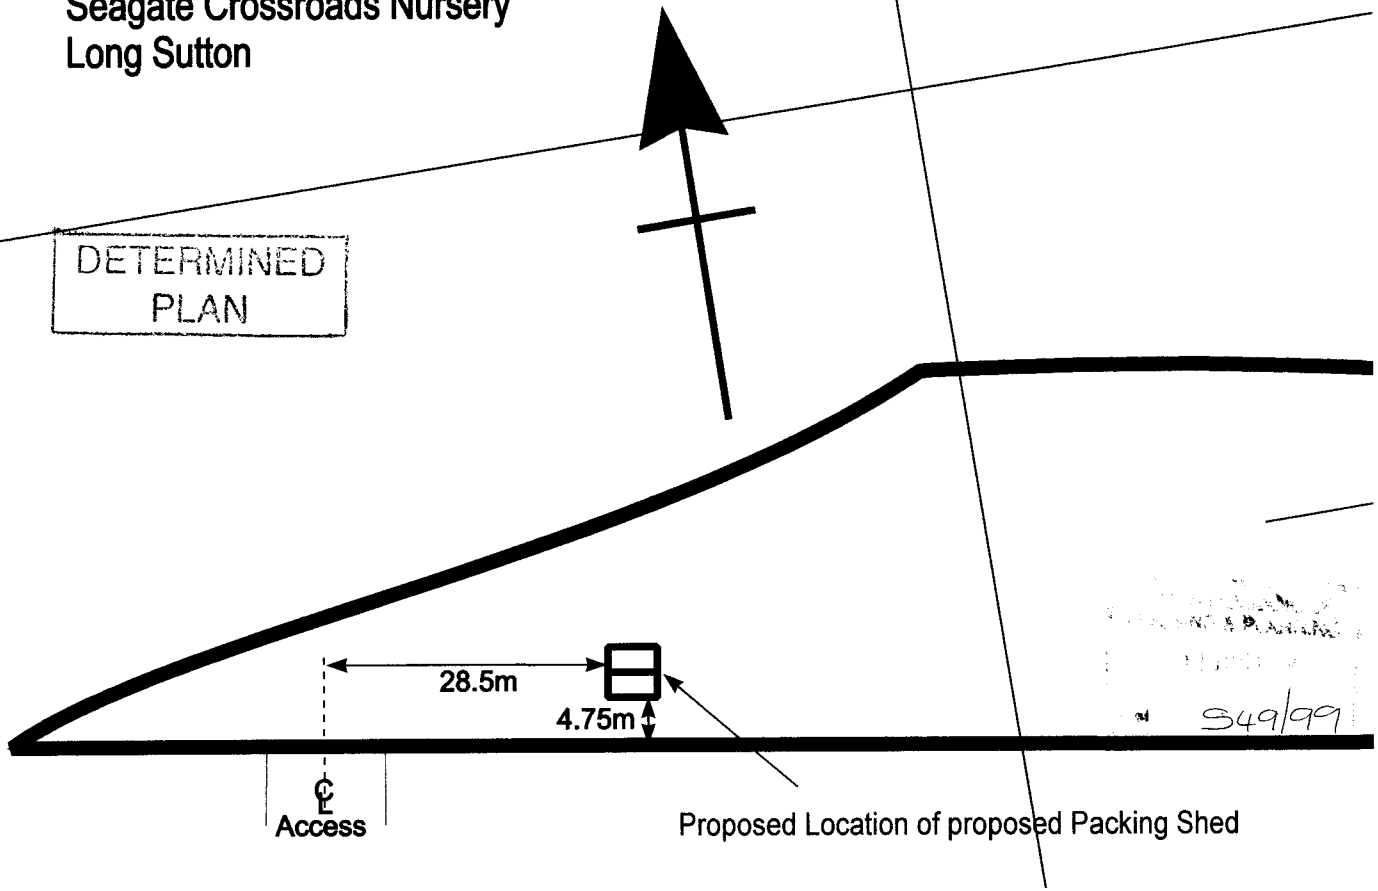

S49/99


Browse Partners
Seagate Crossroads Nursery
Long Sutton

Scale 1:25

2 Jun 99


roofed in Eternit New Technology Slates
clad in 175 weatherboarding

Packing shed sides:

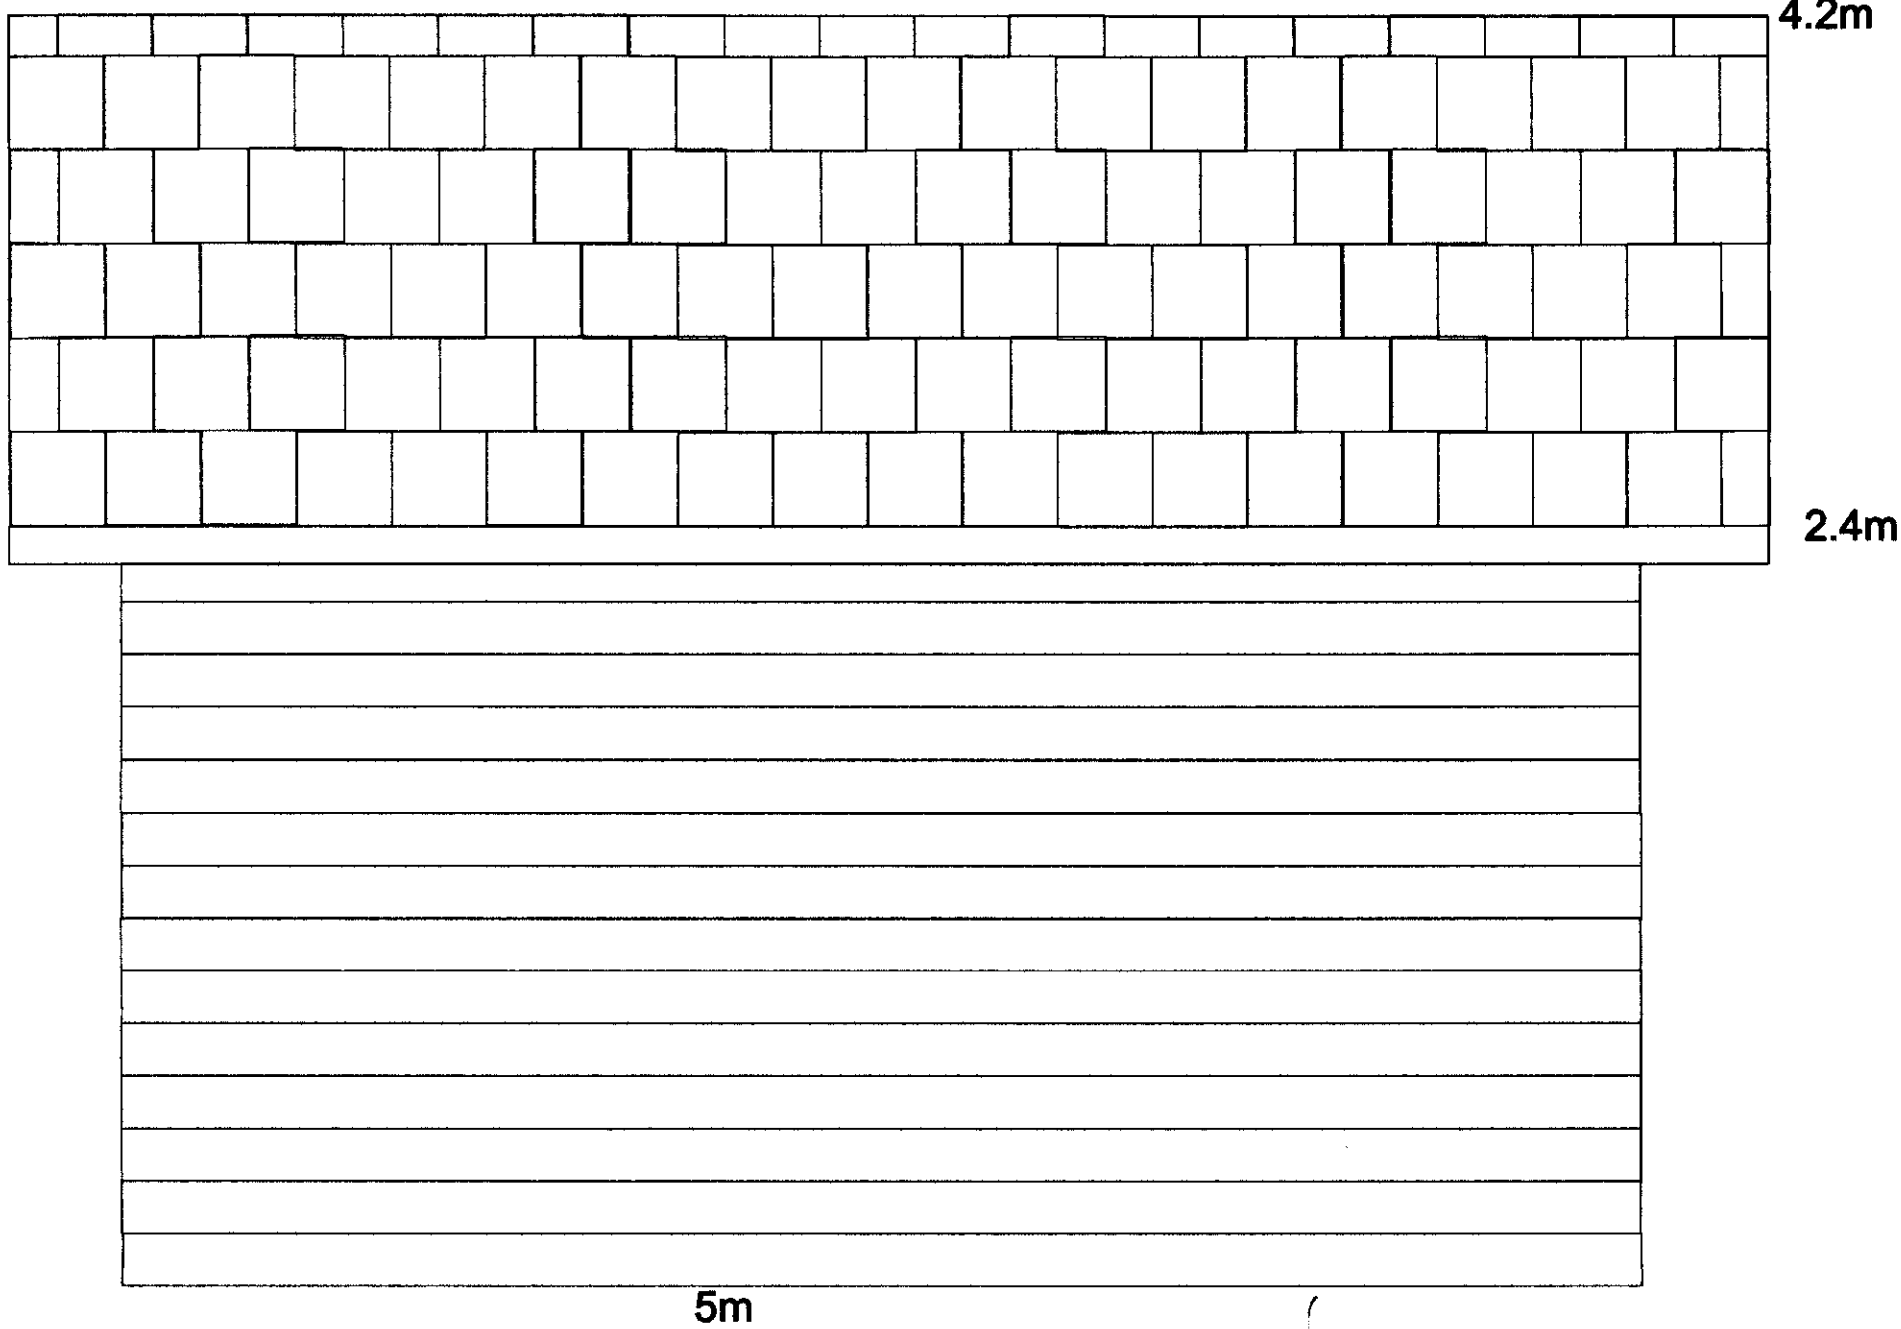

Front elevation

(Rear elevation - mirror image)

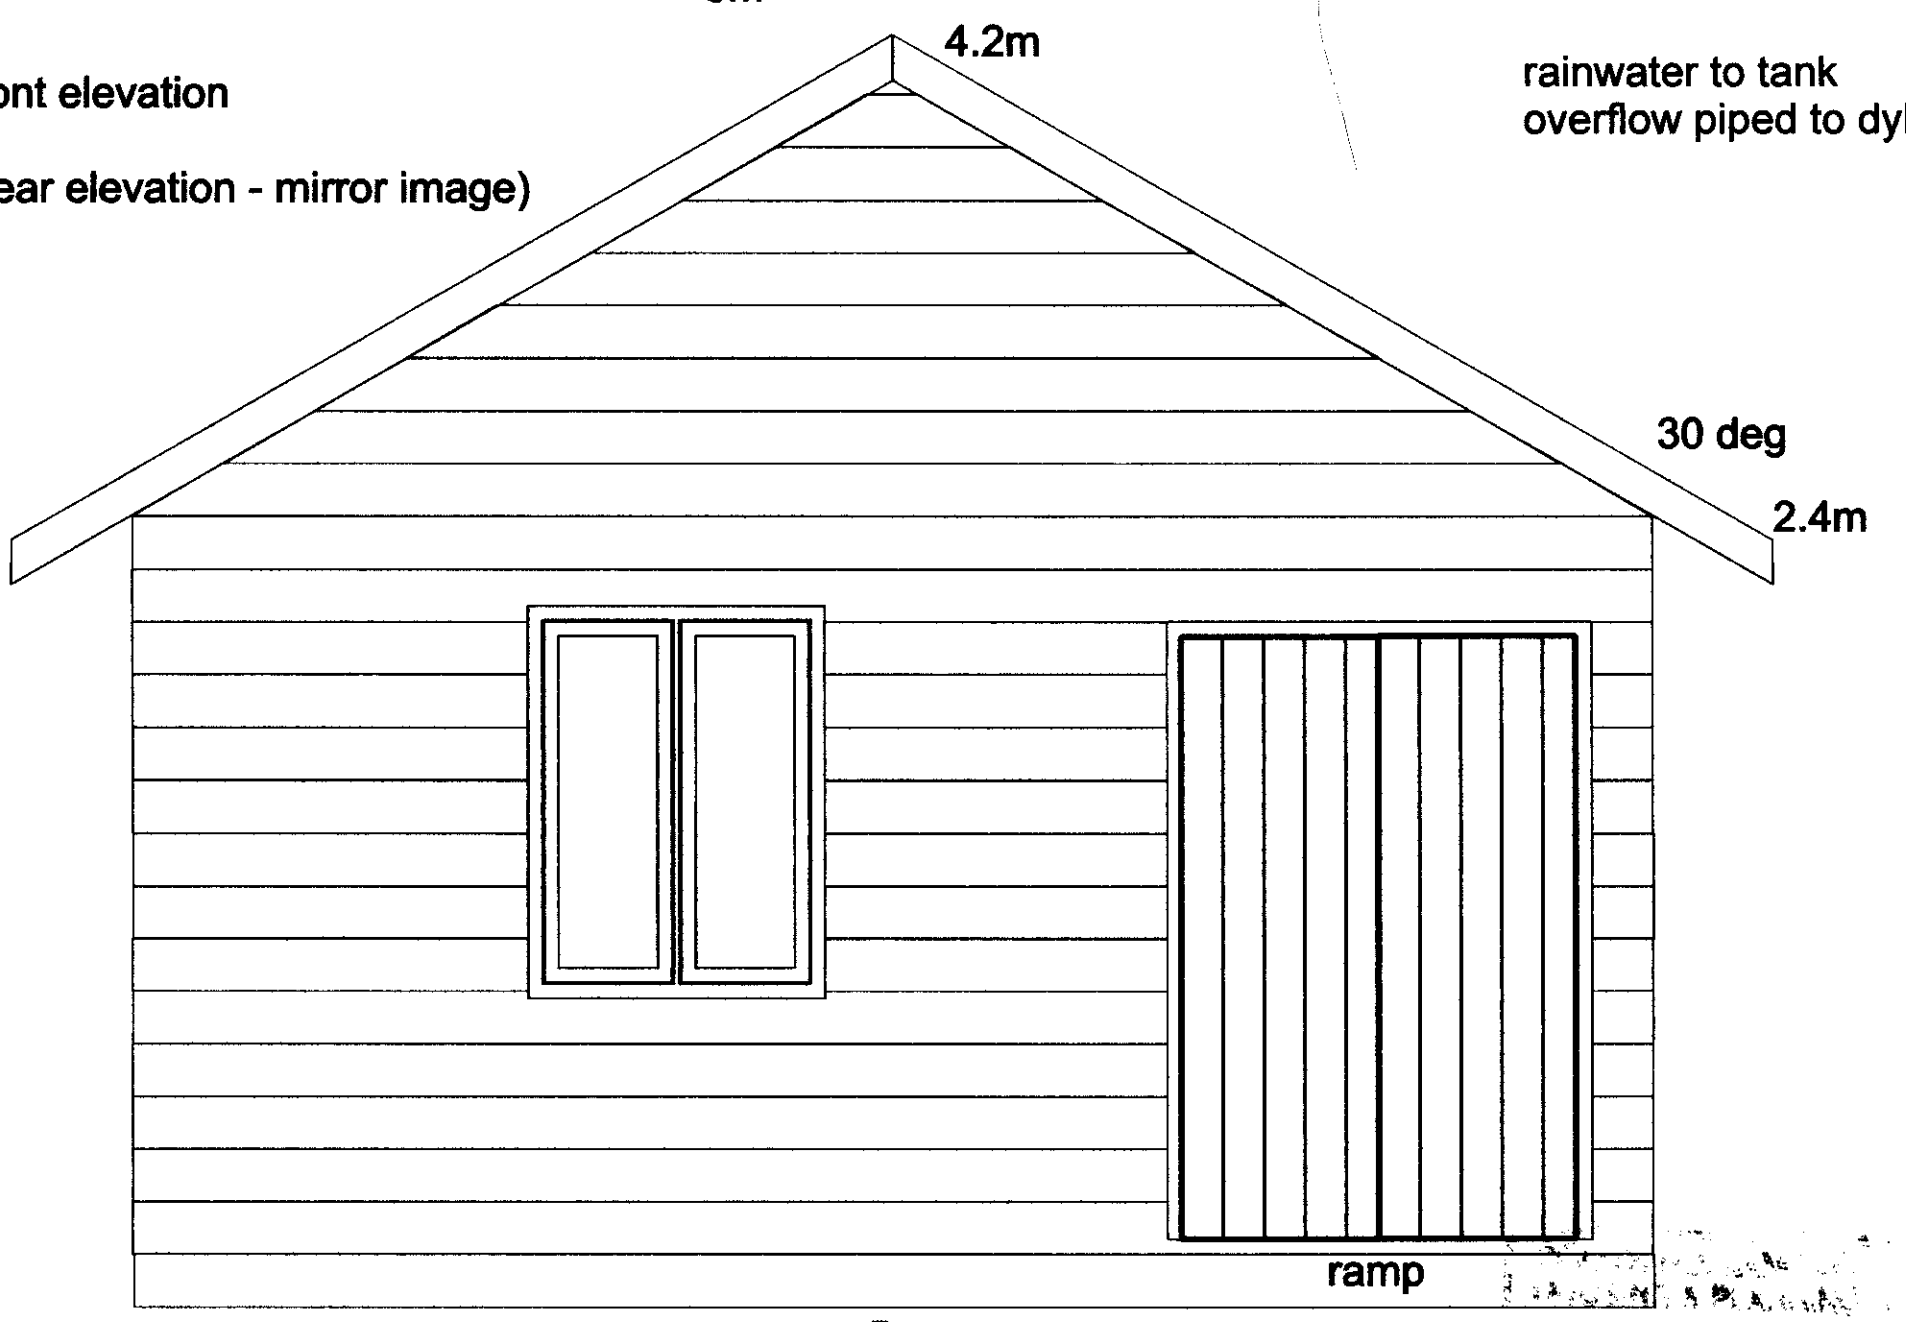

DETERMINED
PLAN

S49/99