"For the purposes of Planning Consent the following applies to any copy of this drawing made by the Local Authority:


This copy has been made by and with the authority of the person required to make the plan and drawing open to public inspection pursuant to Section 47 of the Copyright, Designs and Patents Act 1988. Unless that Act provides a relevant exception to copyright, the copy must not be copied without the prior permission of the copyright owner. If any copy is made under the authority only the whole drawing including the copyright holder's name and this notice, is to be copied."

Drawn Scale 1:100


00m 02m 05m 10m

Drawn Scale 1:50


00m 02m 05m

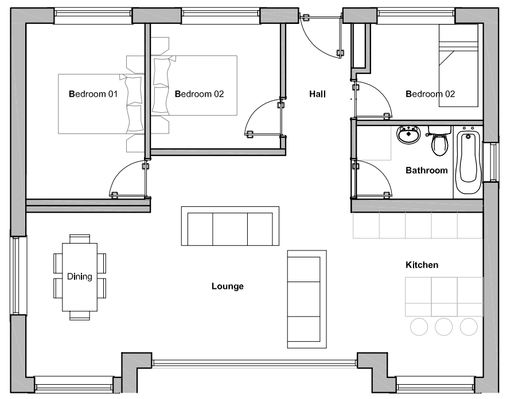

Proposed Ground Floor Plan

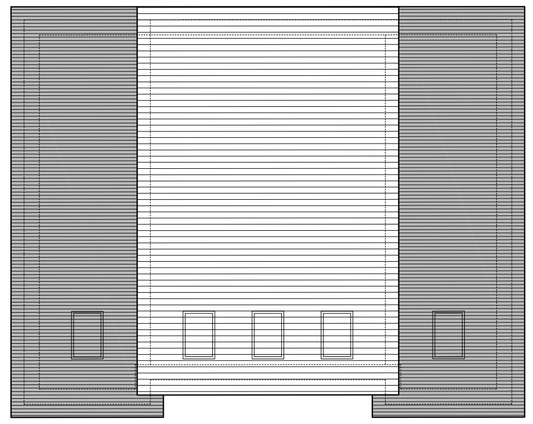


Proposed Roof Plan

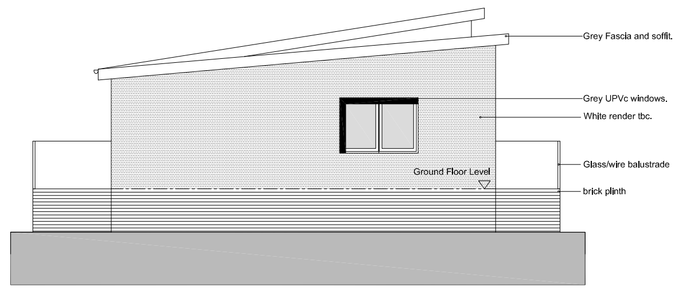


Proposed Gable Elevation



Proposed Front Elevation

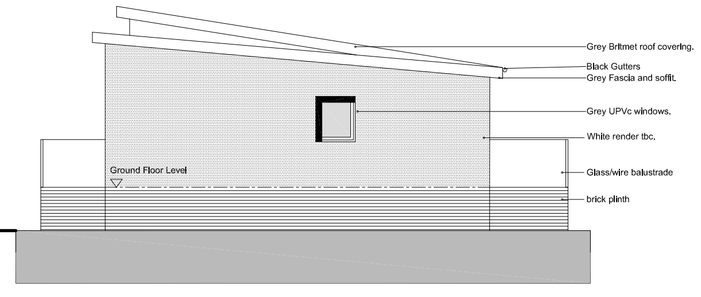

Proposed Gable Elevation

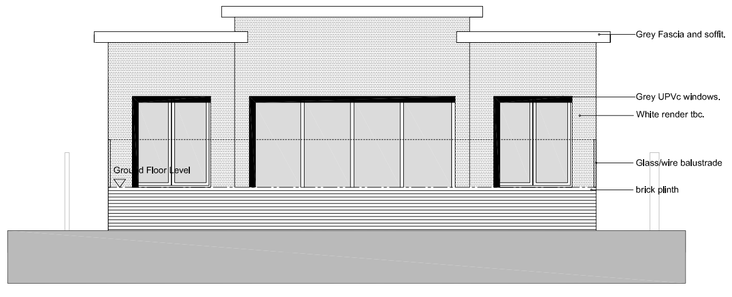

Proposed Rear Elevation

SAFETY HEALTH AND ENVIRONMENTAL INFORMATION
In addition to the hazards / risks normally associated with the types of work detailed on this drawing, note the following significant risks and information.
It is assumed that all works will be carried out by a competent contractor, working where appropriate, to an approved method statement.
CONSTRUCTION 1. Proximity of neighbouring properties and access. MAINTENANCE 1. None. DEMOLITION 1. Sequence of works to be reviewed.

Issue Purpose: PLANNING APPLICATION

AHJ architects

The Courtyard
12a Commercial Road
Skelmanthorpe
Huddersfield
HD8 9AA

t | 07968944840
e | info@ahjarchitects.co.uk

www.ahjarchitects.co.uk

AHJ architects

Client Mr Pavel Matveev

Project 0000: Rear of 89 London Road: New Housing

Title Proposed General Arrangement Floor Plans & Elevations

-

Drawing Number 0000 — D — 20 — 004 — Revision C

Issued From

Date June 22

Scale 1:100 @ A1

Drawn MLL Auth MLL

Do not scale from this drawing. Work to figured dimensions, and any discrepancy to be reported to the Architect.

Refer to larger scale drawings where available.