

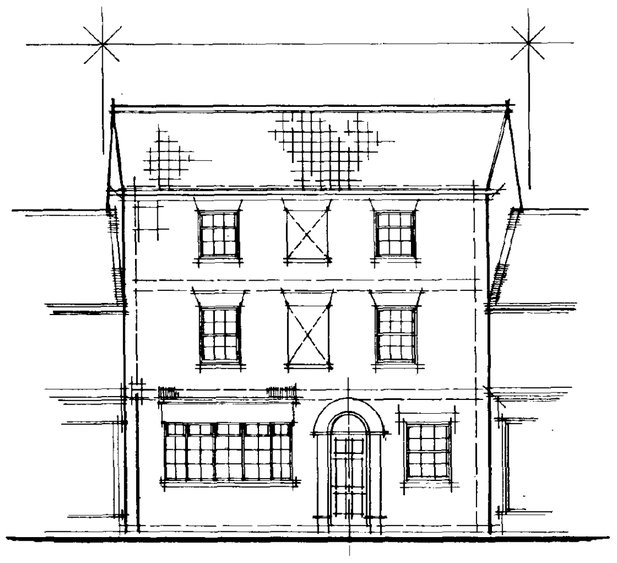



FRONT ELEVATION 1:100

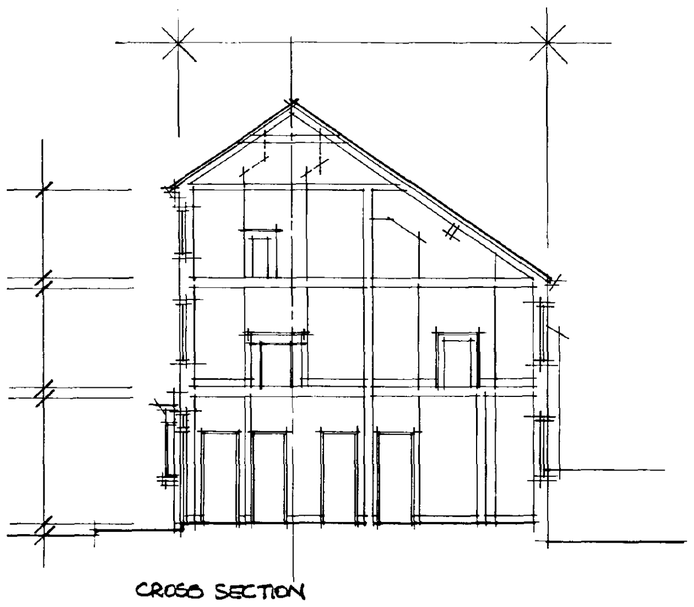


CROSS SECTION

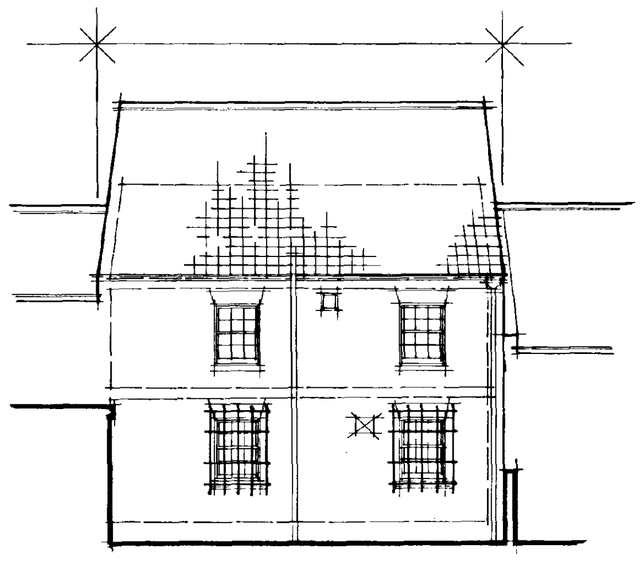


REAR ELEVATION

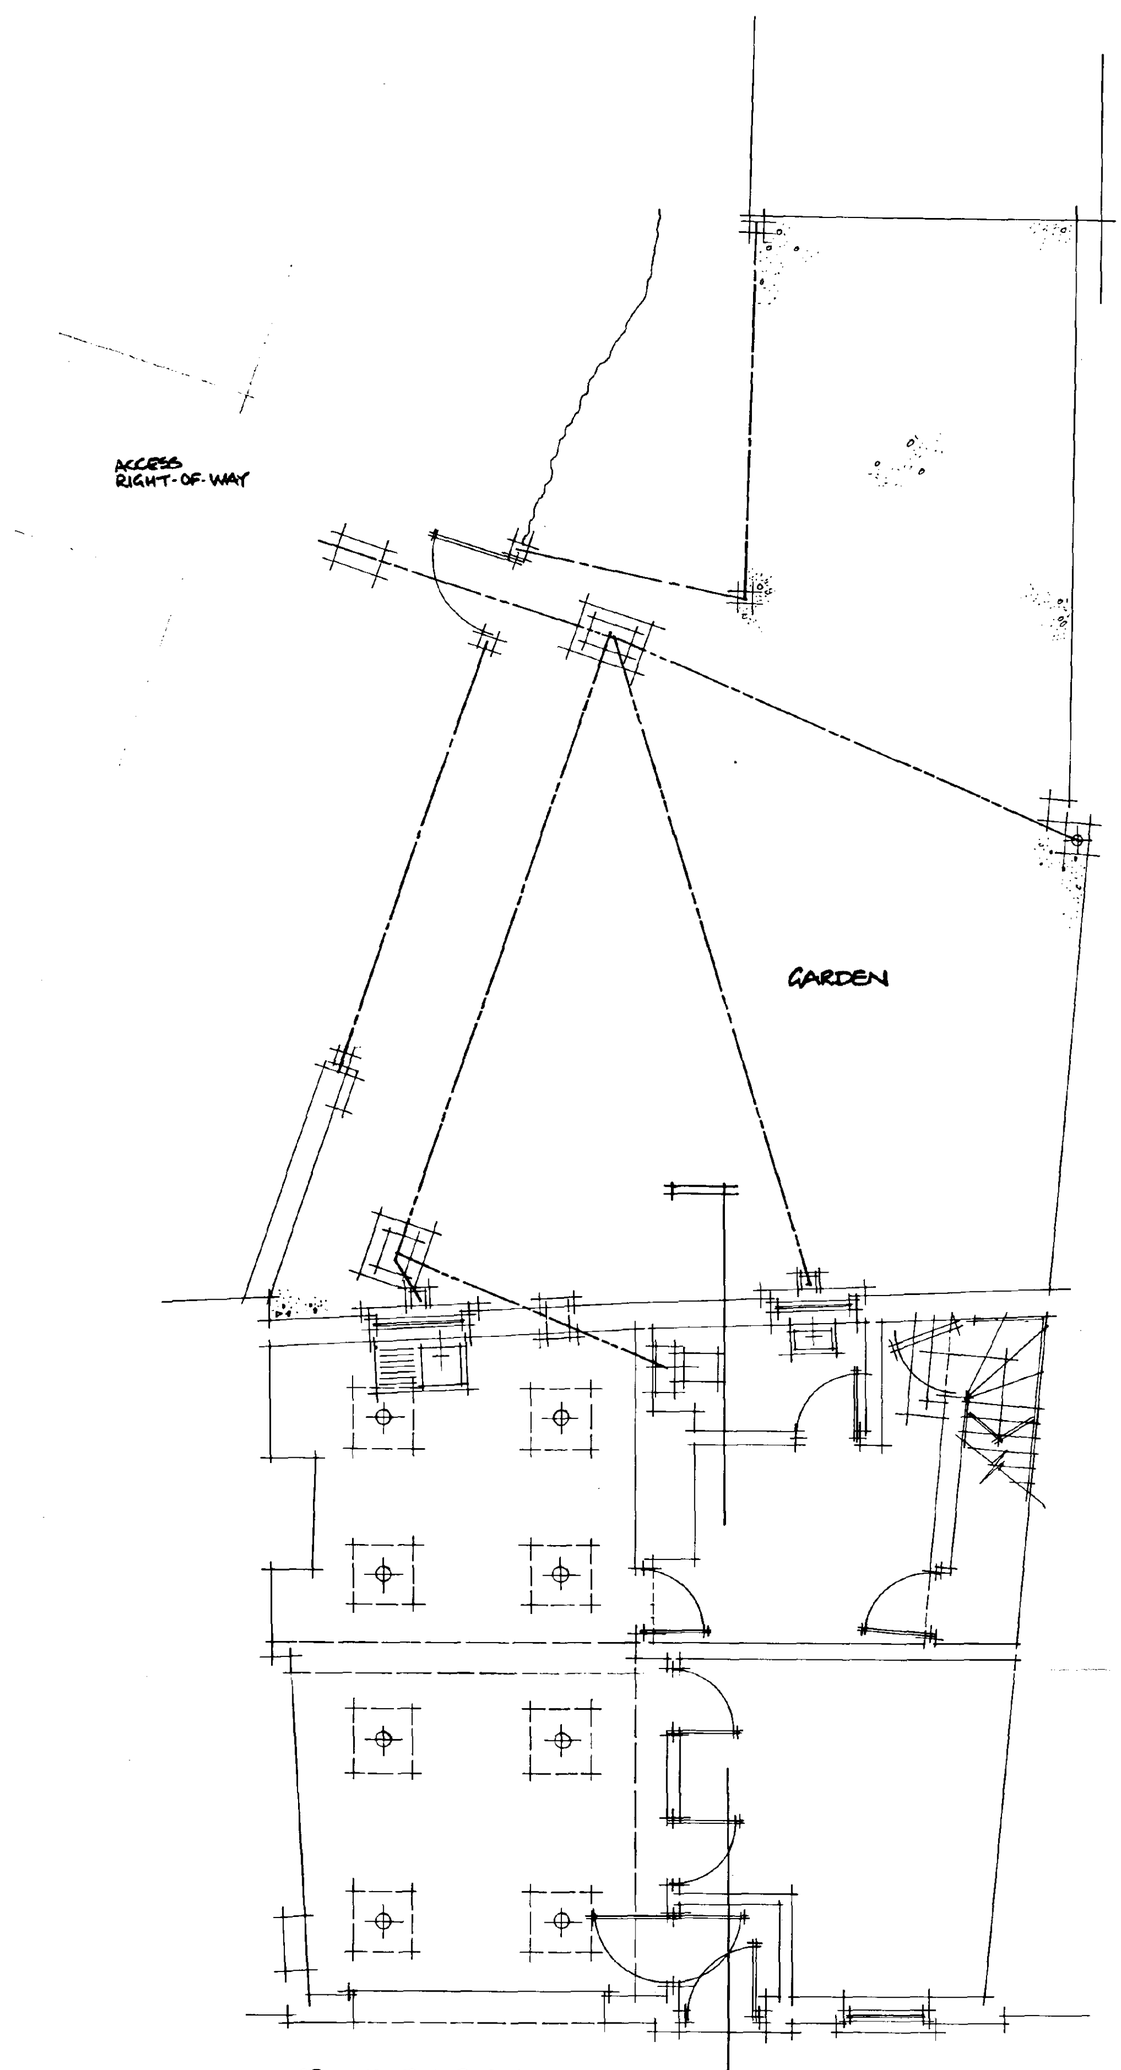

GROUND FLOOR PLAN

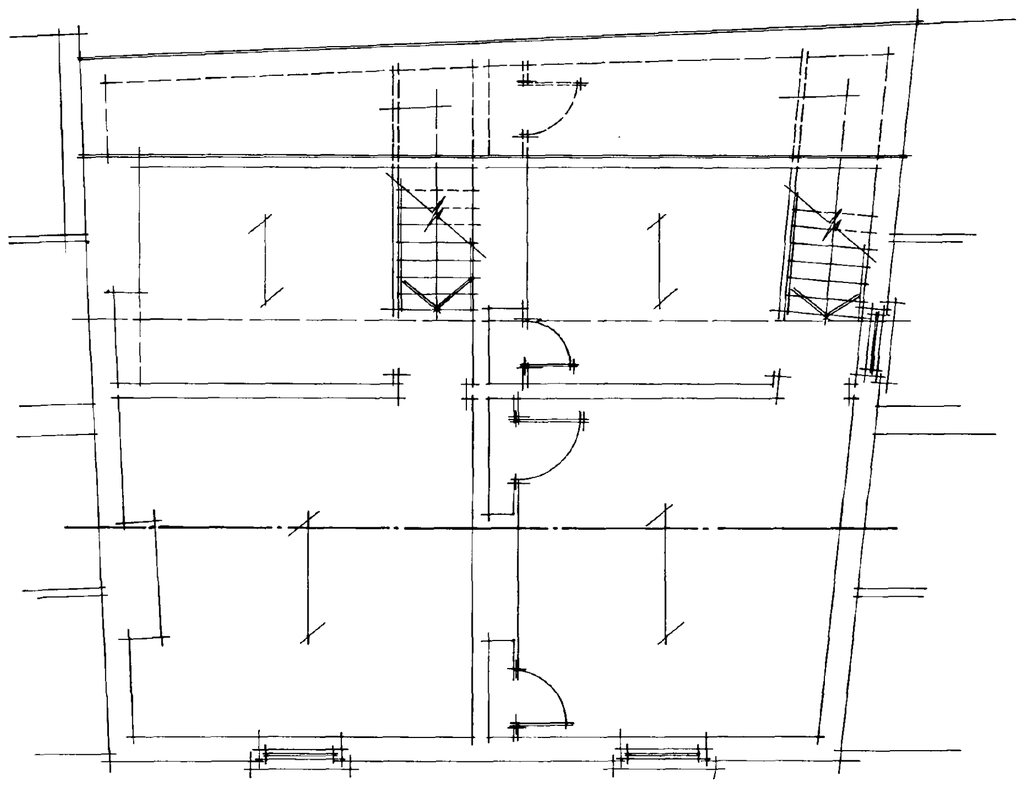

SECOND FLOOR PLAN

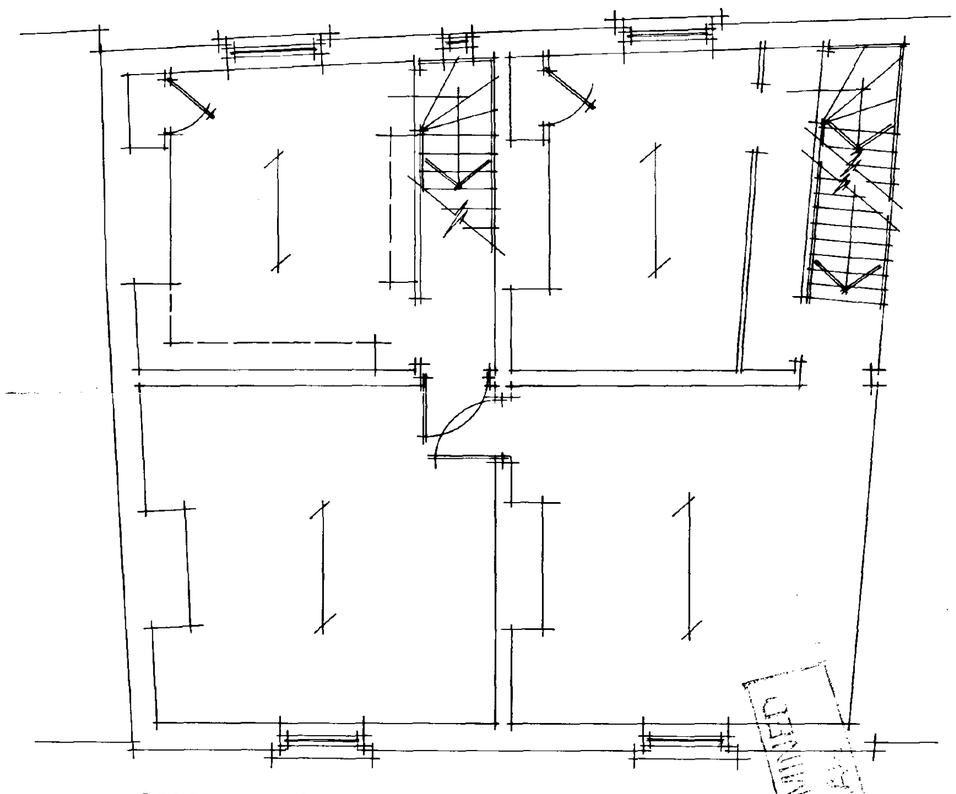

FIRST FLOOR PLAN


DETERMINED
SOUTH HOLLAND D.C.
PLAN DEPT
14 JUN 1994
REF. 0573/94

7 MARKET PLACE LONG SUTTON


PLANS, SECTIONS AND ELEVATIONS - AS EXISTING

scale: 1:100 1:50 date: March1994 drawn: SD/RAF drawing no: **729/1**


Robert Freakley Associates Architects Purfleet Quay King's Lynn PE30 1HP

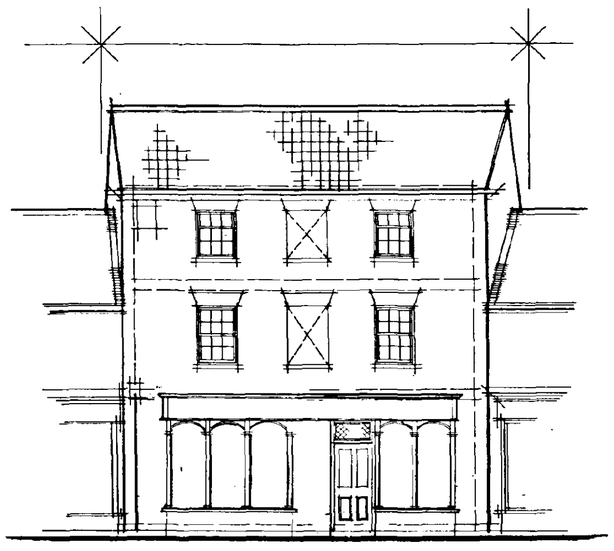


FRONT ELEVATION 1:100

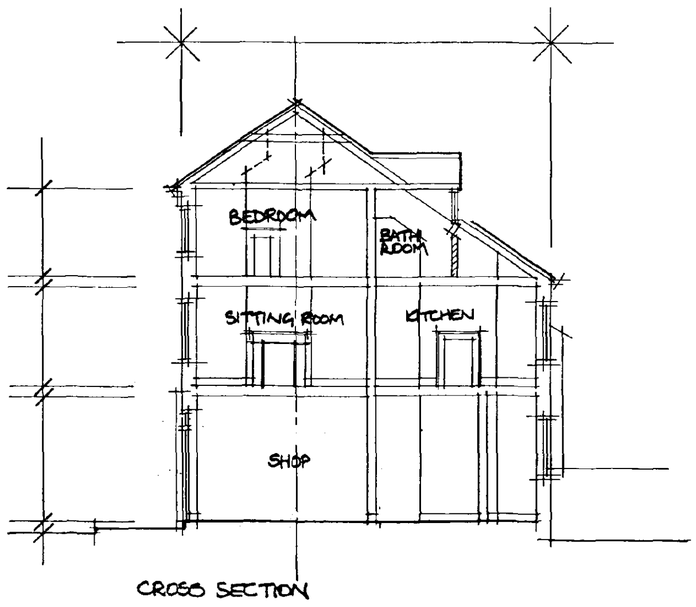


CROSS SECTION

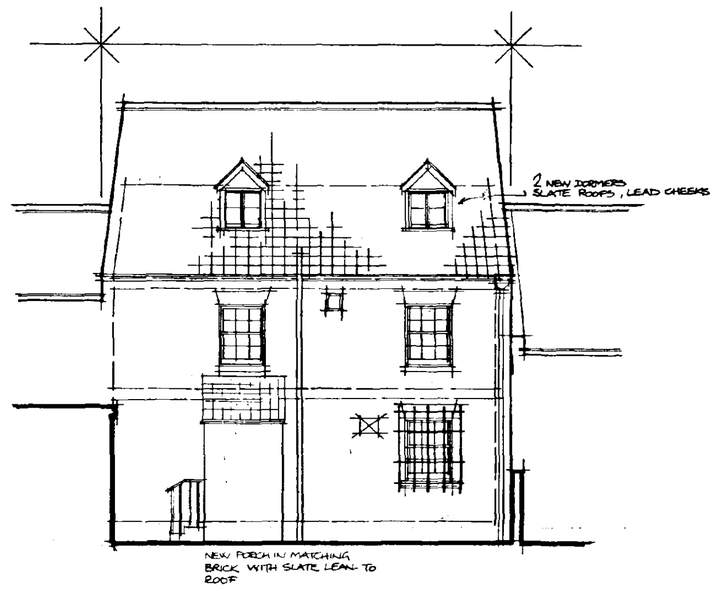

REAR ELEVATION

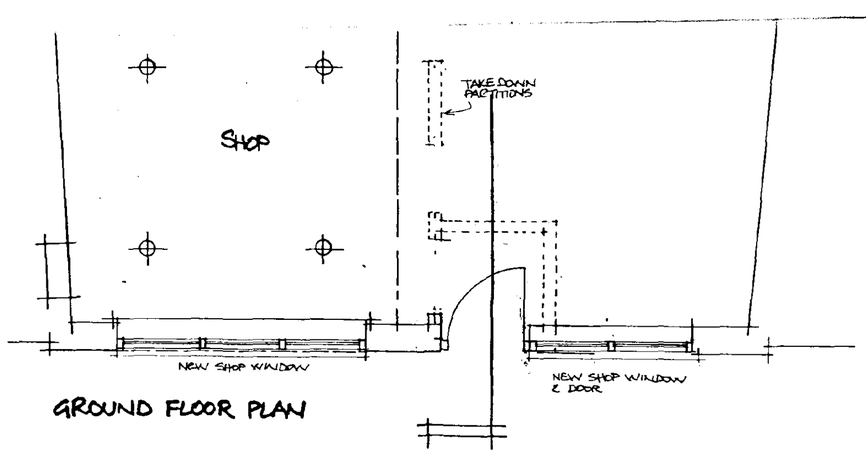

GROUND FLOOR PLAN

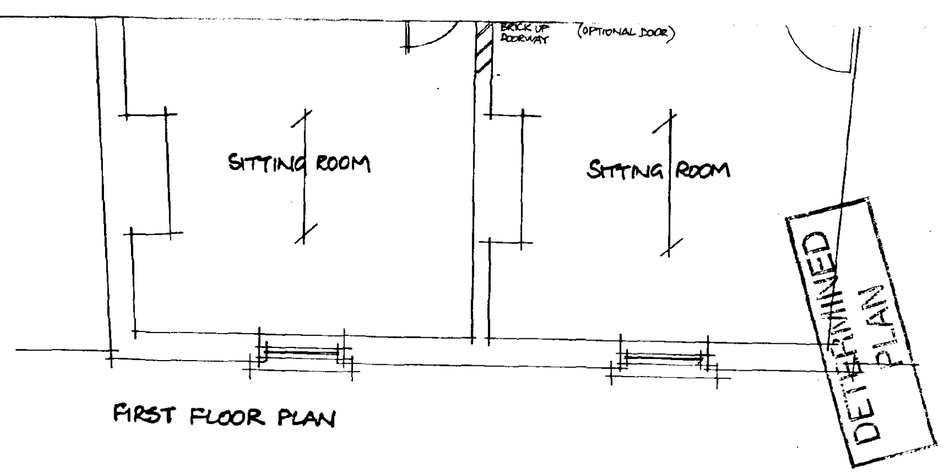

FIRST FLOOR PLAN


SOUTH ... PL...
14 JUN 1994
REF. 0573/94

7 MARKET PLACE LONG SUTTON


PLANS, SECTIONS AND ELEVATIONS - AS PROPOSED

scale: 1:100 1:50 date: March1994 drawn: SD/RAF drawing no: 729/2


Robert Freakley Associates Architects Purfleet Quay King's Lynn PE30 1HP

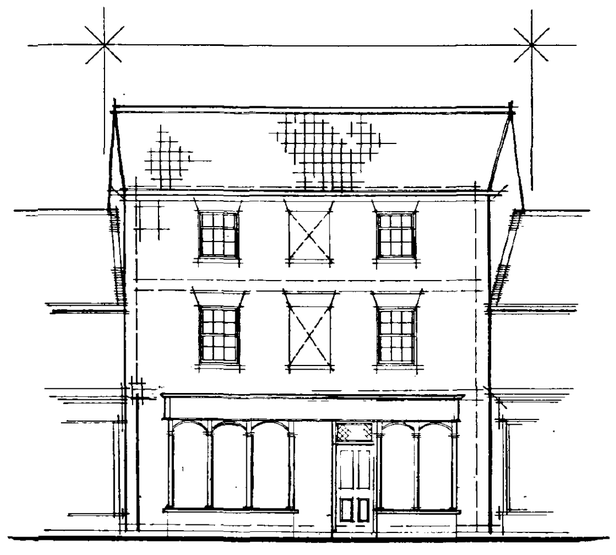


FRONT ELEVATION 1:100

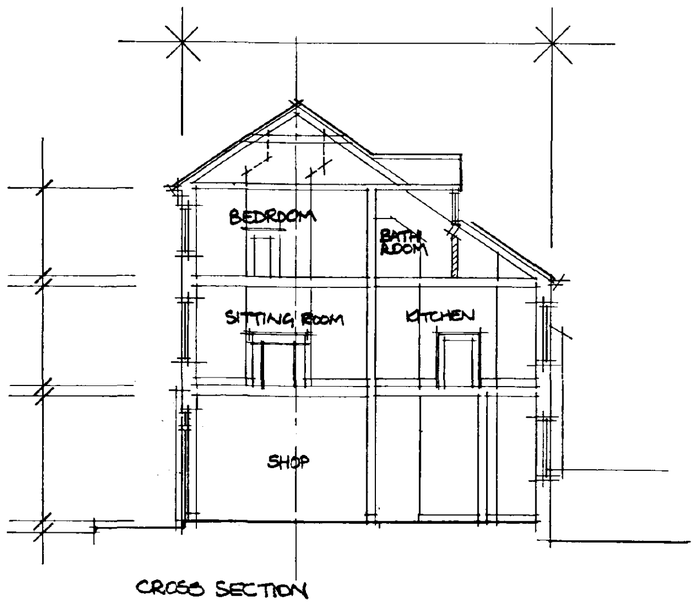


CROSS SECTION

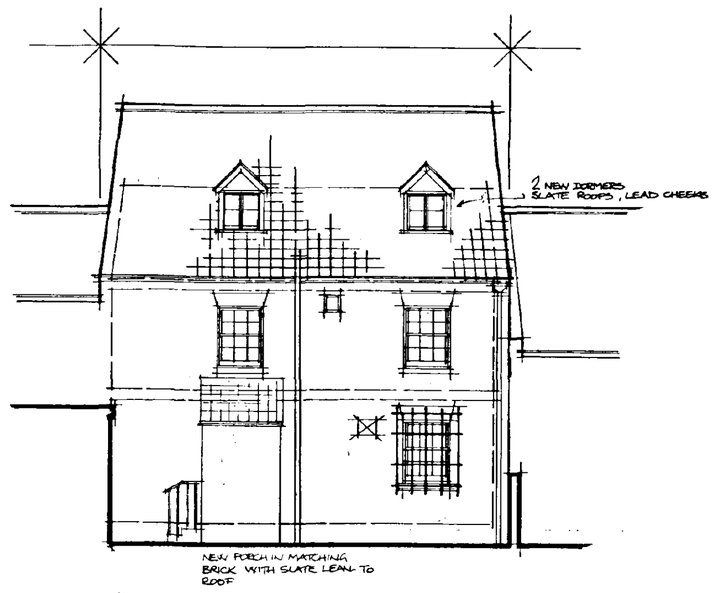


REAR ELEVATION

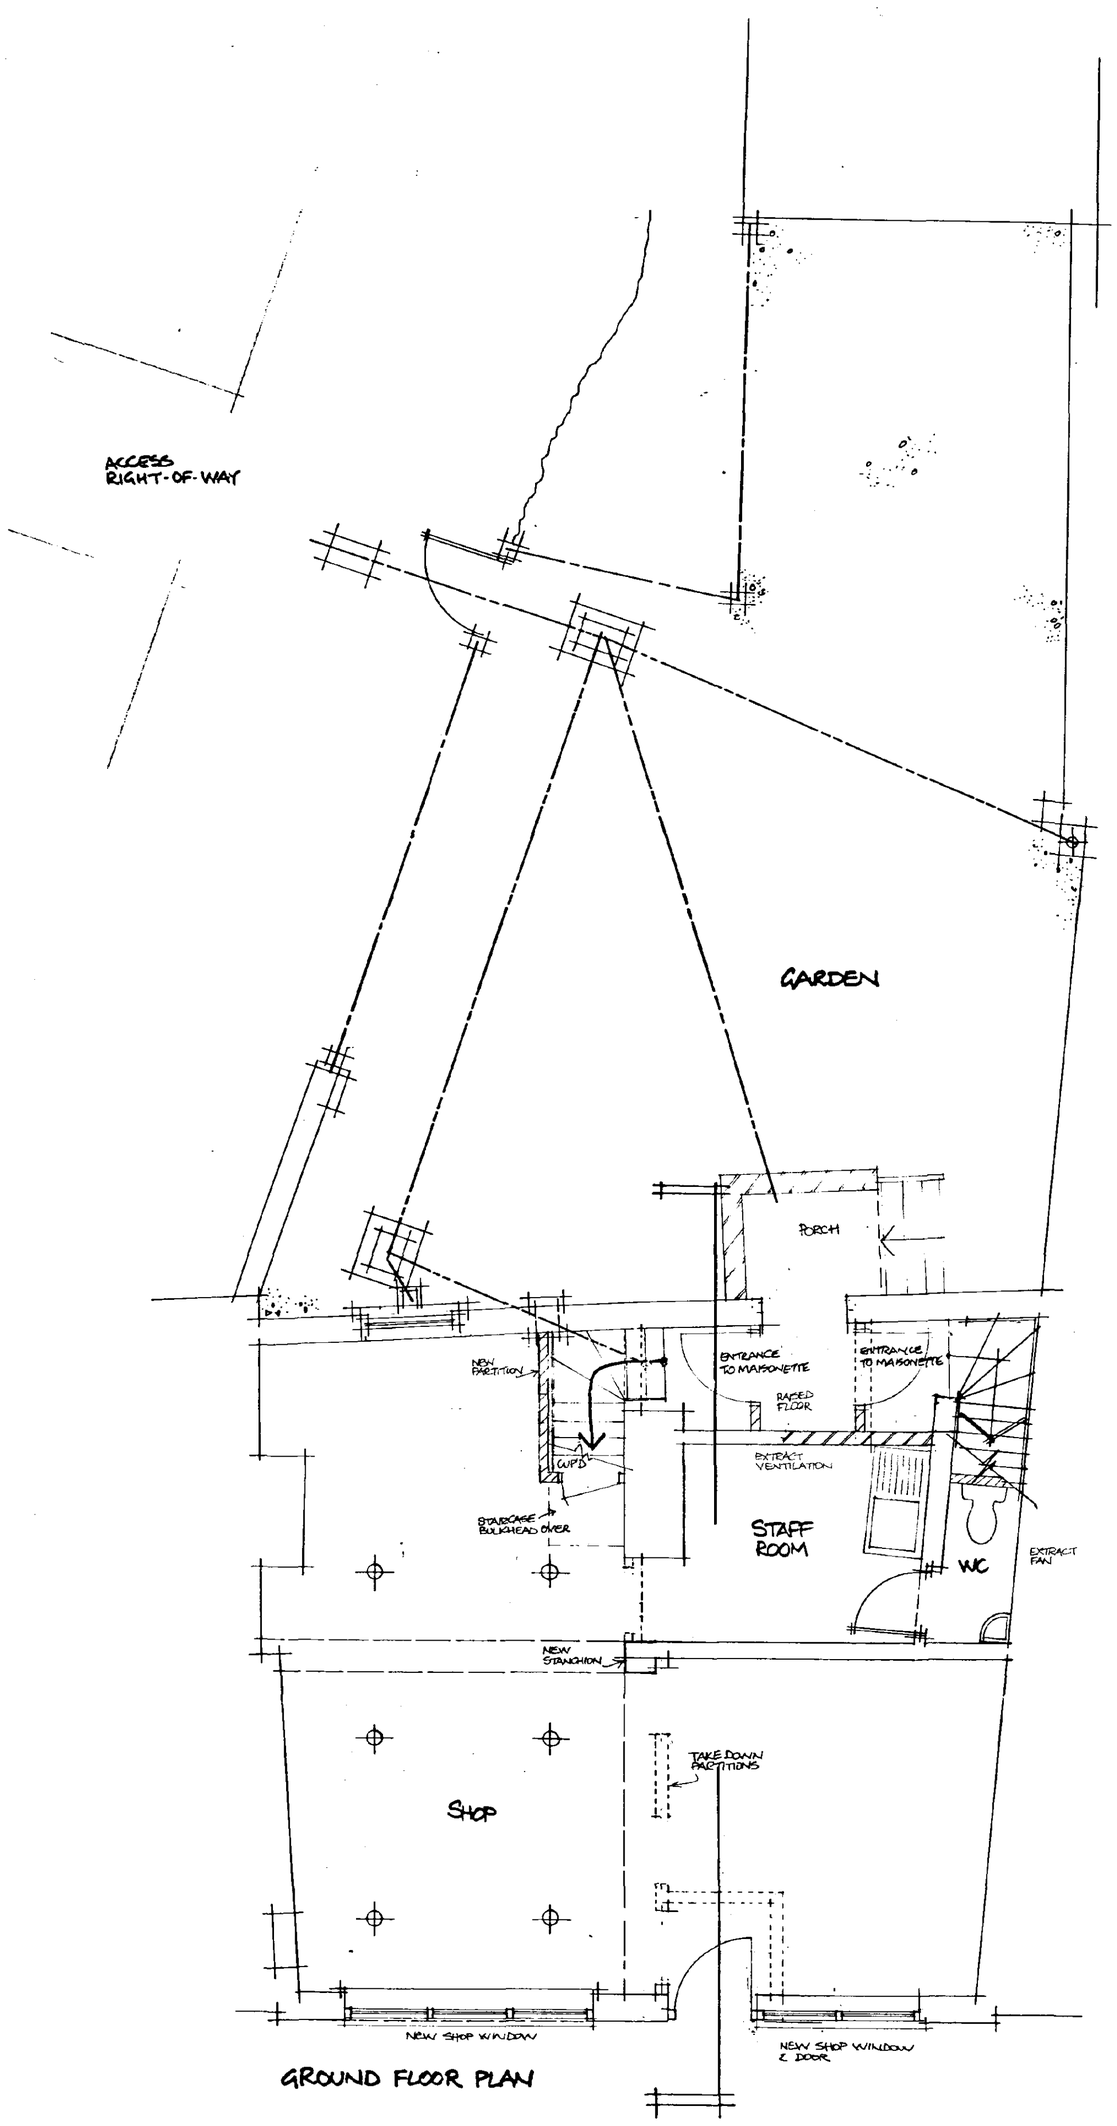

GROUND FLOOR PLAN

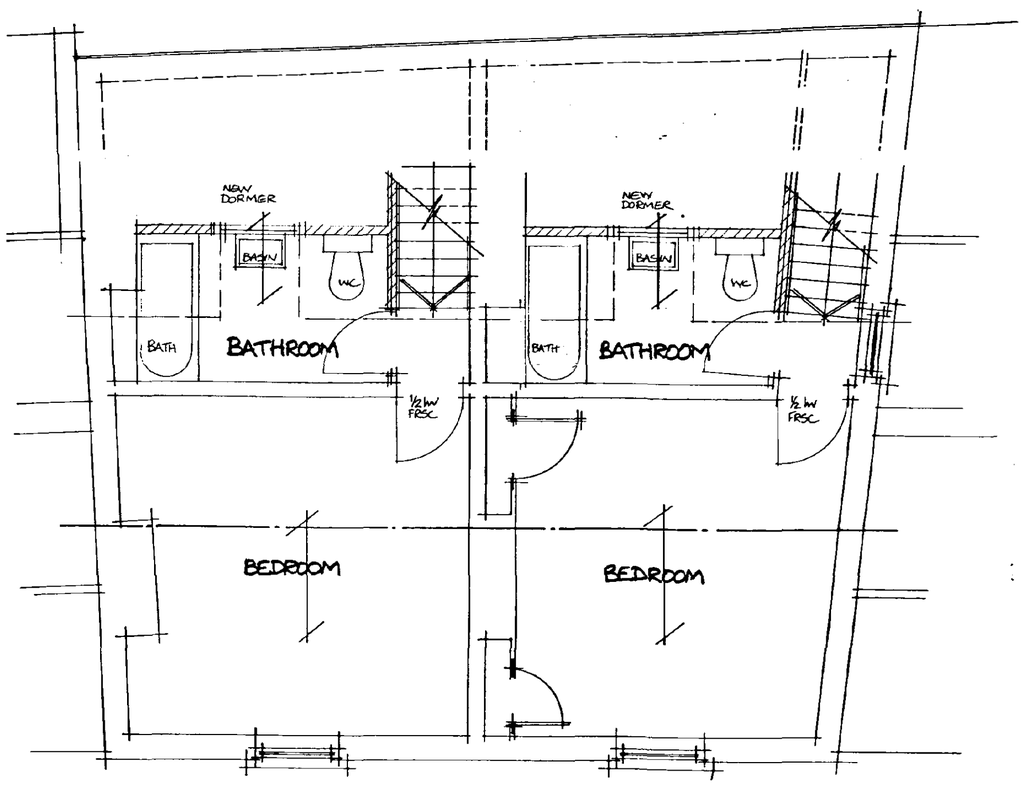

SECOND FLOOR PLAN

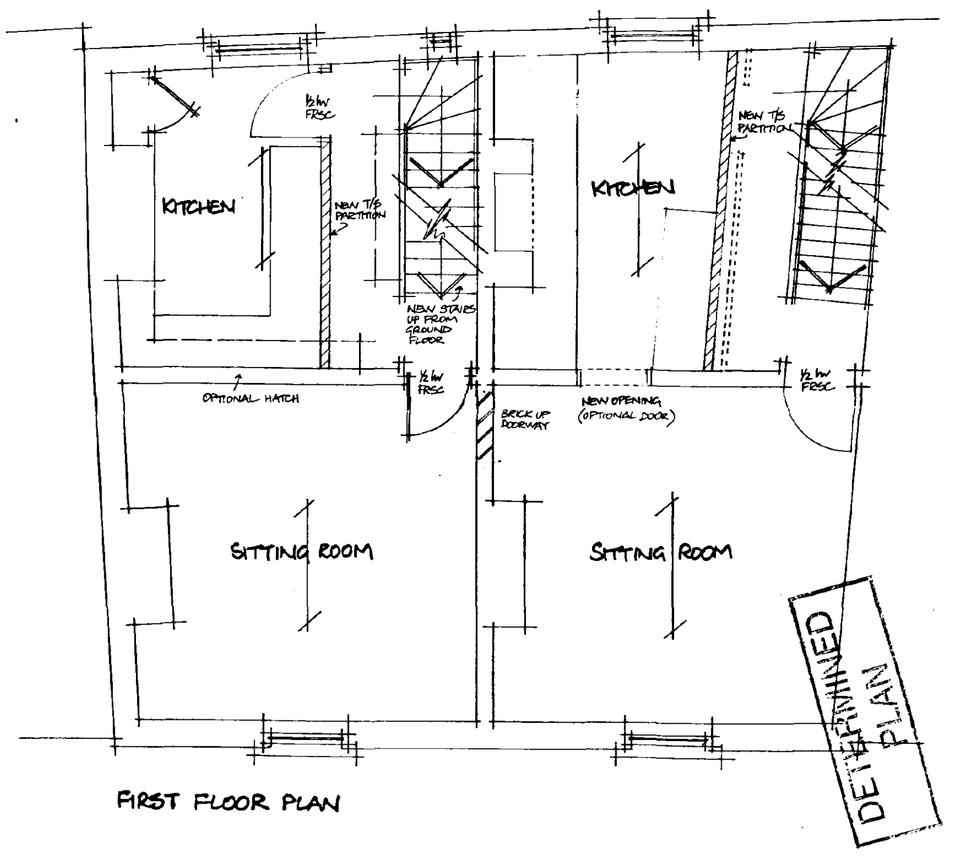

FIRST FLOOR PLAN

DETERMINED PLAN

SOUTH ... PLANNING
14 JUN 1994
REF. 0573/94

7 MARKET PLACE LONG SUTTON

PLANS, SECTIONS AND ELEVATIONS - AS PROPOSED

scale: 1:100 1:50 date: March1994 drawn: SD/RAF drawing no: 729/2

Robert Freakley Associates Architects Purfleet Quay King's Lynn PE30 1HP