

THIS DRAWING IS THE COPYRIGHT OF THE ARCHITECT AND IS NOT TO BE REPRODUCED WITHOUT PRIOR PERMISSION.

ALL DIMENSIONS AND PARTICULARS ARE TO BE CHECKED ON SITE BEFORE WORK COMMENCES. DO NOT SCALE OFF THIS DRAWING.

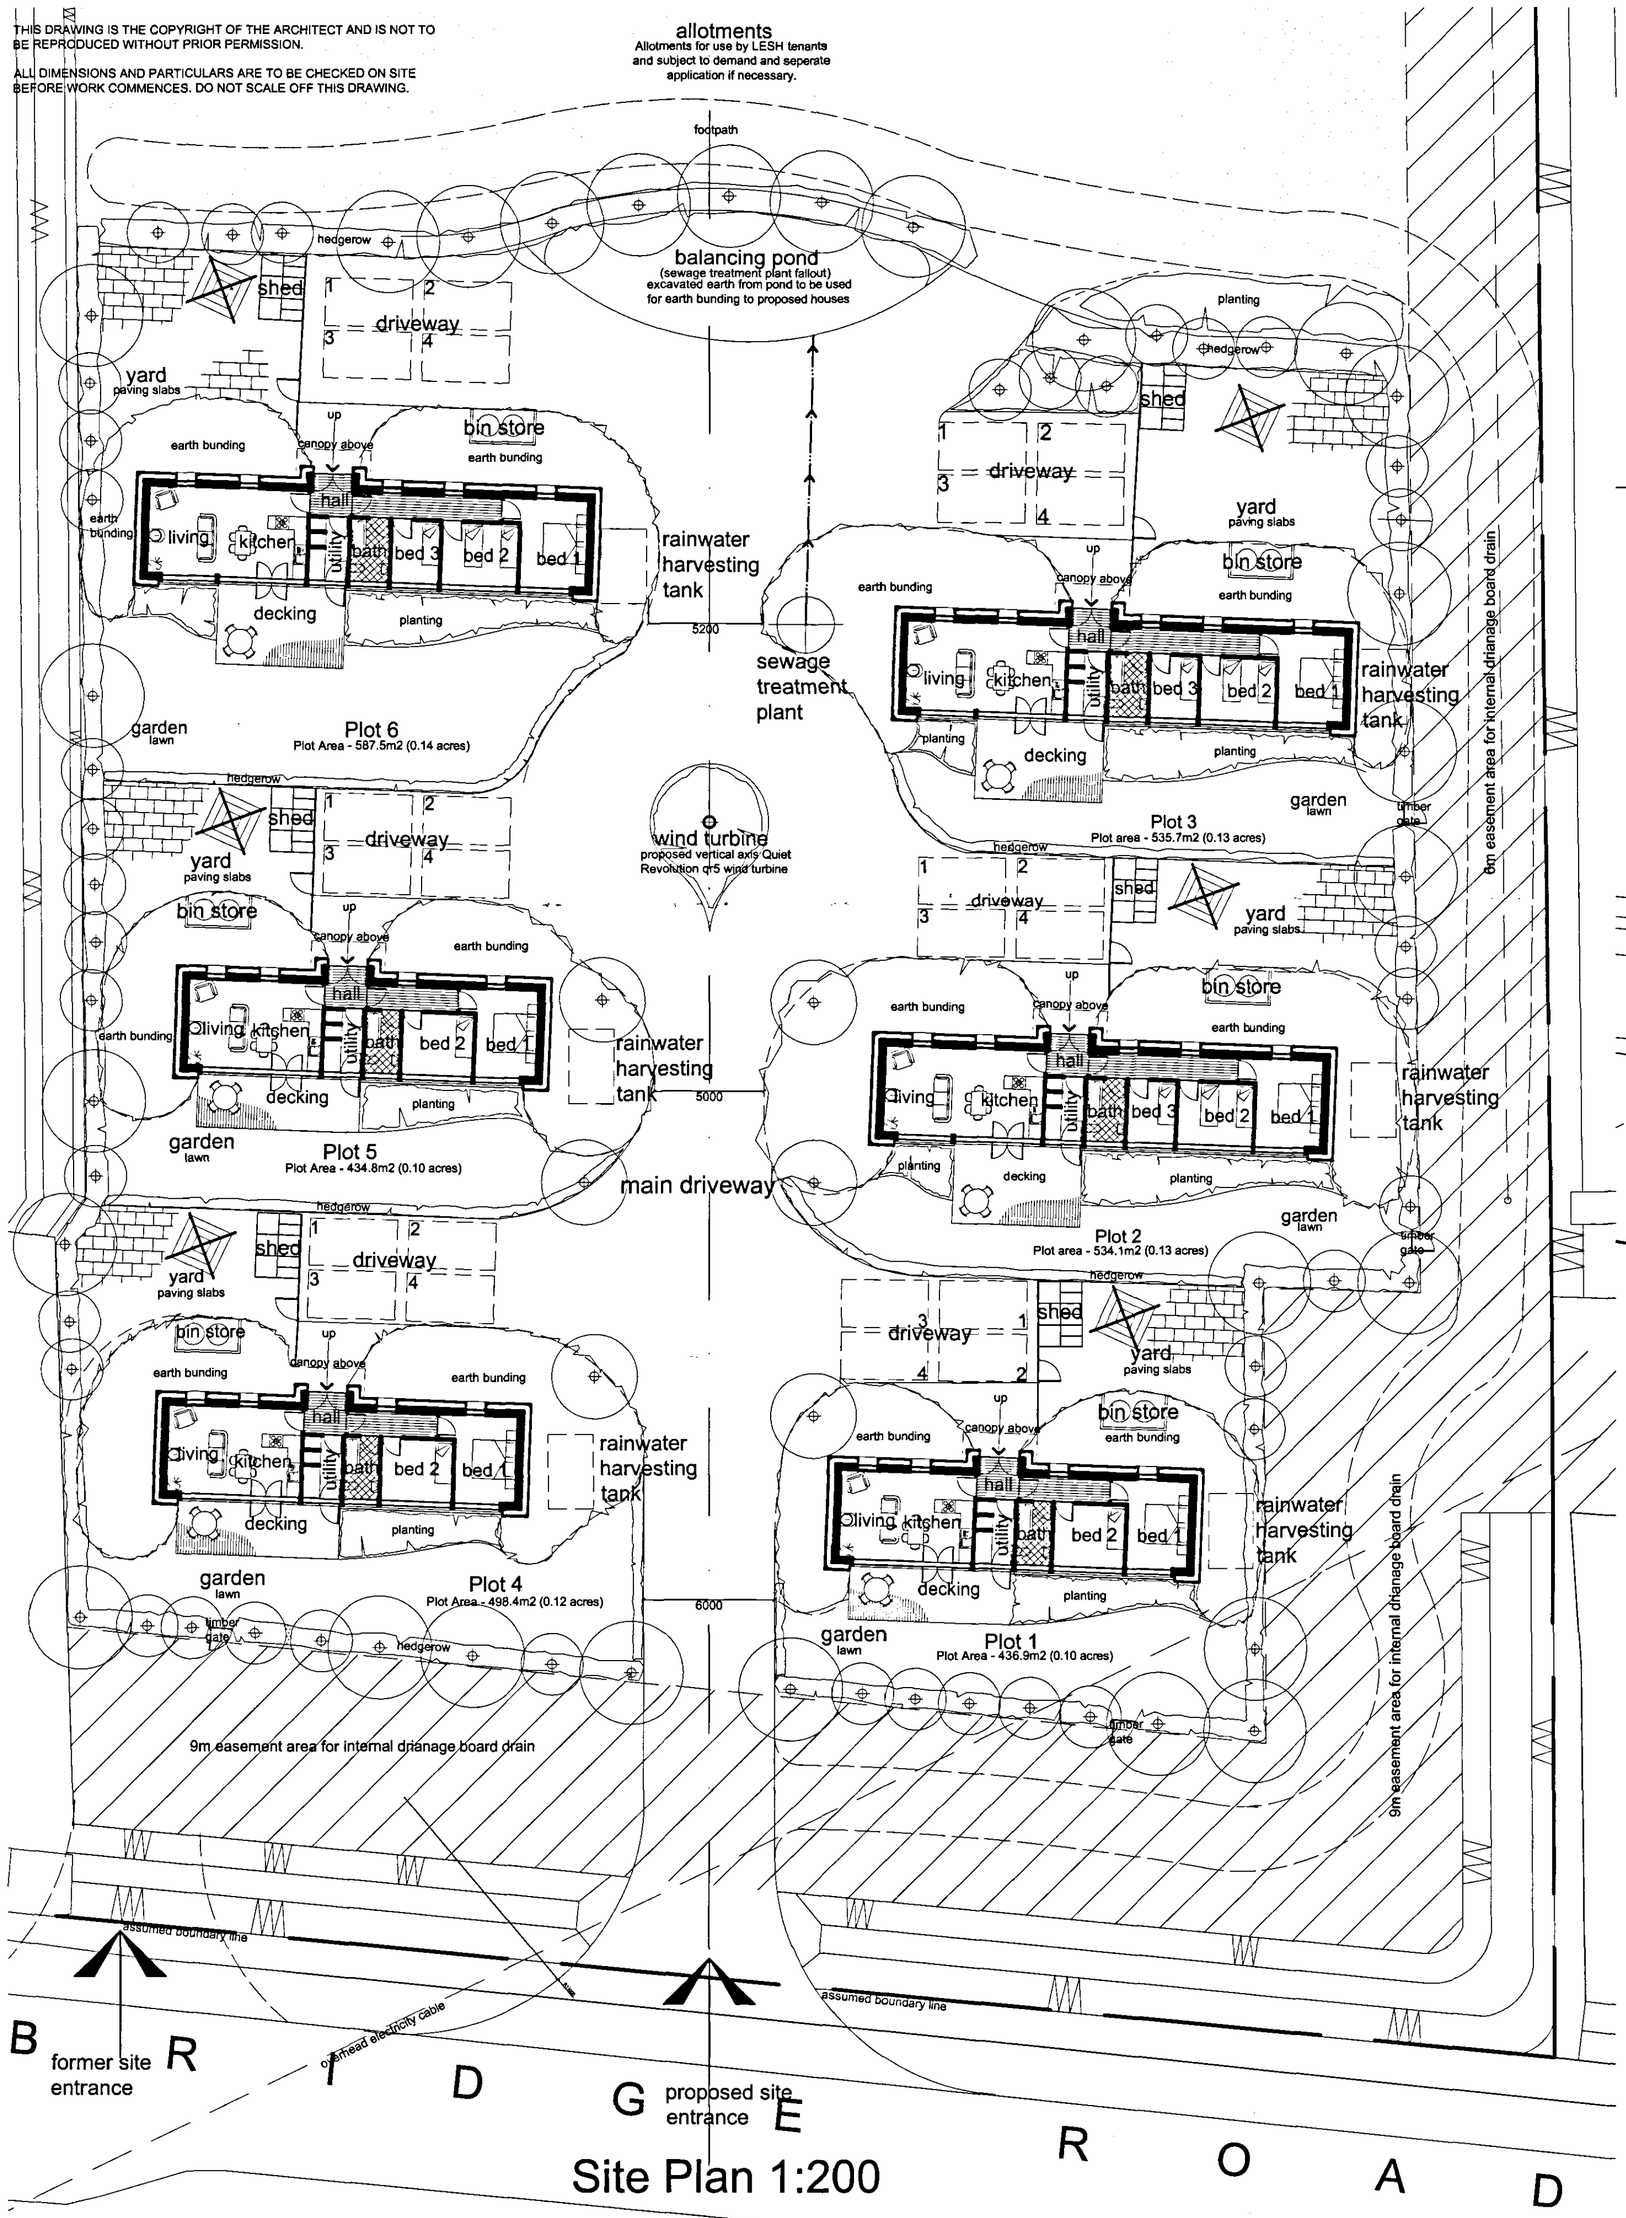

Site Plan 1:200

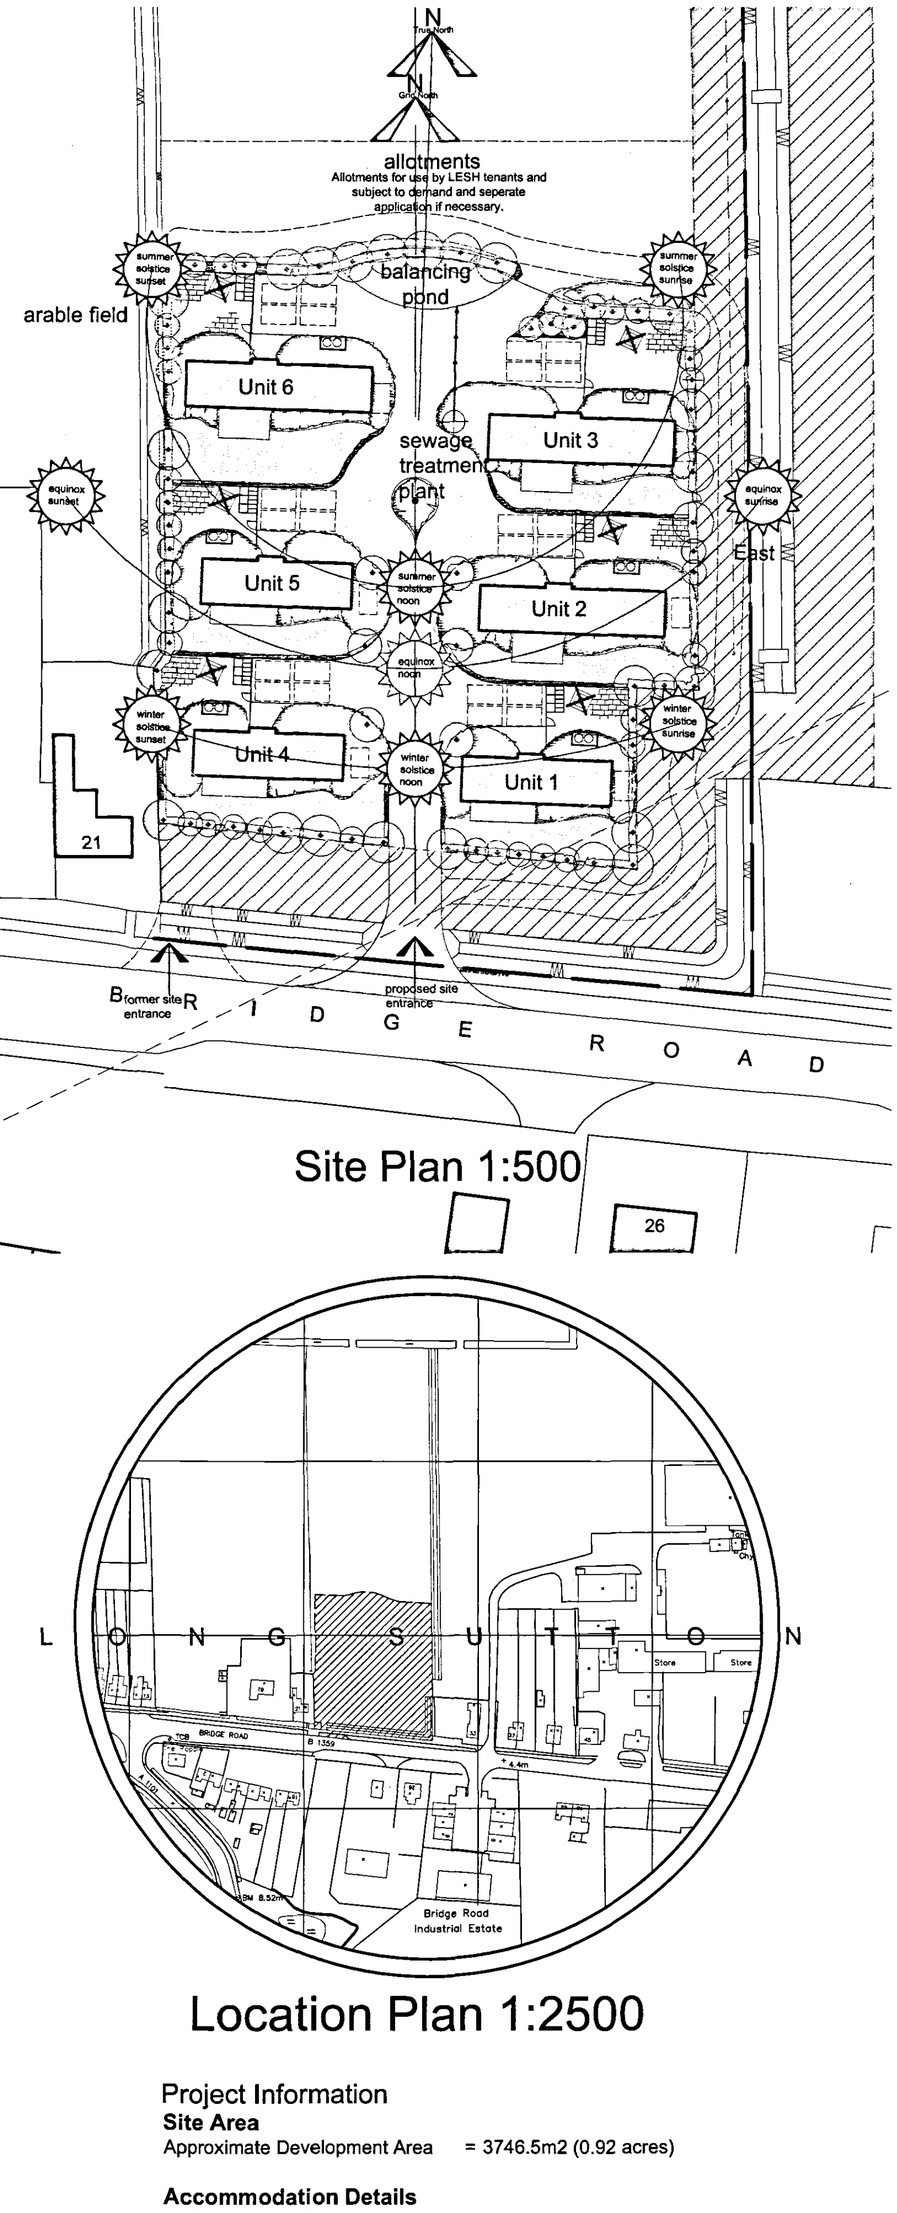

Site Plan 1:500

Location Plan 1:2500

Project Information

Site Area

Approximate Development Area = 3746.5m2 (0.92 acres)


Accommodation Details

Units 1,4 and 5

Maximum Height	= 5.2m
Maximum Length	= 17m
Maximum Width	= 6.5m
Floor Area (per unit)	= 66m2


Units 2,3 and 6

Maximum Height	= 5.2m
Maximum Length	= 21.1m
Maximum Width	= 6.5m
Floor Area (per unit)	= 82m2
Total Unit Floor Areas	= 444m2
Height of Wind Turbine	=20m
Storm Water	= All rain water from the roofs of each unit is to be collected into rainwater harvesting tanks where it will be filtered and recycled for use by the tenants. Any overflow is to be discharged into a soakaway.
Foul Drainage	= All foul drainage is to run to the sewage treatment plant where it will be treated.

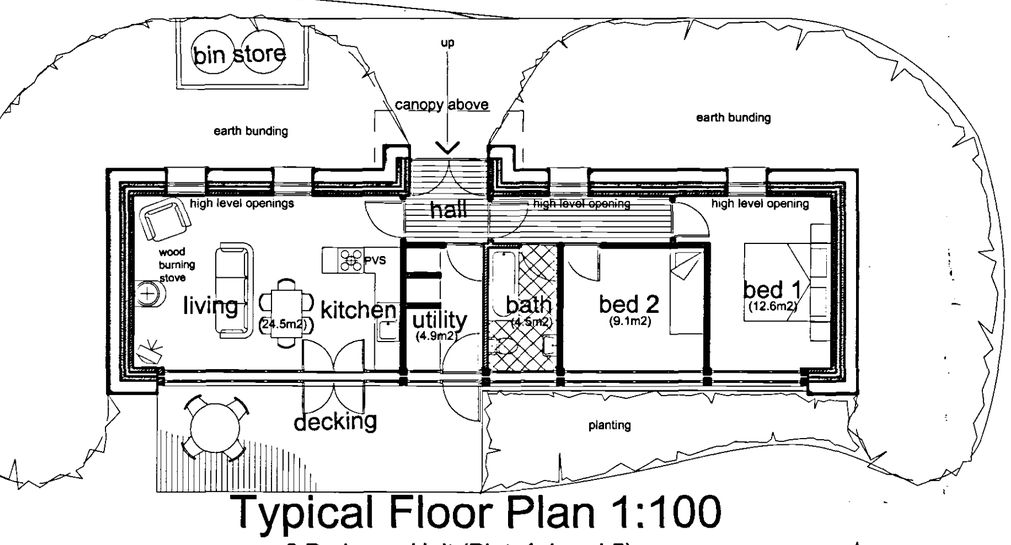


Typical Floor Plan 1:100

3 Bedroom Unit (Plots 2,3 and 6)

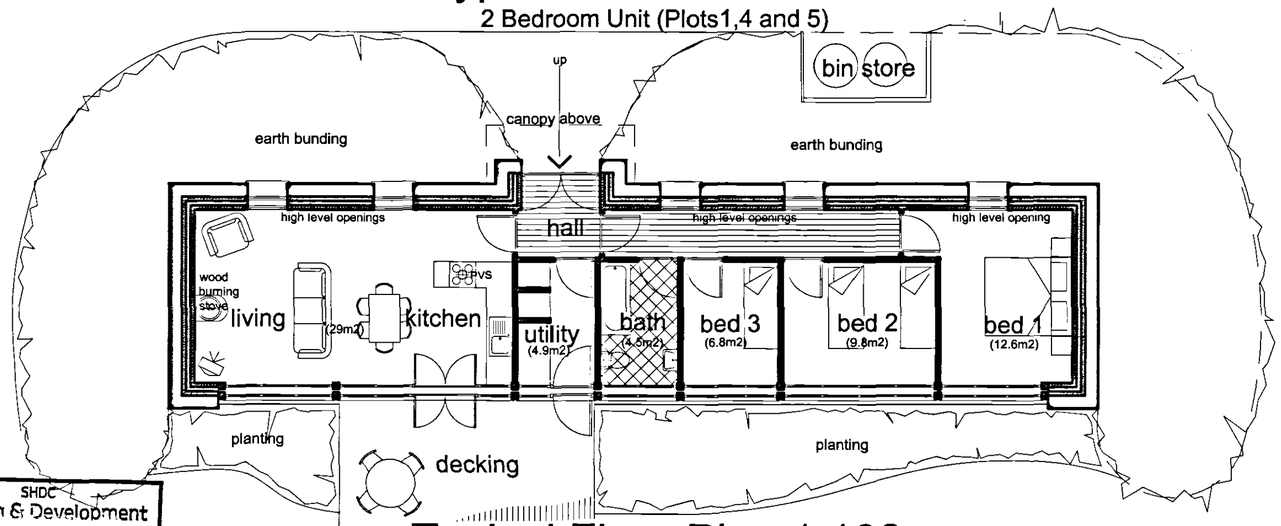

Typical Floor Plan 1:100

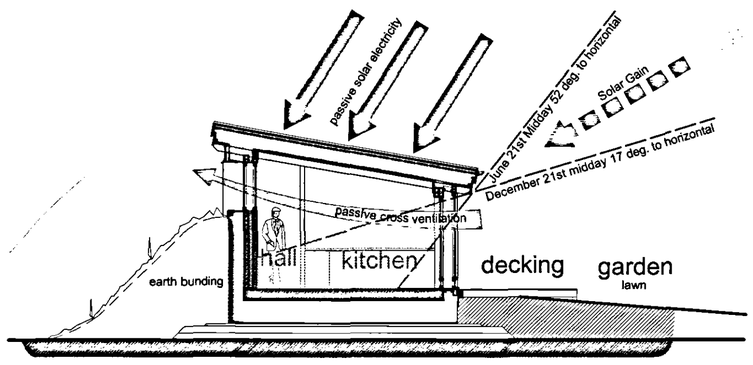

Typical Section 1:100

SHDC
Planning & Development
12 MAY 2008
Ref: 0585/08

DETERMINED
PLAN

PLANNING DRAWING

DRAWING NUMBER 662/04C

Long Sutton Earth Sheltered Social Housing Scheme

Proposed Earth Sheltered Social Housing Scheme on Bridge Road, Long Sutton

Lincolnshire Rural Housing Association

SEARCH ARCHITECTS
SUSTAINABLE ECOLOGICAL ARCHITECTURE LTD
89 Gedney Road, Long Sutton, Spalding, Lincolnshire, PE12 9JU
Tel: 01406 364646 Fax: 01406 364471
email: mail@searcharchitects.co.uk
www.searcharchitects.co.uk