
THIS DRAWING IS THE COPYRIGHT OF THE ARCHITECT AND IS NOT TO BE REPRODUCED WITHOUT PRIOR PERMISSION.

ALL DIMENSIONS AND PARTICULARS ARE TO BE CHECKED ON SITE BEFORE WORK COMMENCES. DO NOT SCALE OFF THIS DRAWING.

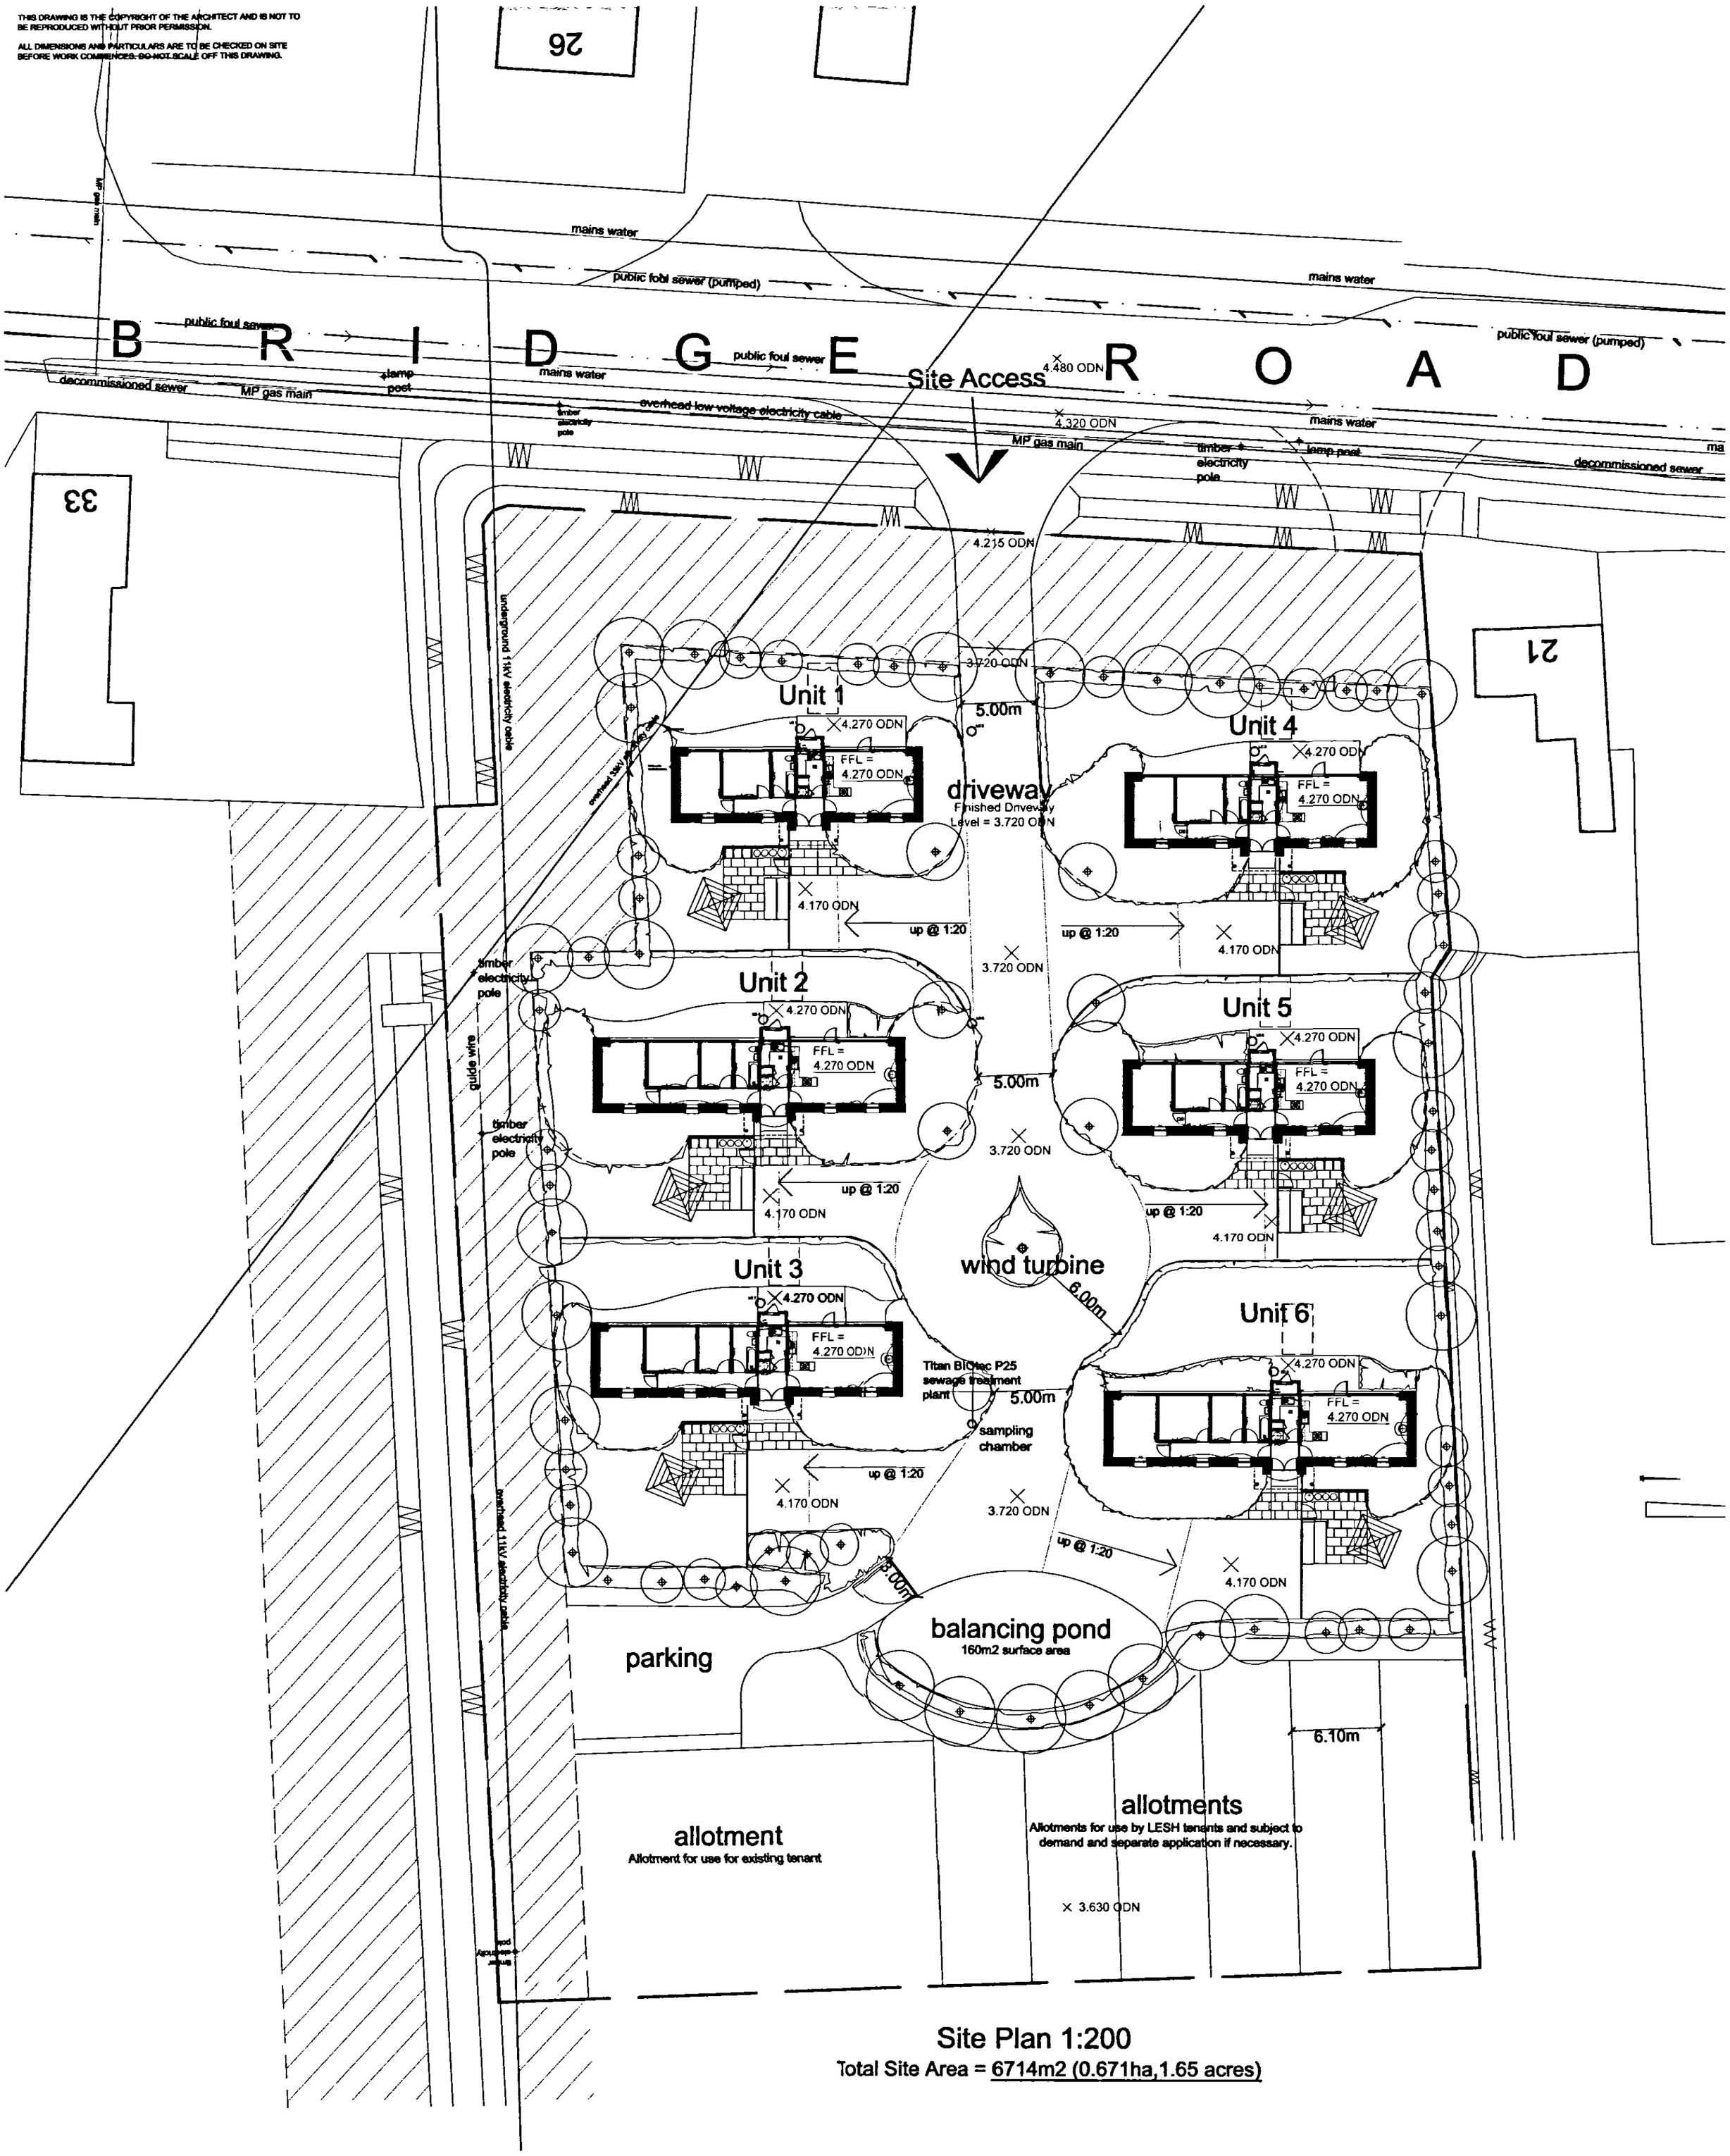

Site Plan 1:200

Total Site Area = 6714m2 (0.671ha,1.65 acres)

SEARCH ARCHITECTS
SUSTAINABLE ECOLOGICAL ARCHITECTURE LTD

89 Gedney Road, Long Sutton, Spalding, Lincs. PE12 9JU. Tel: (01406) 364646. Fax: (01406) 364471. Email: molearch@searcharchitects.co.uk W: www.searcharchitects.co.uk

LESH
Unity Gardens
Linconshire Rural Housing Association
Land Adjacent 21 Bridge Road, Bridge Road, Long Sutton

662/18WD

Site Plan

Working Dwg.

13th August 2008

Scale: 1:200