THIS DRAWING IS THE COPYRIGHT OF THE ARCHITECT AND IS NOT TO BE REPRODUCED WITHOUT PRIOR PERMISSION.

ALL DIMENSIONS AND PARTICULARS ARE TO BE CHECKED ON SITE BEFORE WORK COMMENCES. DO NOT SCALE OFF THIS DRAWING.



Site Plan

= Position of Perimeter Zoo Fence

SHDC
Planning & Development
05 AUG 2009

A	Fence position revised to western boundary	10/08/09	KB KB

PROJECT
Proposed Redevelopment and Extension of The Long Sutton Butterfly Park, Long Sutton, Lincolnshire

DRAWING
Site Layout - Perimeter Zoo Fence

DRAWN	DATE	DRAWING NO
JRR	04.08.2009	664/LB/30
CHECKED KB	SCALE 1:1000 @ A3	

SEARCH APC
69 Gedney Road
Long Sutton
Spalding
Lincolnshire
PE12 9JU
T:01406 364646
E:mail@searcharchitects.co.uk

THIS DRAWING IS THE COPYRIGHT OF THE ARCHITECT AND IS NOT TO BE REPRODUCED WITHOUT PRIOR PERMISSION.

ALL DIMENSIONS AND PARTICULARS ARE TO BE CHECKED ON SITE BEFORE WORK COMMENCES. DO NOT SCALE OFF THIS DRAWING.



Location Plan

SHDC
Planning & Development
0 5 AUG 2009
Ref: 0595-09

A	Fence position revised to western boundary.	10/08/09	KB KB

PROJECT
Proposed Redevelopment and Extension of The Long Sutton Butterfly Park, Long Sutton, Lincolnshire

DRAWING
Perimeter Zoo Fence Application Area


DRAWN	DATE	DRAWING NO.
JRR	04.08.2009	664/PB/30
CHECKED	SCALE	
???	1:2500 @ A3	

SEARCH
89 Gedney Road
Long Sutton
Spalding
Lincolnshire
PE12 9JU
T:01406 364646
E:mail@searcharchitects.co.uk


THIS DRAWING IS THE COPYRIGHT OF THE ARCHITECT AND IS NOT TO BE REPRODUCED WITHOUT PRIOR PERMISSION.

ALL DIMENSIONS AND PARTICULARS ARE TO BE CHECKED ON SITE BEFORE WORK COMMENCES. DO NOT SCALE OFF THIS DRAWING.

SHDC
Planning & Development
- 5 AUG 2009
Ref: 0595-09

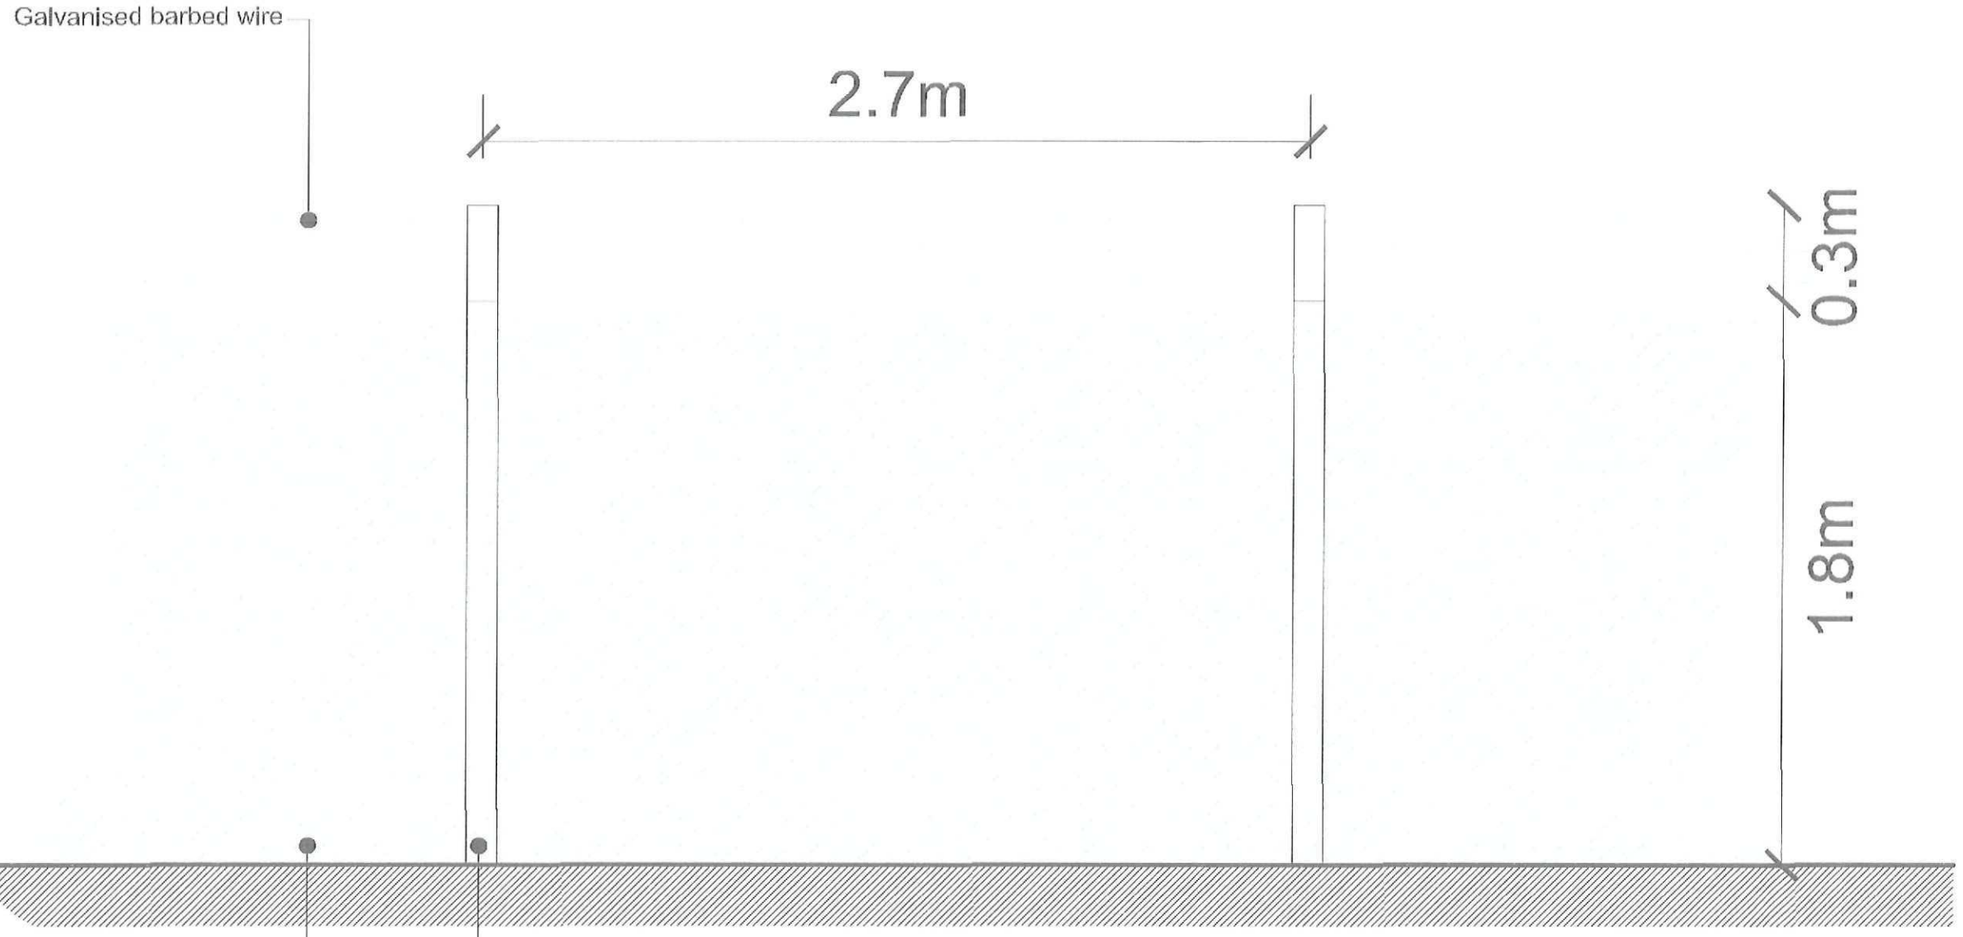

Elevation

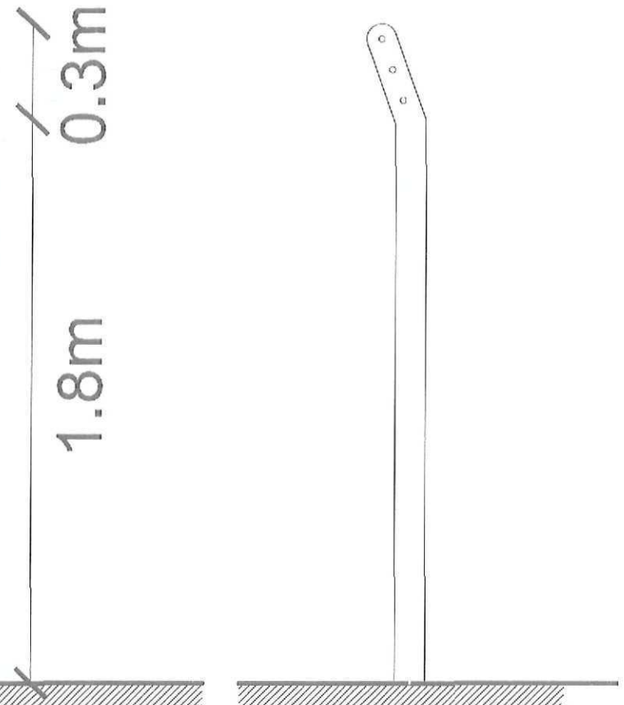

Section

PROJECT
Proposed Redevelopment and Extension of The Long Sutton Butterfly Park, Long Sutton, Lincolnshire

DRAWING
Perimeter Zoo Fence Detail

DRAWN	DATE	DRAWING NO.
JRR	04.08.2009	664/PD/30
CHECKED	SCALE	
KB	1:20 @ A3	

SEARCH
89 Gedney Road
Long Sutton
Spalding
Lincolnshire
PE12 9JU
T:01406 364646
E:mail@searchitects.co.uk