
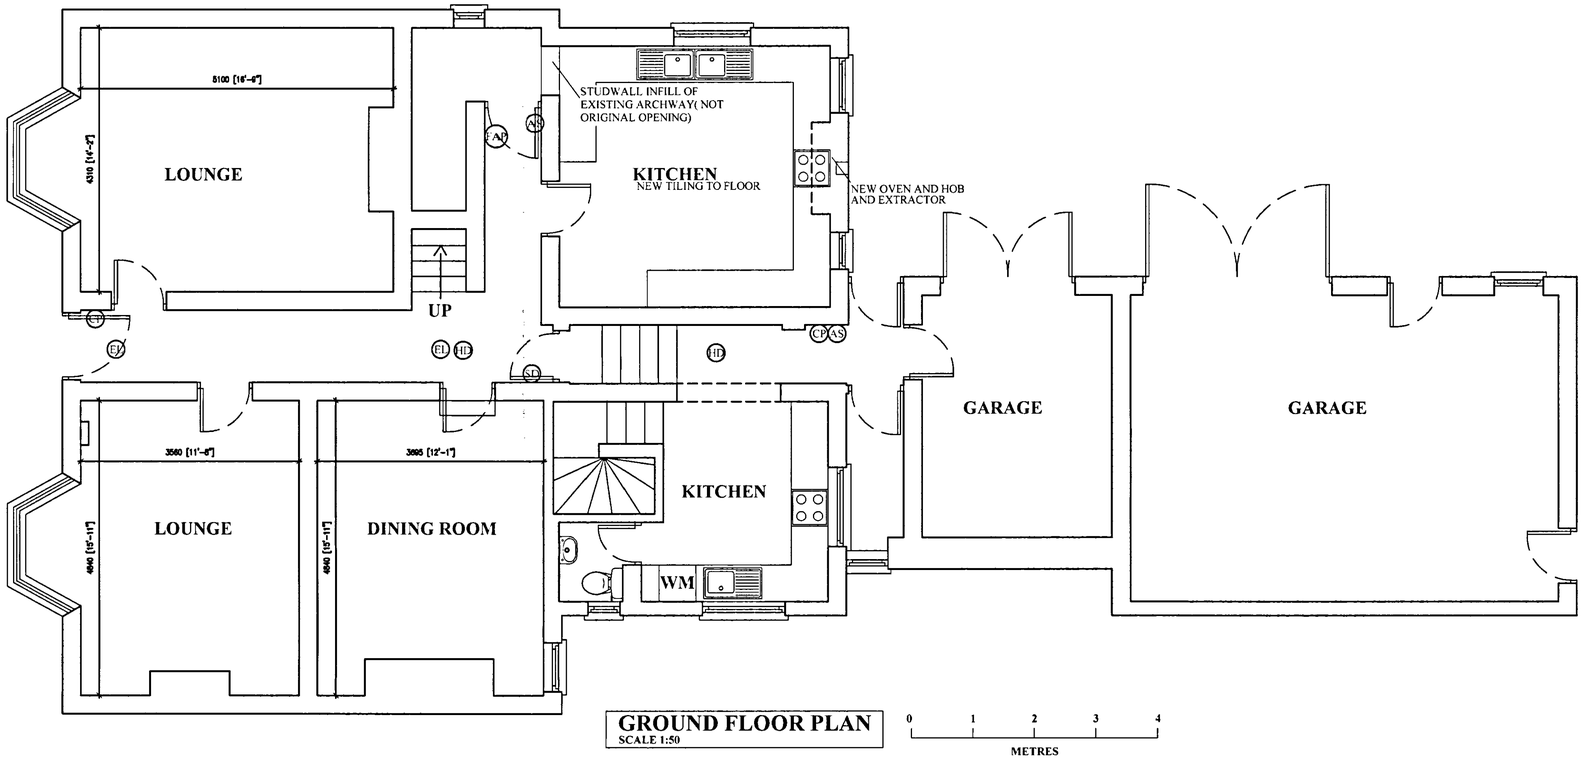



GROUND FLOOR PLAN
SCALE 1:50

0 1 2 3 4
METRES

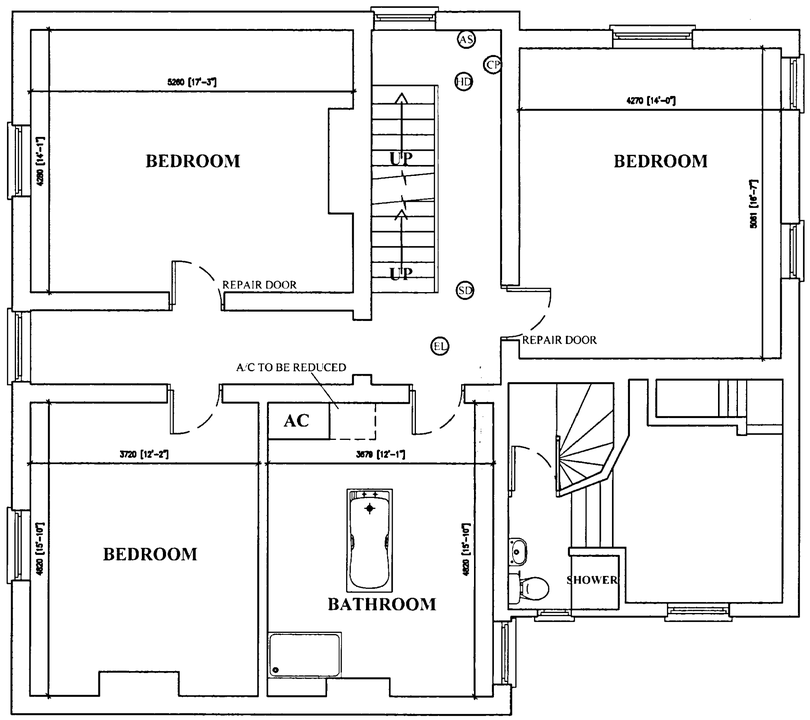

FIRST FLOOR PLAN
SCALE 1:50

0 1 2 3 4
METRES

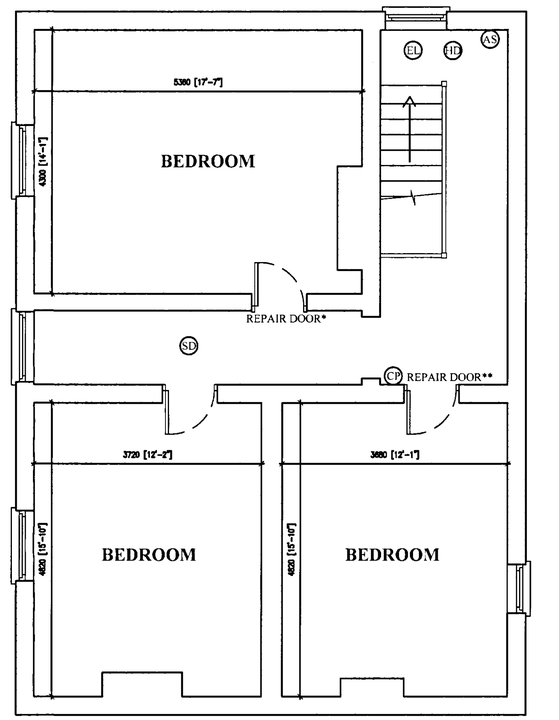

SECOND FLOOR PLAN
SCALE 1:50

0 1 2 3 4
METRES

WINDOWS
Generally overhaul windows, redecorate and replace broken panes.

INTERNAL DOORS
All internal doors to bedrooms to be checked and repaired as necessary, strip paint off, use envirograf card and paint system. New interessant paint strips to frame.

STAIRS
Fireline underside of stairs with gyproc fireline boards and scim finish.

LANDING AND HALLWAY
New laminate flooring to hall and landing is not to be fixed to existing serfaces.

EL	EMERGENCY LIGHTING
CP	MANUAL CALL POINT
SD	SMOKE DETECTOR LINKED TO WHOLE HOUSE SYSTEM
HD	HEAT DETECTOR LINKED TO WHOLE HOUSE SYSTEM
AS	ALARM SOUNDER
FAP	FIRE ALARM CONTROL PANNEL

SUPERSEDED

SHDC Planning & Development 15 MAY 2008 Ref: 0598/08

B May 2008 AMENDED

REPAIR DOOR*
SIDE OF DOOR TO BE REPLACED, NEW LOCK TO BE FITTED

REPAIR DOOR**
MOULDINGS TO THE REAR OF THE DOOR NEED TO BE REMOVED AND REPLACED AS THE FRONT SIDE OF THE DOOR

REVISION:

Peter Humphrey Associates Ltd.
ARCHITECTURAL DESIGN AND BUILDING

PROJECT
PROPOSED ALTERATIONS
18 MARKET STREET
LONG SUTTON
SPALDING
PE12 1SQ

CLIENT
MR SANGHA

DATE April 2008 SCALE 1:50 1:200 JOB No. KL/10507/02B

DO NOT SCALE FROM THIS DRAWING

COPYRIGHT: THIS DRAWING MUST NOT BE ISSUED, LOANED OR COPIED WITHOUT THE CONSENT OF PETER HUMPHREY ASSOCIATES LTD.

Peter Humphrey Associates Ltd.
ARCHITECTURAL DESIGN AND BUILDING
TELEPHONE 01553 660902
FAX 01553 660867
E-MAIL:
info.kingslynn@peterhumphrey.co.uk
124 LONDON ROAD, KINGS LYNN, NORFOLK PE30 5EB
British Institute of Architectural Technologists