EXISTING



REAR ELEVATION
SCALE 1:100


0 1 2 3 4
METRES

SIDE ELEVATION
SCALE 1:100

0 1 2 3 4
METRES

FRONT ELEVATION
SCALE 1:100


0 1 2 3 4
METRES

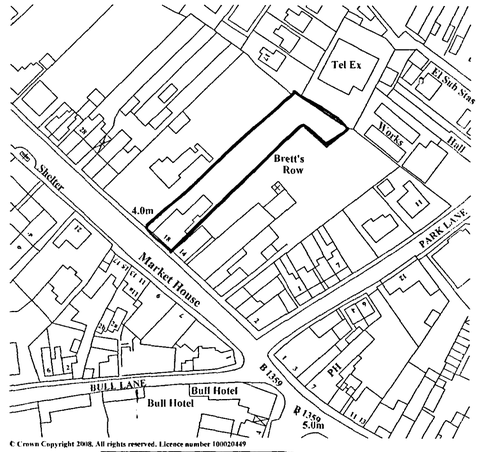

© Crown Copyright 2008. All rights reserved. Licence number 100020449

LOCATION PLAN
SCALE 1:1250


0 10 20 30
METRES

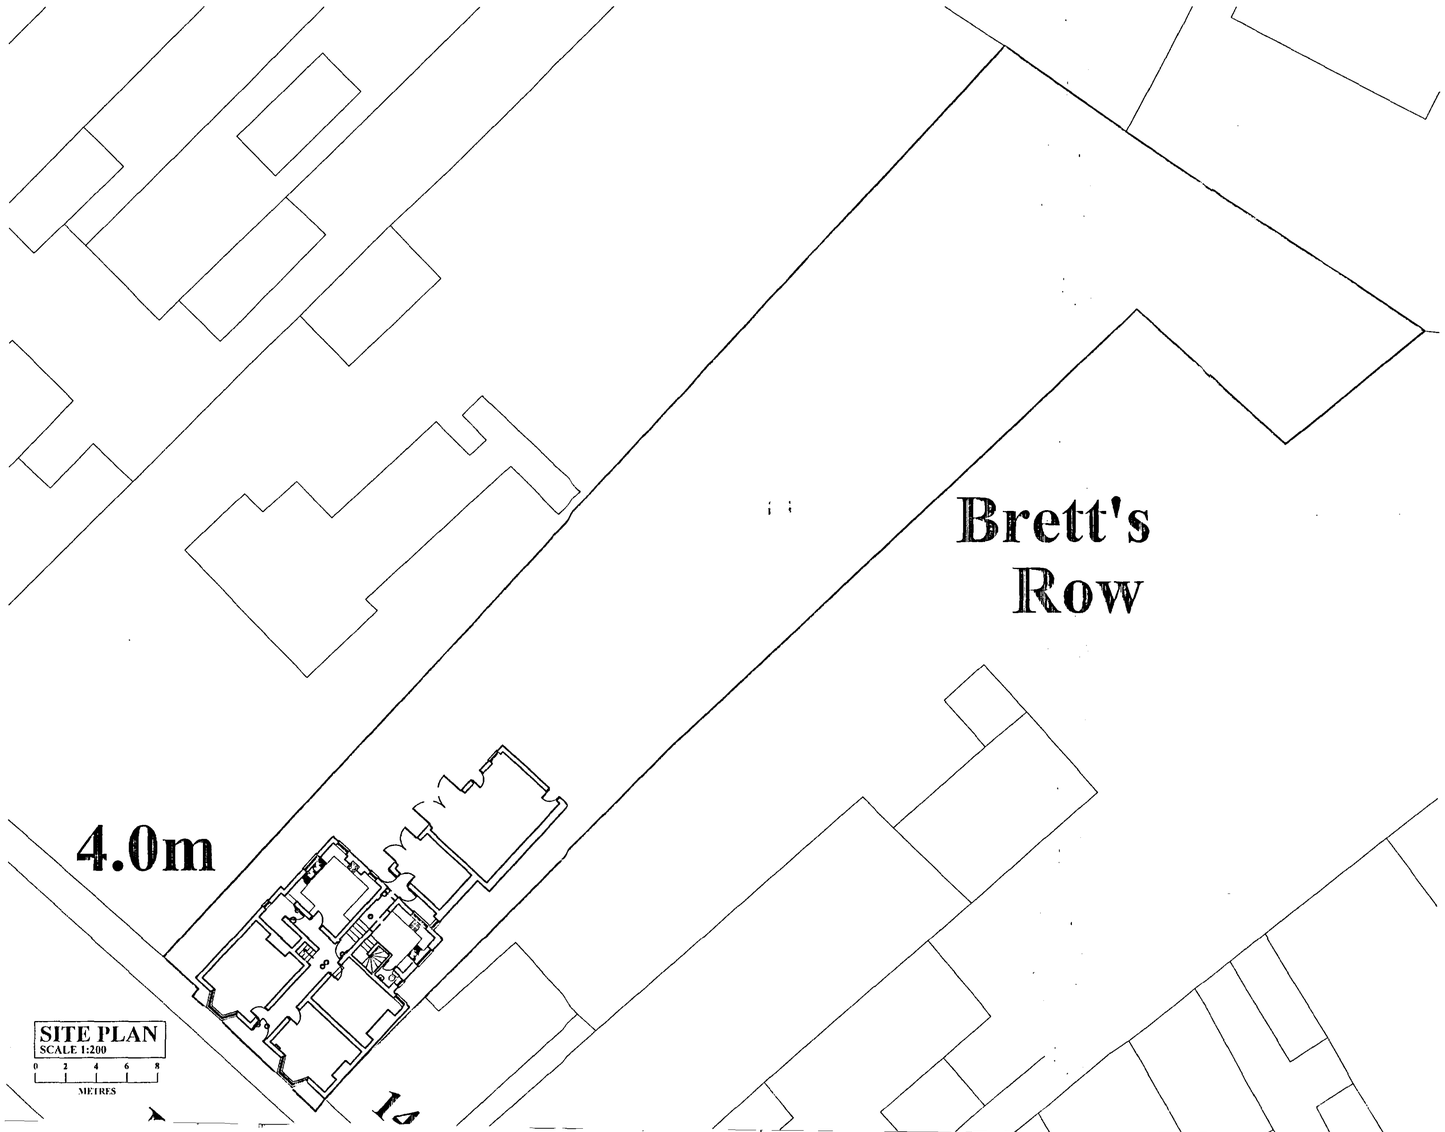

SITE PLAN
SCALE 1:200

0 2 4 6 8
METRES

PROPOSED

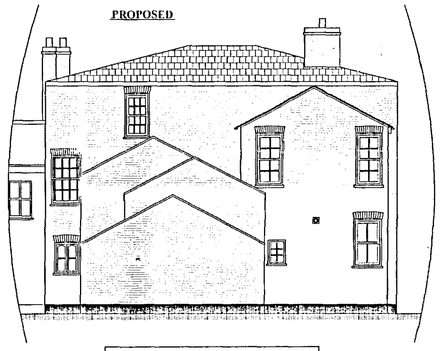

REAR ELEVATION
SCALE 1:100

0 1 2 3 4
METRES



Proposed Vent Cover 120mm X 120mm

SRDC
Planning & Development
15 MAY 2008
Ref: 0599/08

A May 2008 AMENDED

REVISION:

Peter Humphrey Associates Ltd.
ARCHITECTURAL DESIGN AND BUILDING

PROJECT
PROPOSED ALTERATIONS
18 MARKET STREET
LONG SUTTON
SPALDING
PE12 1SQ

CLIENT
MR SANGHA

DATE April 2008 SCALE 1:50 1:200 JOB No KL/10507/03A

DO NOT SCALE FROM THIS DRAWING

COPYRIGHT: THIS DRAWING MUST NOT BE ISSUED, LOANED OR COPIED WITHOUT THE CONSENT OF PETER HUMPHREY ASSOCIATES LTD.

Architectural
Peter Humphrey Associates Ltd.
ARCHITECTURAL DESIGN AND BUILDING
TELEPHONE 01553 660902
FAX 01553 660867
E-MAIL:
info.kingslynn@peterhumphrey.co.uk
124 LONDON ROAD, KINGS LYNN, NORFOLK
PE30 5ES
Member of Architectural Technicians