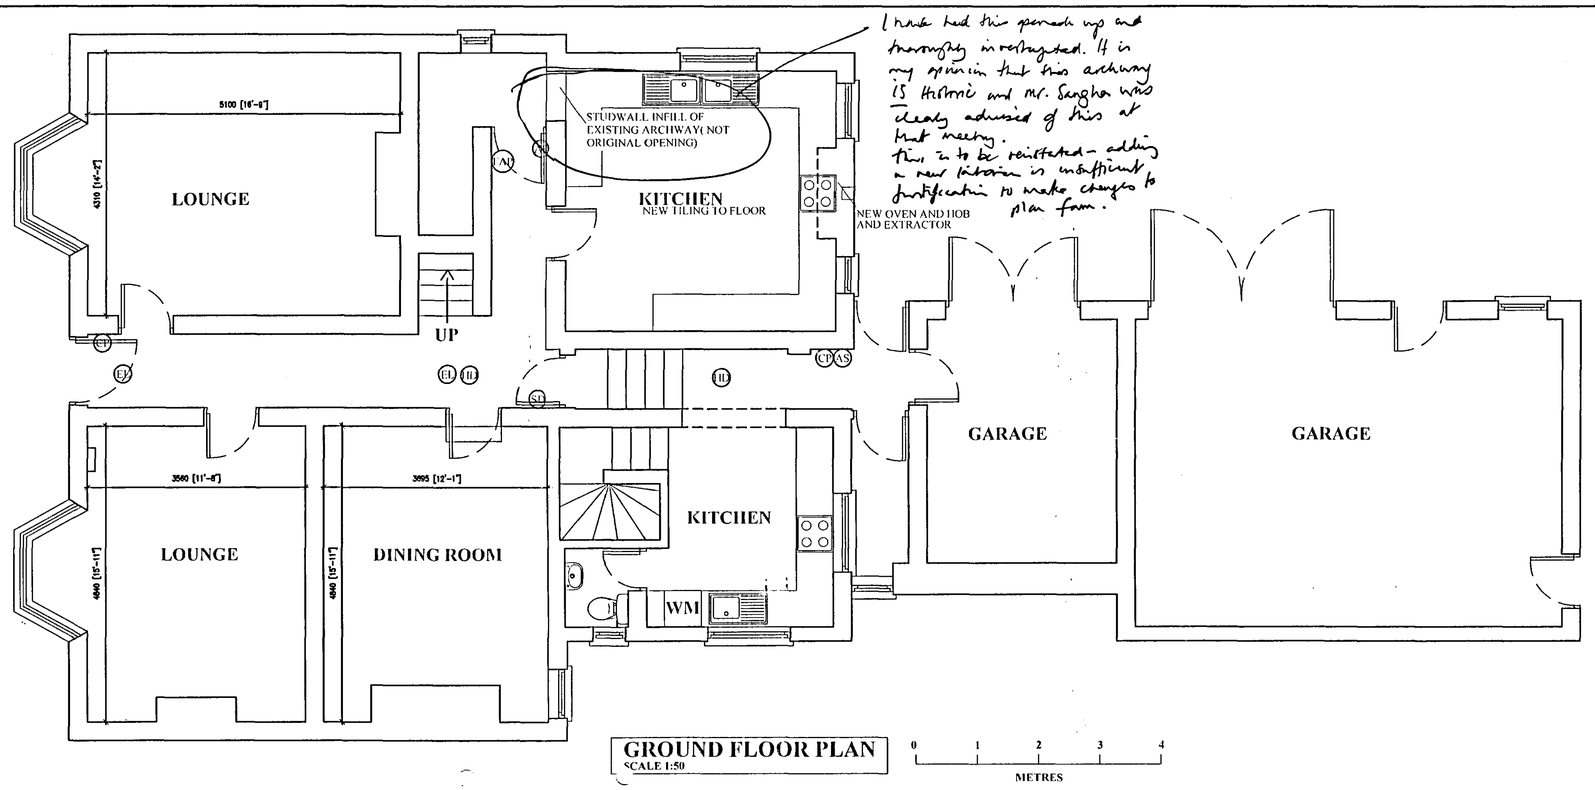


GROUND FLOOR PLAN
SCALE 1:50

0 1 2 3 4
METRES


WINDOWS
Generally overhaul windows, redecorate and replace broken panes. } Schedule of repair req'd.

INTERNAL DOORS
All internal doors to bedrooms to be checked and repaired as necessary, strip paint off, use envirograf card and paint system. New interessant paint strips to frame. } full details req'd.

STAIRS
Fireline underside of stairs with gyproc fireline boards and scim finish. } full details req'd.


LANDING AND HALLWAY
New laminate flooring to hall and landing is not to be fixed to existing serfaces.

also - SV -
Bedrooms not as discussed on site
Electricity box - owner talks of re-siting (problems for both SJ in Horsley, but also for BPS, S)
details of B/Rgs - hearing req'd before can be finalised.

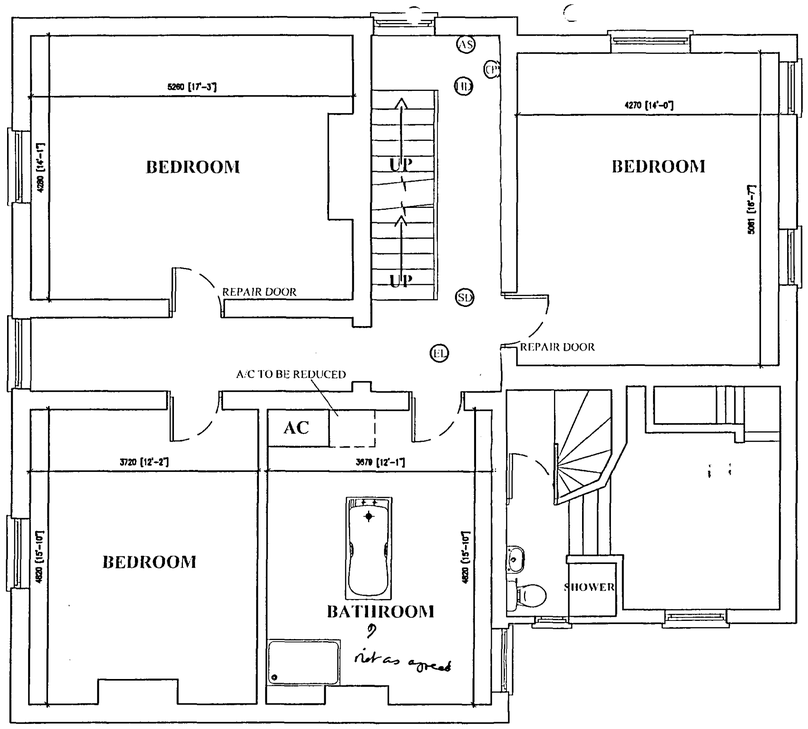

FIRST FLOOR PLAN
SCALE 1:50

0 1 2 3 4
METRES

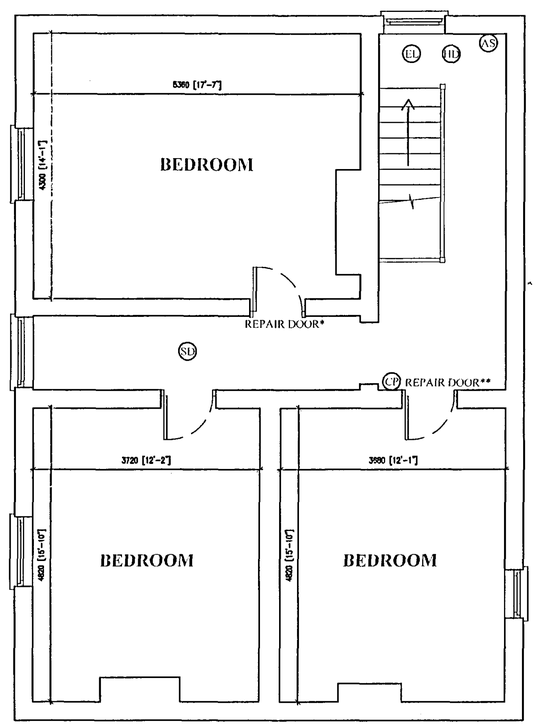

SECOND FLOOR PLAN
SCALE 1:50

0 1 2 3 4
METRES

EL EMERGENCY LIGHTING
CP MANUAL CALL POINT
SD SMOKE DETECTOR LINKED TO WHOLE HOUSE SYSTEM
HD HEAT DETECTOR LINKED TO WHOLE HOUSE SYSTEM
AS ALARM SOUNDER
FAP FIRE ALARM CONTROL PANNEL

REPAIR DOOR*
SIDE OF DOOR TO BE REPLACED, NEW LOCK TO BE FITTED

REPAIR DOOR**
MOULDINGS TO THE REAR OF THE DOOR NEED TO BE REMOVED AND REPLACED AS THE FRONT SIDE OF THE DOOR

explanation + details req'd.

SKDC
Planning & Development
15 MAY 2008
Ref: 0599/08

B May 2008 AMENDED
REVISION:

Peter Humphrey Associates Ltd.
ARCHITECTURAL DESIGN AND BUILDING

PROJECT
PROPOSED ALTERATIONS
18 MARKET STREET
LONG SUTTON
SPALDING
PE12 1SQ

CLIENT
MR SANGHA

DATE April 2008 SCALE 1:50 1:200 JOB No. KL/10507/02B

DO NOT SCALE FROM THIS DRAWING
COPYRIGHT: THIS DRAWING MUST NOT BE ISSUED, LOANED OR COPIED WITHOUT THE CONSENT OF PETER HUMPHREY ASSOCIATES LTD.

Peter Humphrey Associates Ltd.
ARCHITECTURAL DESIGN AND BUILDING
TELEPHONE 01553 660902
FAX 01553 660867
E-MAIL:
info.kingslynn@peterhumphrey.co.uk
124 LONDON ROAD, KINGS LYNN, NORFOLK PE30 5ES