
THIS DRAWING IS NOT TO BE USED FOR CONSTRUCTION.
THIS DRAWING IS COPYRIGHT SEVEN22 ARCHITECTURE LTD

REV DATE NOTES

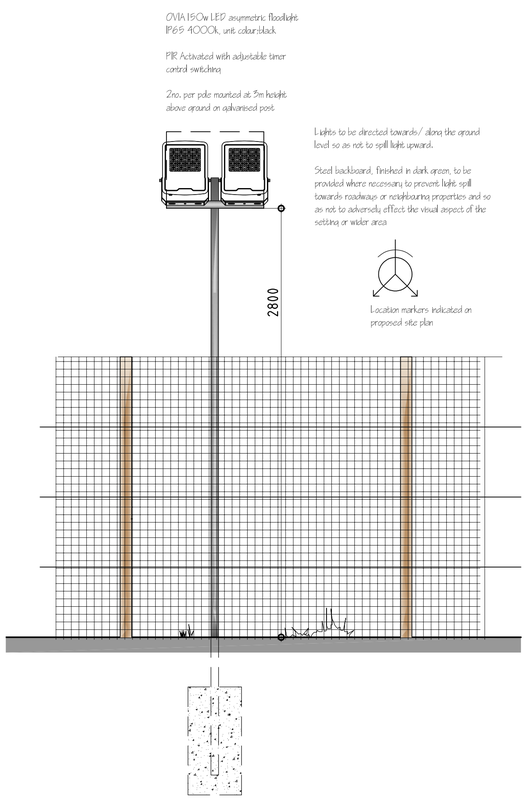

OVIA 150w LED asymmetric floodlight IP65 4000k, unit colour:black

PIR Activated with adjustable timer control switching


2no. per pole mounted at 3m height above ground on galvanised post

Lights to be directed towards/ along the ground level so as not to spill light upward.

Steel backboard, finished in dark green, to be provided where necessary to prevent light spill towards roadways or neighbouring properties and so as not to adversely affect the visual aspect of the setting or wider area

Location markers indicated on proposed site plan

Typical Elevation of
Floodlights & Fencing
(Scale 1:20)

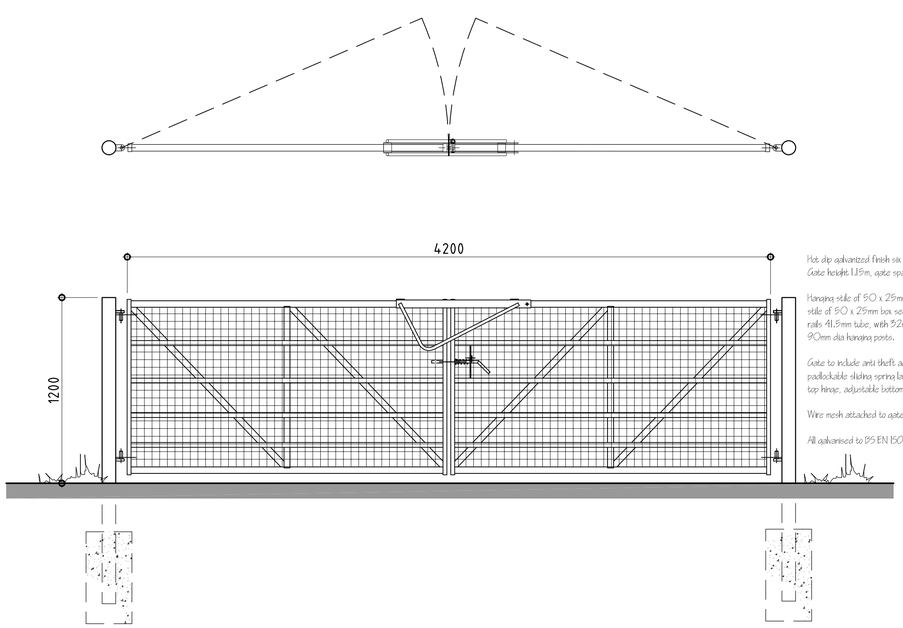

Hot dip galvanized finish six bar gate and posts. Gate height 1.15m, gate span 4.0m-4.2m


Hanging stile of 50 x 25mm box section, slam stile of 50 x 25mm box section, top and bottom rails 41.5mm tube, with 32mm tube middle rails. 90mm dia hanging posts.

Gate to include anti theft adjustable hinges and padlockable sliding spring latch/ bolt. Fixed eye top hinge, adjustable bottom hinge.

Wire mesh attached to gates

All galvanised to BS EN ISO 1461

Typical Plan & Elevation of
Double Metal Gate
(Scale 1:20)

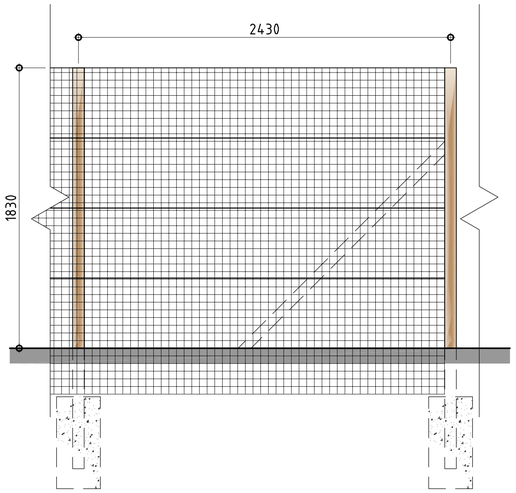

100mm dia. treated Cundy peeled stakes/ posts

Corners buttressed with 60mm dia treated Cundy stakes/ struts.

CB/ 80/ 15 B.S.S. Stock fence/ wire mesh with 90x90mm spacing with 3mm line wire strand roll evenly spaced to support mesh

30mm galvanised staples & 100mm galvanised nails where required

Typical Elevation
Post & Wire Mesh Fencing
(Scale 1:20)

Indicated with dashed line on site plan



Dog Waste Bins

N

seven22 ARCHITECTURE LTD

22 SHORE VIEW, PETERBOROUGH
CAMBRIDGESHIRE, PE7 8FS
E.info@seven22.co.uk ~ T.07799 585277

PROJECT
PROPOSED DOG WALKING FIELD
CHASE FARM
4 VICARAGE LANE
LONG SUTTON
LINCOLNSHIRE
PE12 9AF

CLIENT
Mrs F ANDREW

TITLE
PROPOSED FENCING, GATES, LIGHTING & WASTE BINS

DRAWING No.
113 P02

SCALE	DATE	REV
1:20 @ A1	JUNE 2025	