



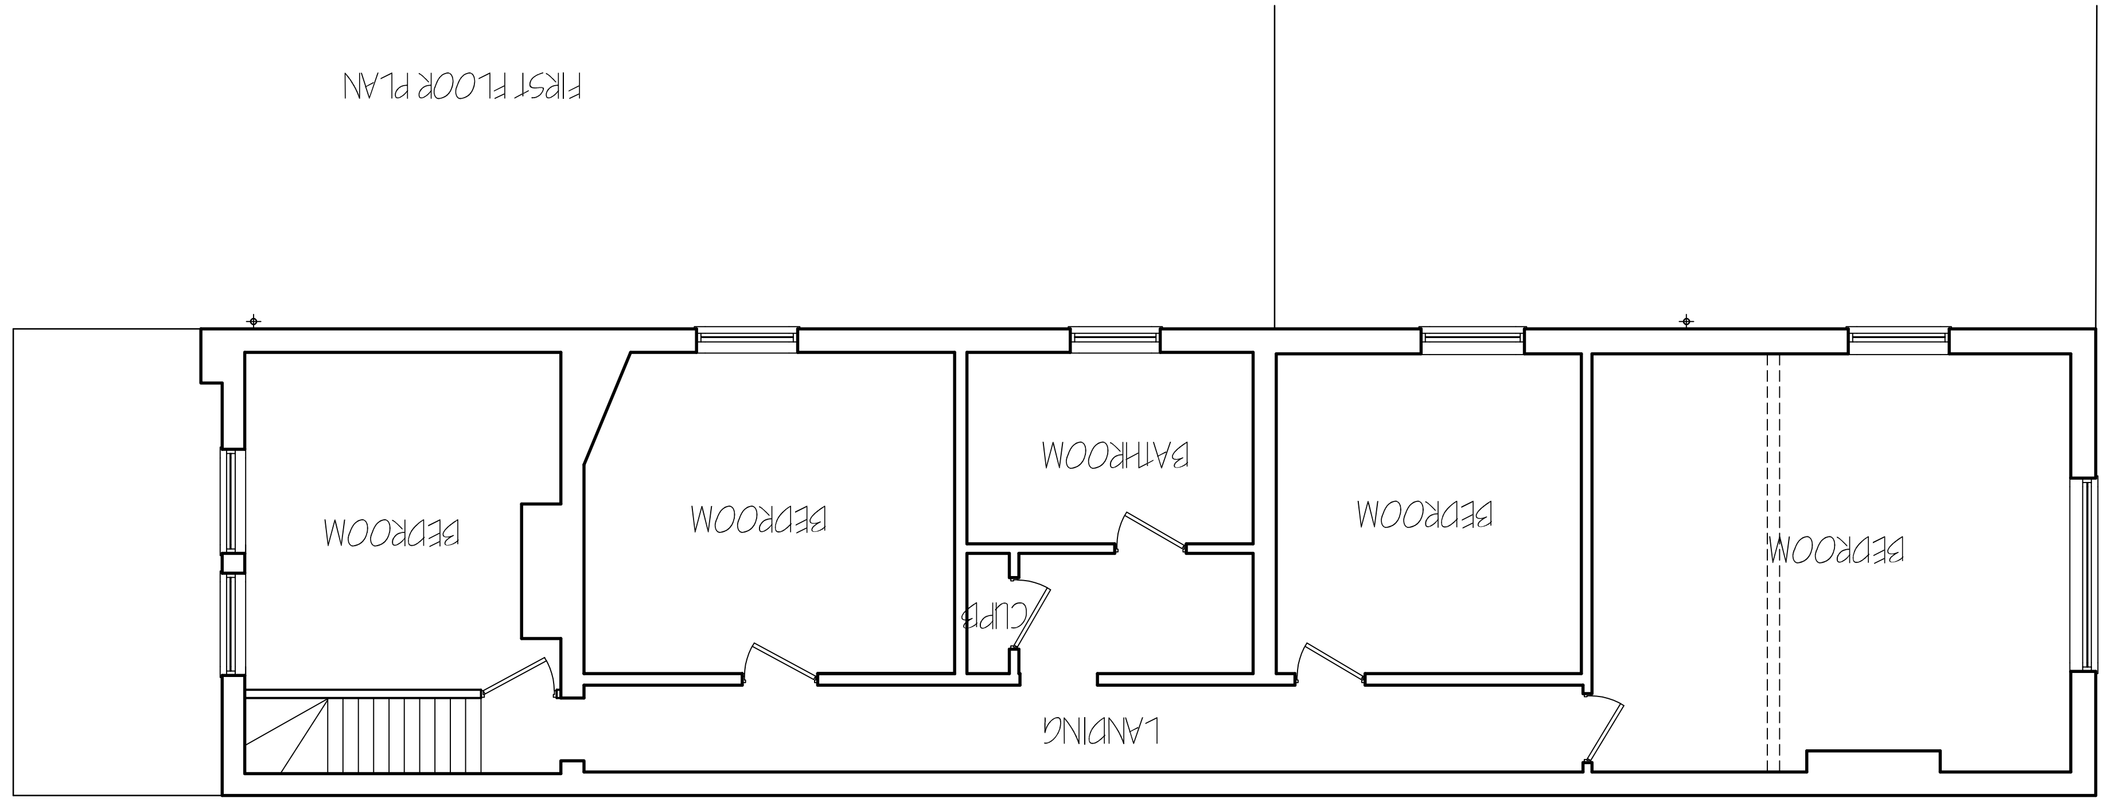

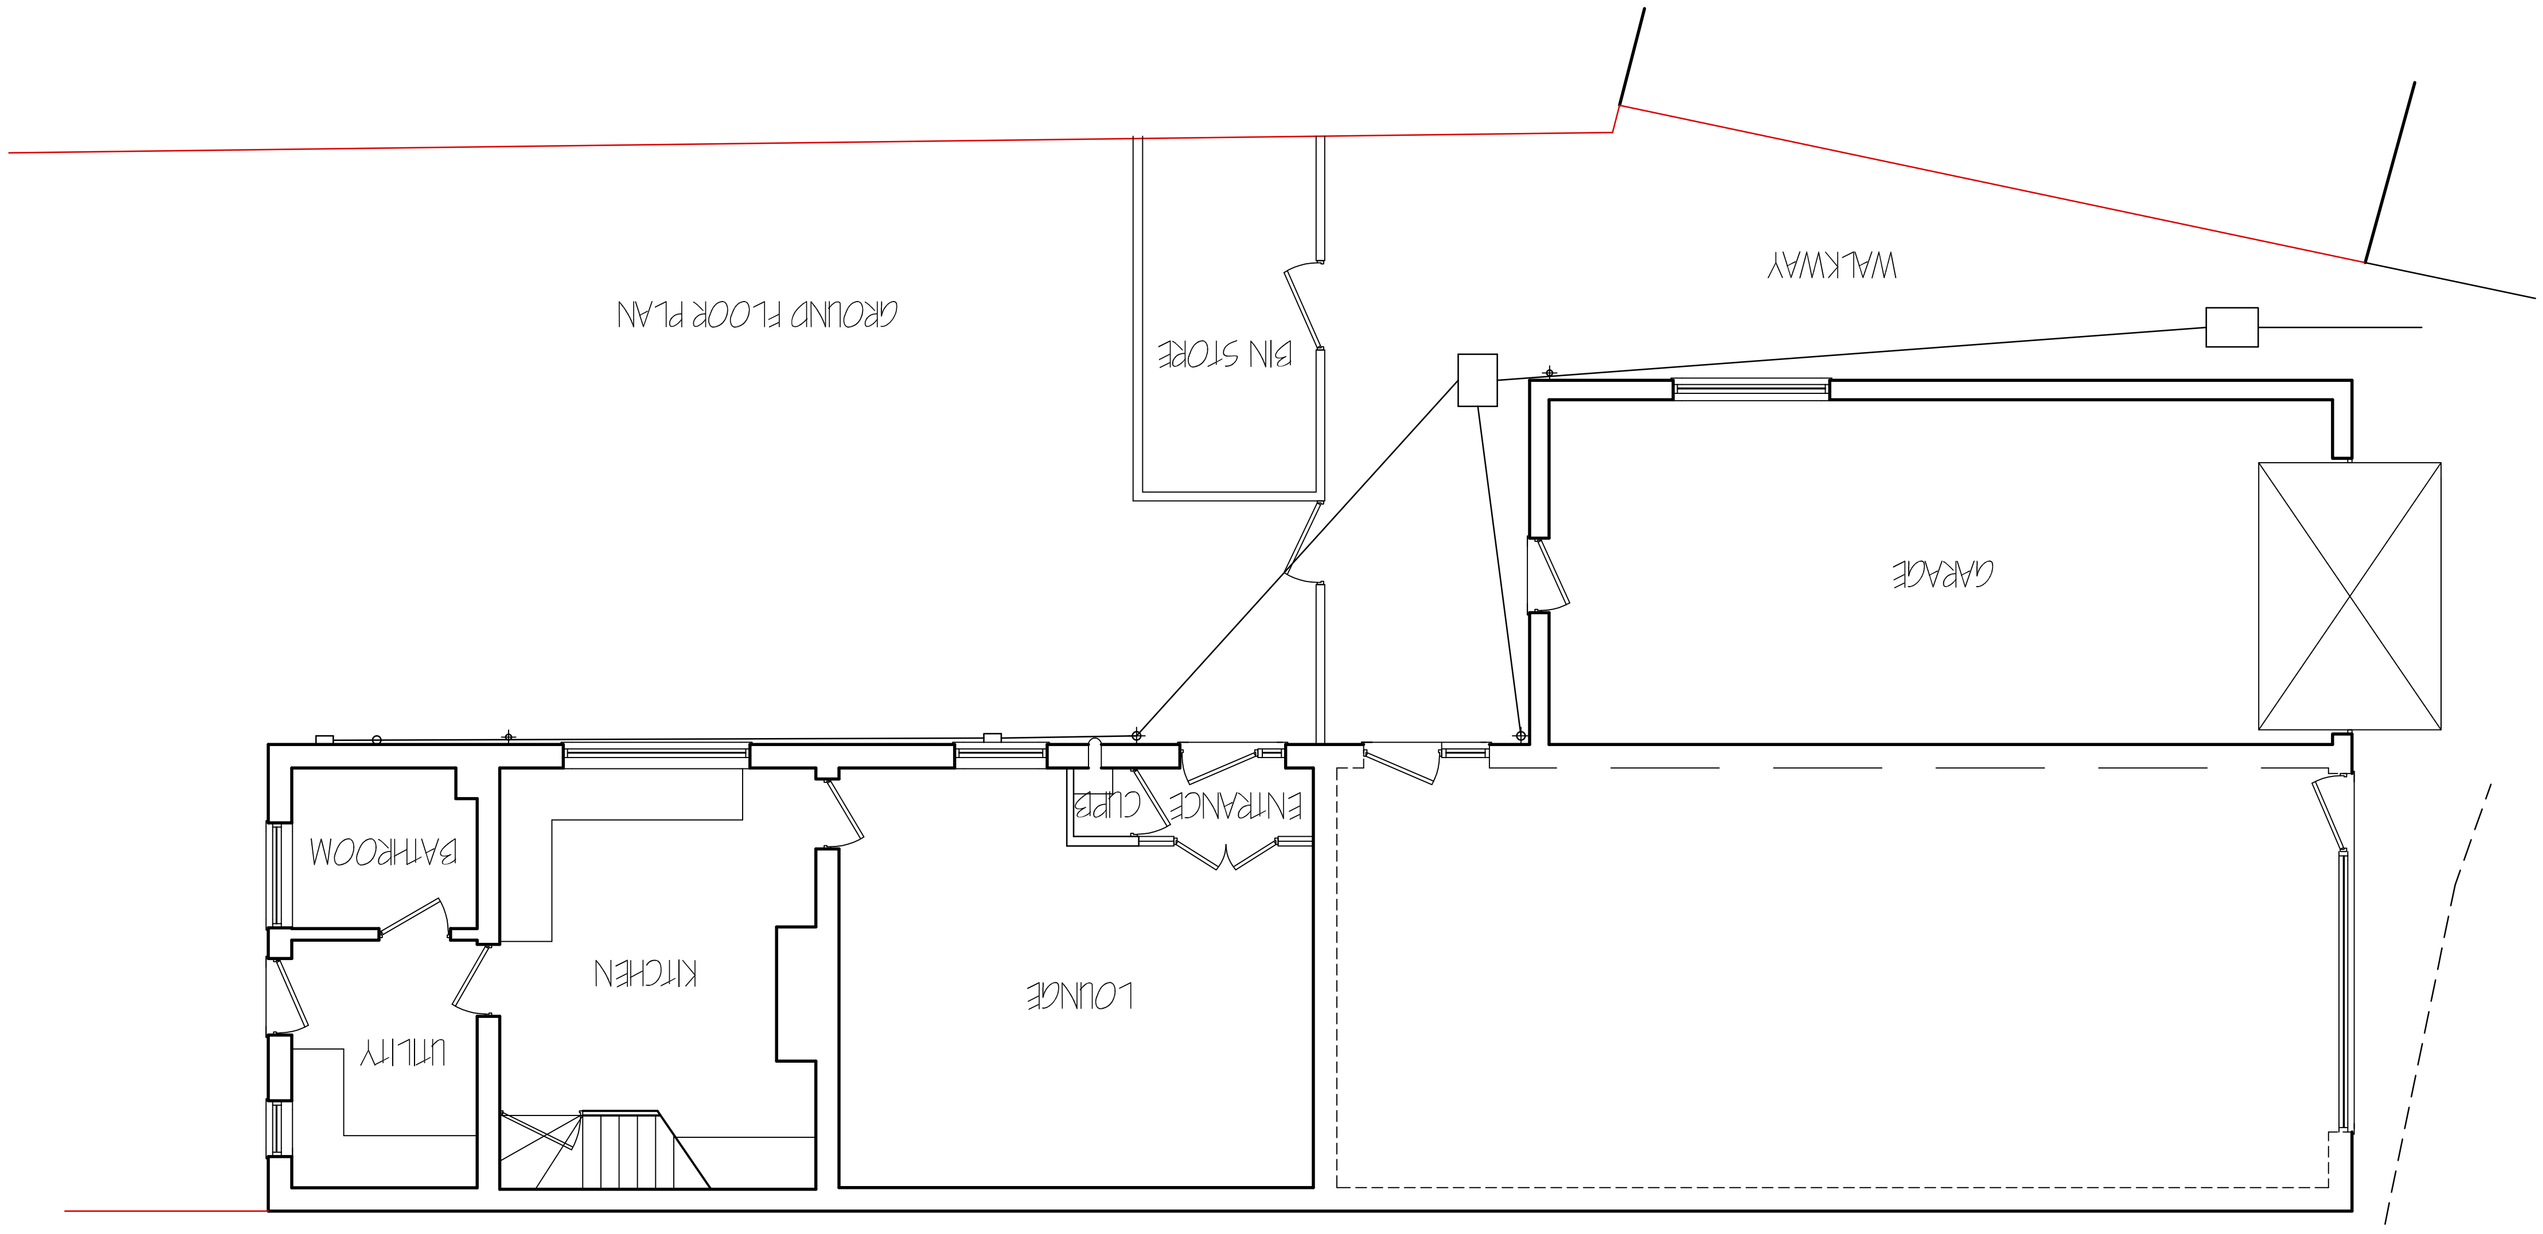

ref.	revision	date
A	EXTERNAL SURVEY ADDED	JULY 2024

G. R. MERCHANT LTD.
ARCHITECTURAL CONSULTANTS
4 Wrights Mews
12A Park Road, Holbeach,
Spalding, Lincs, PE12 7EE
Tel: 01406 490800
E-Mail: office@grmerchantltd.com
Website: www.grmerchantltd.com

Project
ALTERATIONS & EXTENSION
14 LITTLE LONDON
LONG SUTTON
SPALDING, LINCS, PE12 9LE.

Client
MR J HOOK

Drawing
FLOOR PLANS - EXISTING
LOCATION PLAN

Job Ref.	Drawing No.
4204-23	01A

Date	Drawn
JUNE '2024	SLD

Scales
1:50 (Unless Otherwise Stated)

DO NOT SCALE FROM THIS DRAWING
This drawing is copyright and may not be altered, traced, photographed or used for any other purpose other than that for which it is issued. The General Contractor is to check all dimensions on site and report any discrepancies to G. R. Merchant Ltd. All details shown on this drawing including recommendations for the acceptance of the proposed conditions which may be discovered during construction unless reported to the contrary are based upon typical site conditions assumed to be average. No responsibility can be undertaken. This drawing is limited to the amount of information contained and does not purport to be supplemented or replaced on site by G R Merchant Ltd or any representative thereof. It is the client's responsibility to ensure that all the relevant consents, approvals, certificates, permissions and inspections have been obtained and complied with before, during and after the construction. The Employer / Client is advised that should the works need to comply with the Construction Design and Management Regulations an independent Principal Designer will be required. The works shall comprise of all that is shown on the drawing and details. Items that may not specifically be shown or may be reasonably inferred as necessary to carry out the works shall be deemed to be included. It is the Subcontractors responsibility to be aware of Party Wall etc. Act 1996 when building on close proximity to adjoining neighbours boundaries.