

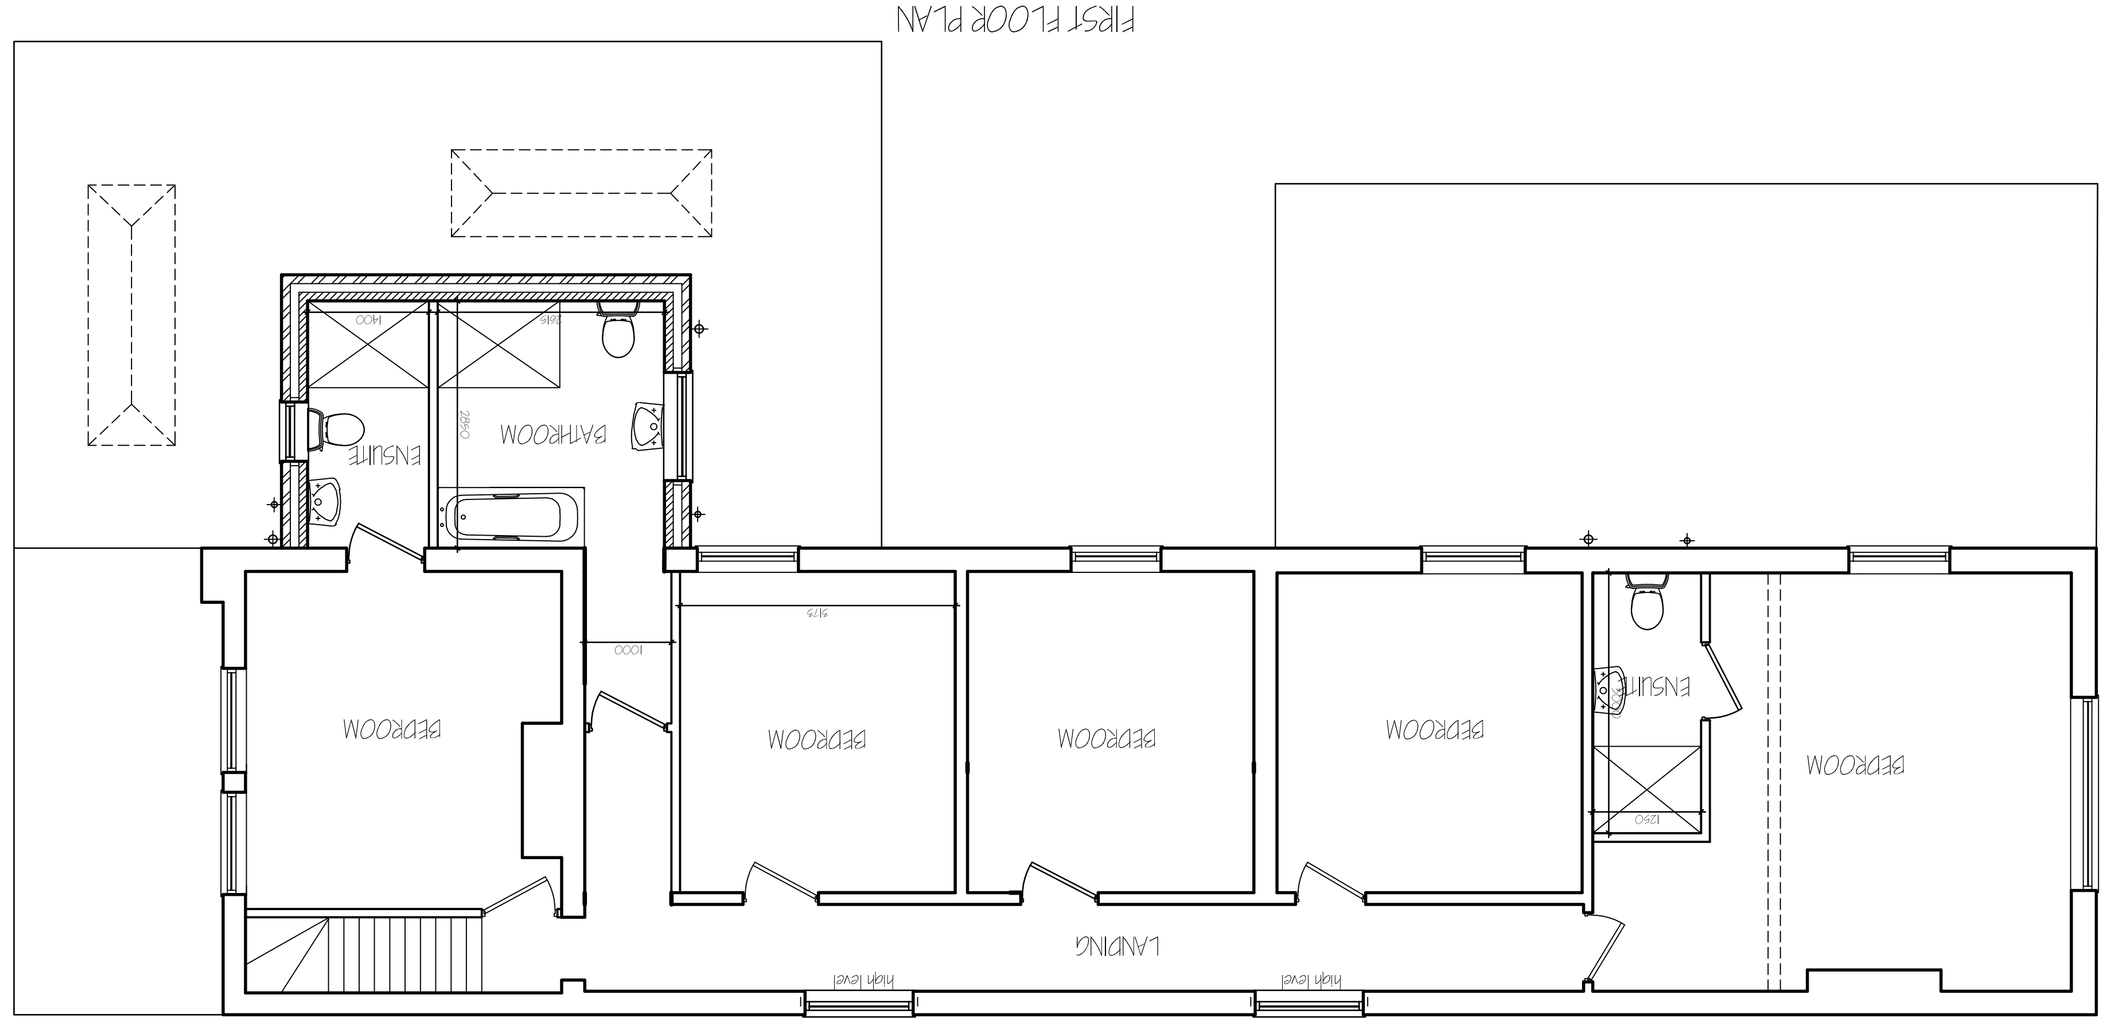


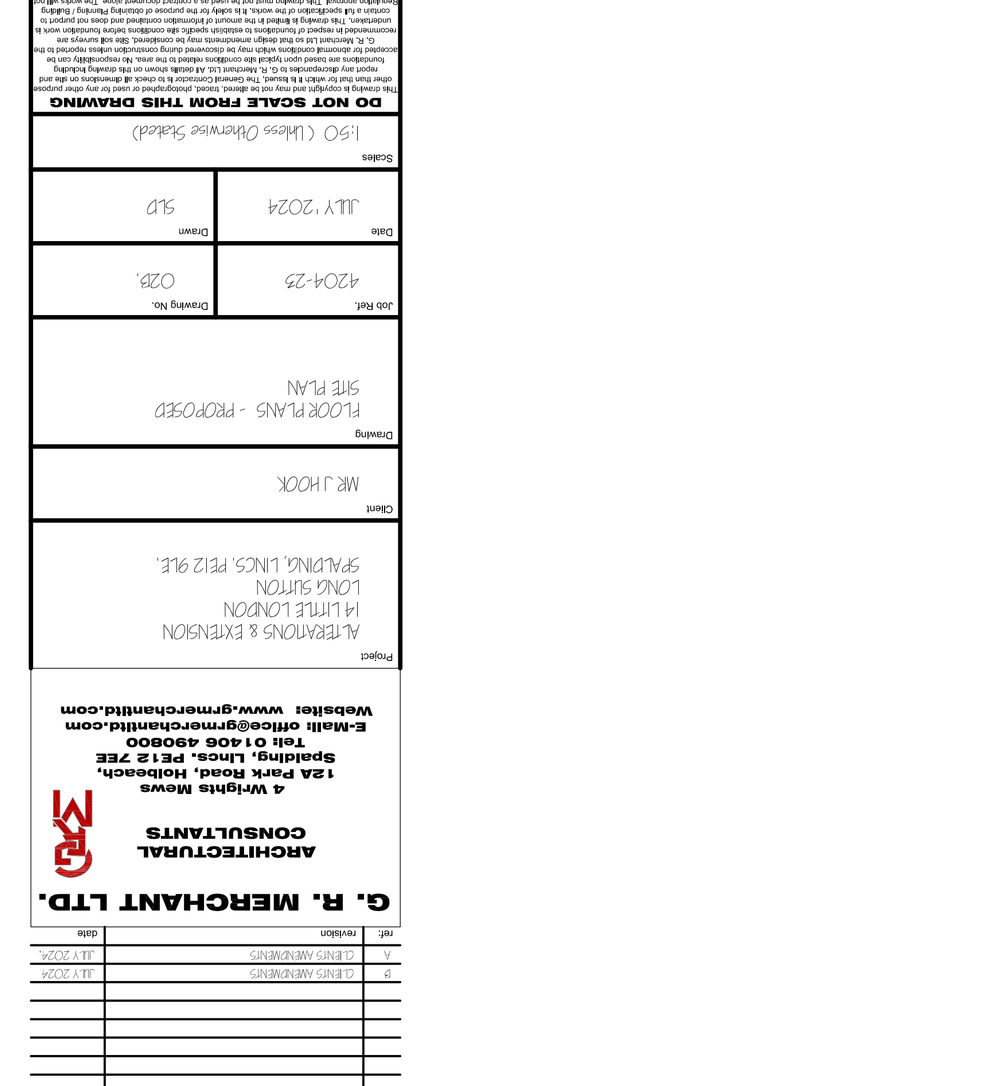

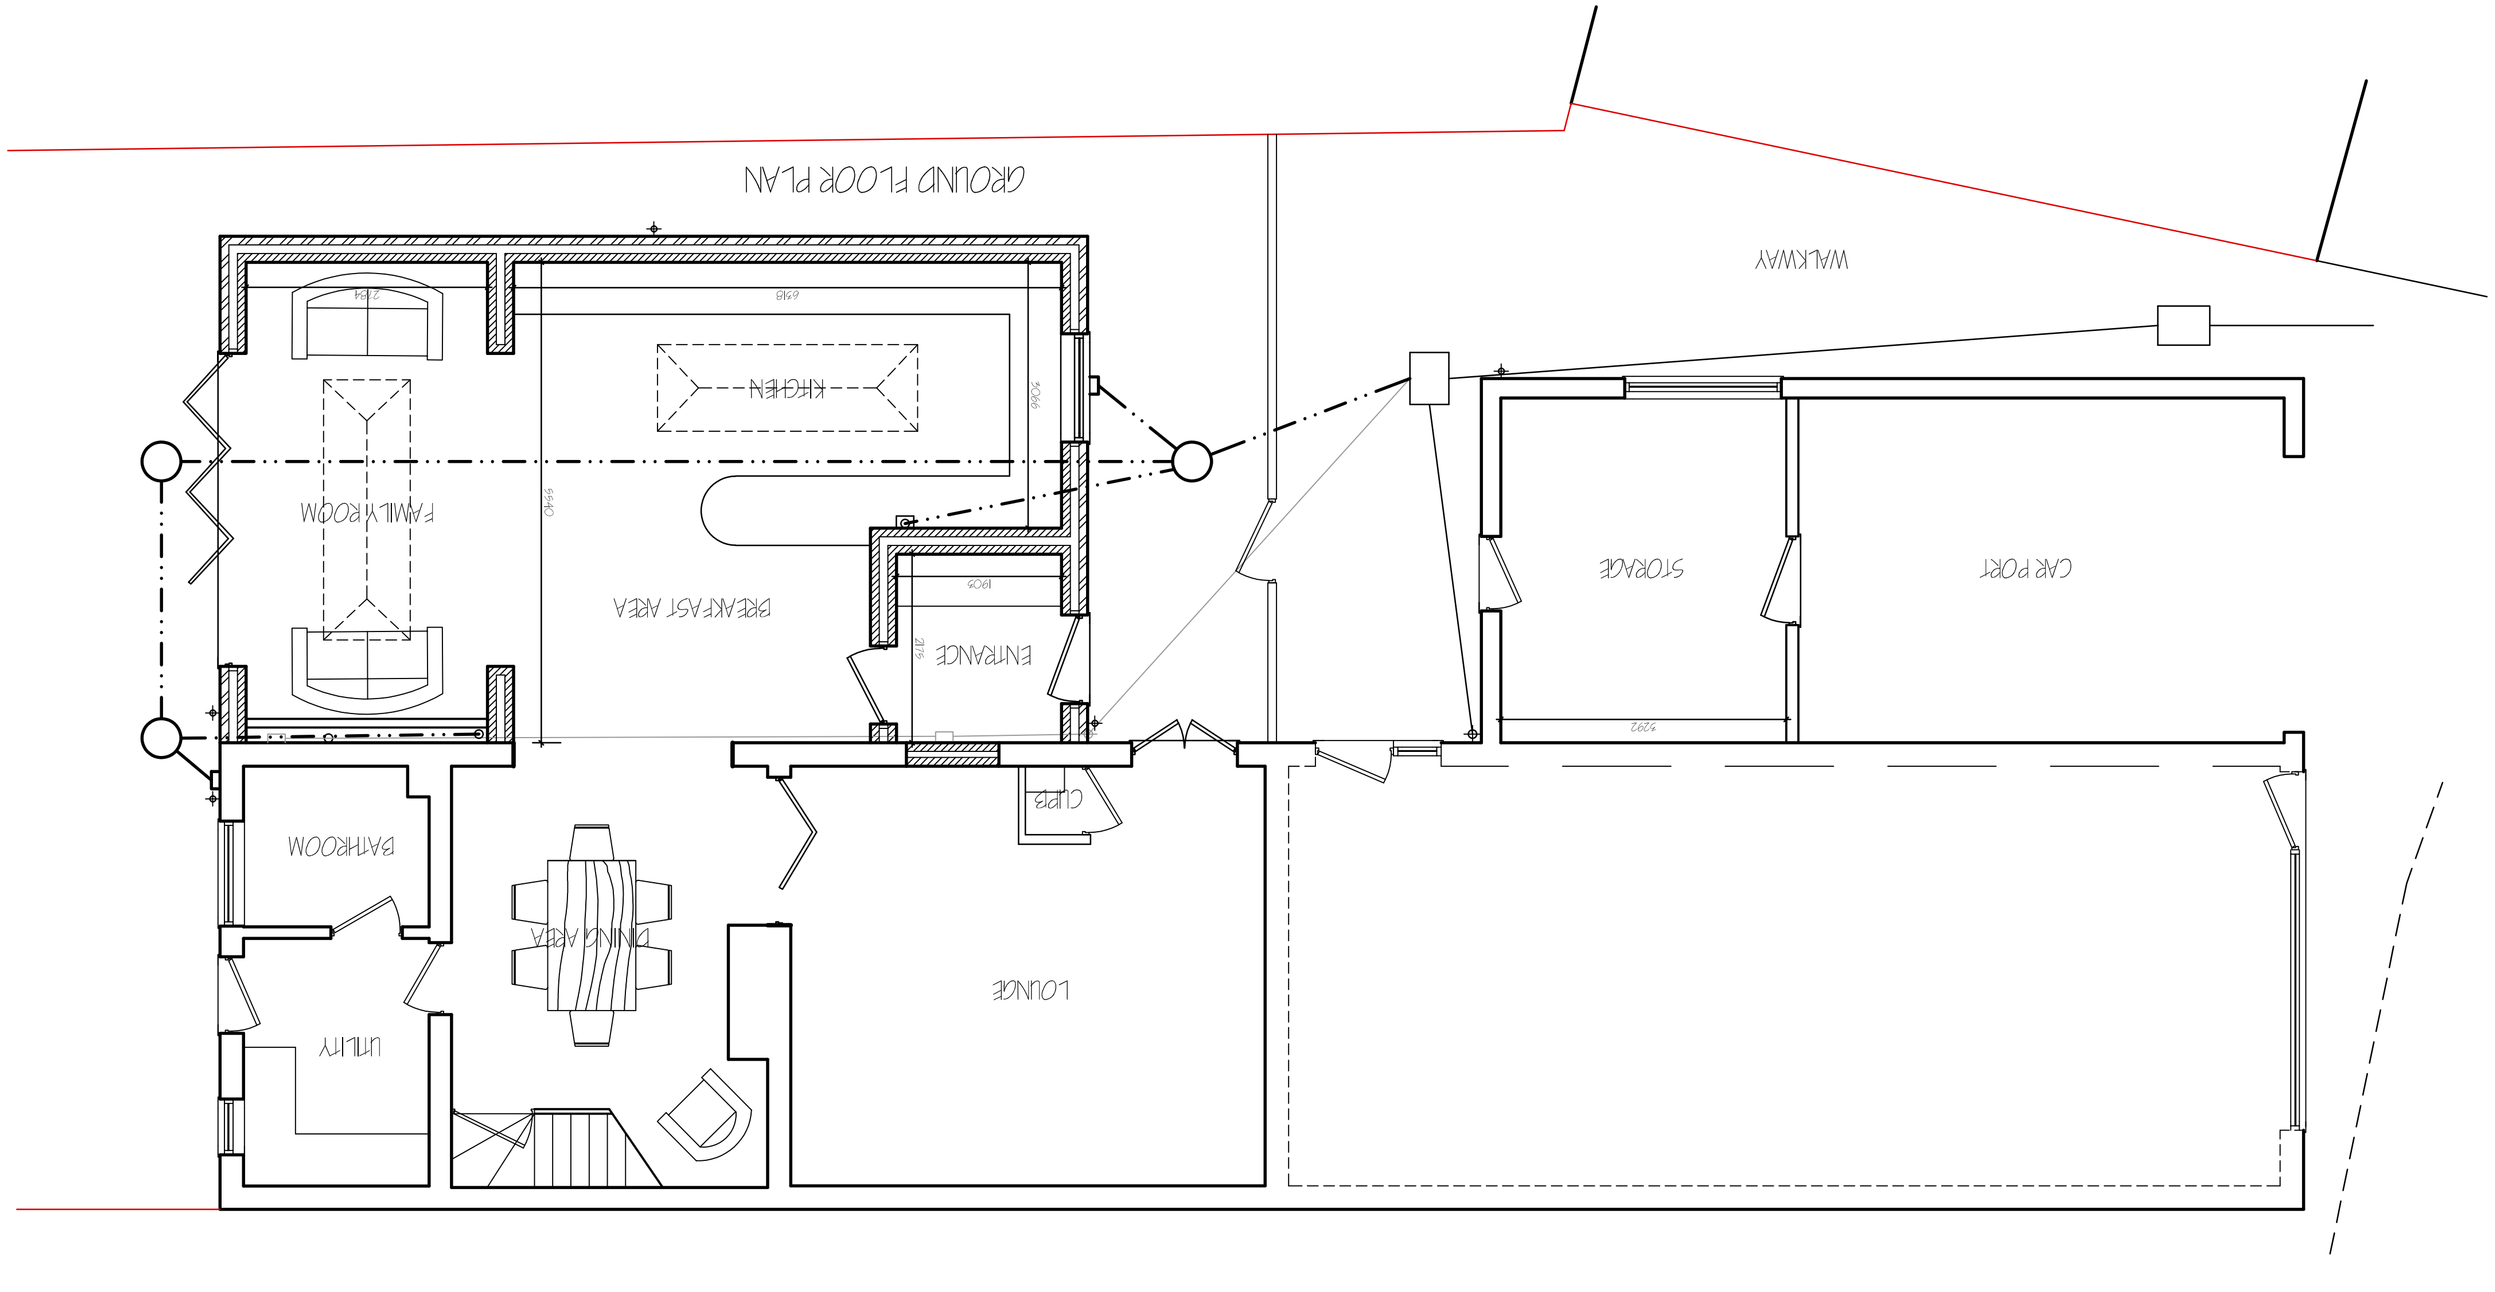

ref.	revision	date
A	CLIENTS AMENDMENTS	JULY 2024
B	CLIENTS AMENDMENTS	JULY 2024

G. R. MERCHANT LTD.
ARCHITECTURAL CONSULTANTS

4 Wrights Mews
12A Park Road, Holbeach,
Spalding, Lincs. PE12 7EE
Tel: 01406 490800
E-Mail: office@grmerchantltd.com
Website: www.grmerchantltd.com

Project
ALTERATIONS & EXTENSION
14 LITTLE LONDON
LONG SUTTON
SPALDING, LINCS. PE12 9LE.

Client
MR J HOOK

Drawing
FLOOR PLANS - PROPOSED
SITE PLAN

Drawing No.
024.

Job Ref.
4204-25

Date
JULY 2024

Drawn
SLD

Scales
1:50 (Unless Otherwise Stated)

DO NOT SCALE FROM THIS DRAWING
This drawing is copyright and may not be altered, traced, photographed or used for any other purpose other than that for which it is issued. The General Contractor is to check all dimensions on site and report any discrepancies to G. R. Merchant Ltd. All residual dimensions are to be checked. See also Specification.
G. R. Merchant Ltd to be kept indemnified against all claims arising from the execution of the works comprised in this drawing and to be covered for abnormal conditions which may be encountered during construction unless reported to the contrary in writing prior to commencement of the works. It is the responsibility of the contractor to ensure that adequate foundations are based upon adequate bearing strata. No responsibility can be accepted for abnormal conditions encountered in the execution of foundations designed from trial pits or boreholes. Trial pits or boreholes are for the purpose of obtaining information relating to the bearing capacity of the soil only and do not indicate the presence or absence of any other feature. Any variation from the information shown on the drawing must be approved in writing by G R Merchant Ltd or any representative thereof. It is the duty of the contractor to ensure that adequate temporary bracing is provided to all excavations and that adequate precautions are taken to prevent the collapse of adjacent buildings, roads, services etc. during the course of the works. No responsibility will be accepted for any damage caused by the failure of adjacent buildings, roads, services etc. to support the excavations. Any damage caused to adjacent buildings, roads, services etc. during the course of the works shall be reported to the Building Regulations approval. This drawing must not be used as a contract document alone. The works will not be supervised or inspected on site by G R Merchant Ltd or any representative thereof. It is the duty of the contractor to employ a fully competent builder to carry out the works in accordance with the Building Regulations and all other relevant codes of practice, standards, British Standard Specifications and manufacturers instruction and materials etc. to be used fitted and installed etc., in strict accordance with all components and materials etc. to be used fitted and installed etc., in strict accordance with manufacturers instructions and relevant code of practice. Materials shall conform to appropriate British standard specification or British Standard Code of Practice. Any construction details and dimensions shown on this drawing are to be considered as indicative only and must be checked by the contractor to ensure that adequate precautions are taken to prevent collapse of adjacent buildings, roads, services etc. during the course of the works. No responsibility will be accepted for any damage caused by the failure of