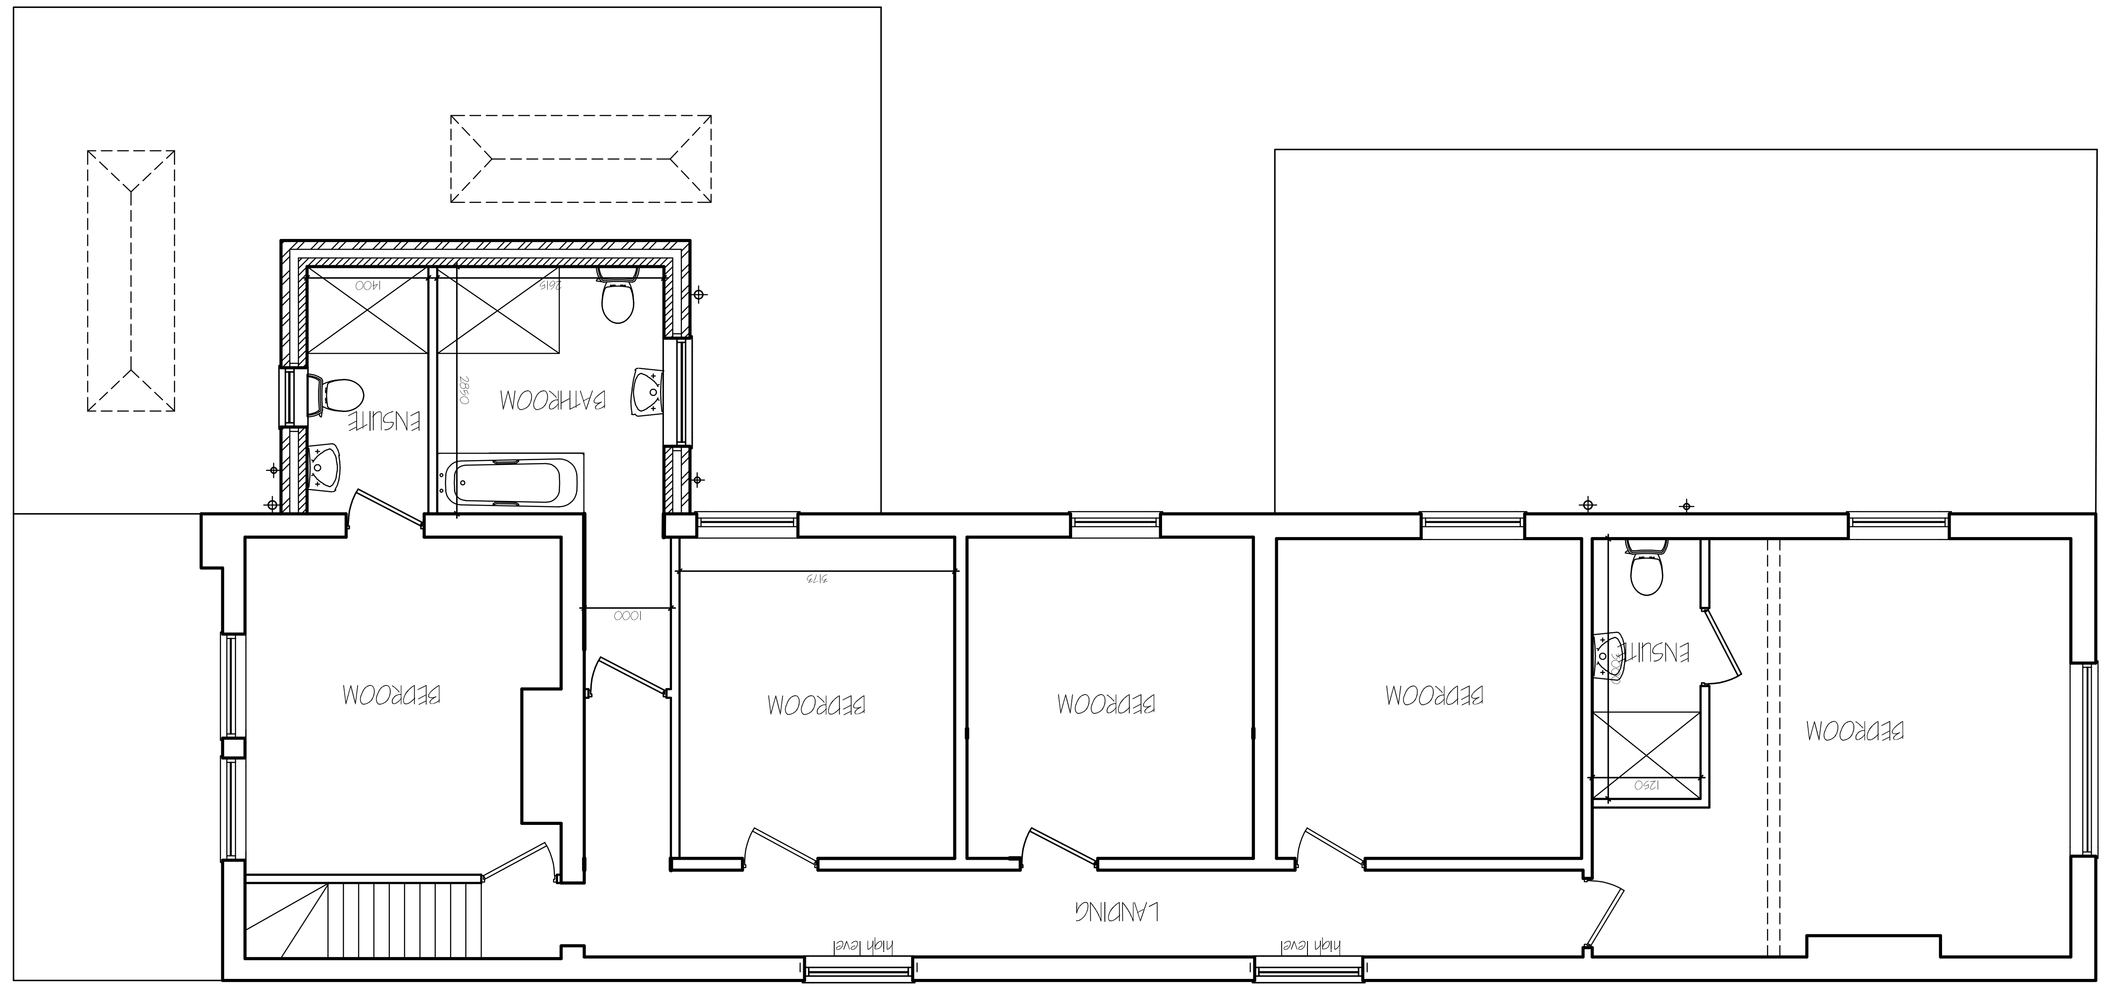
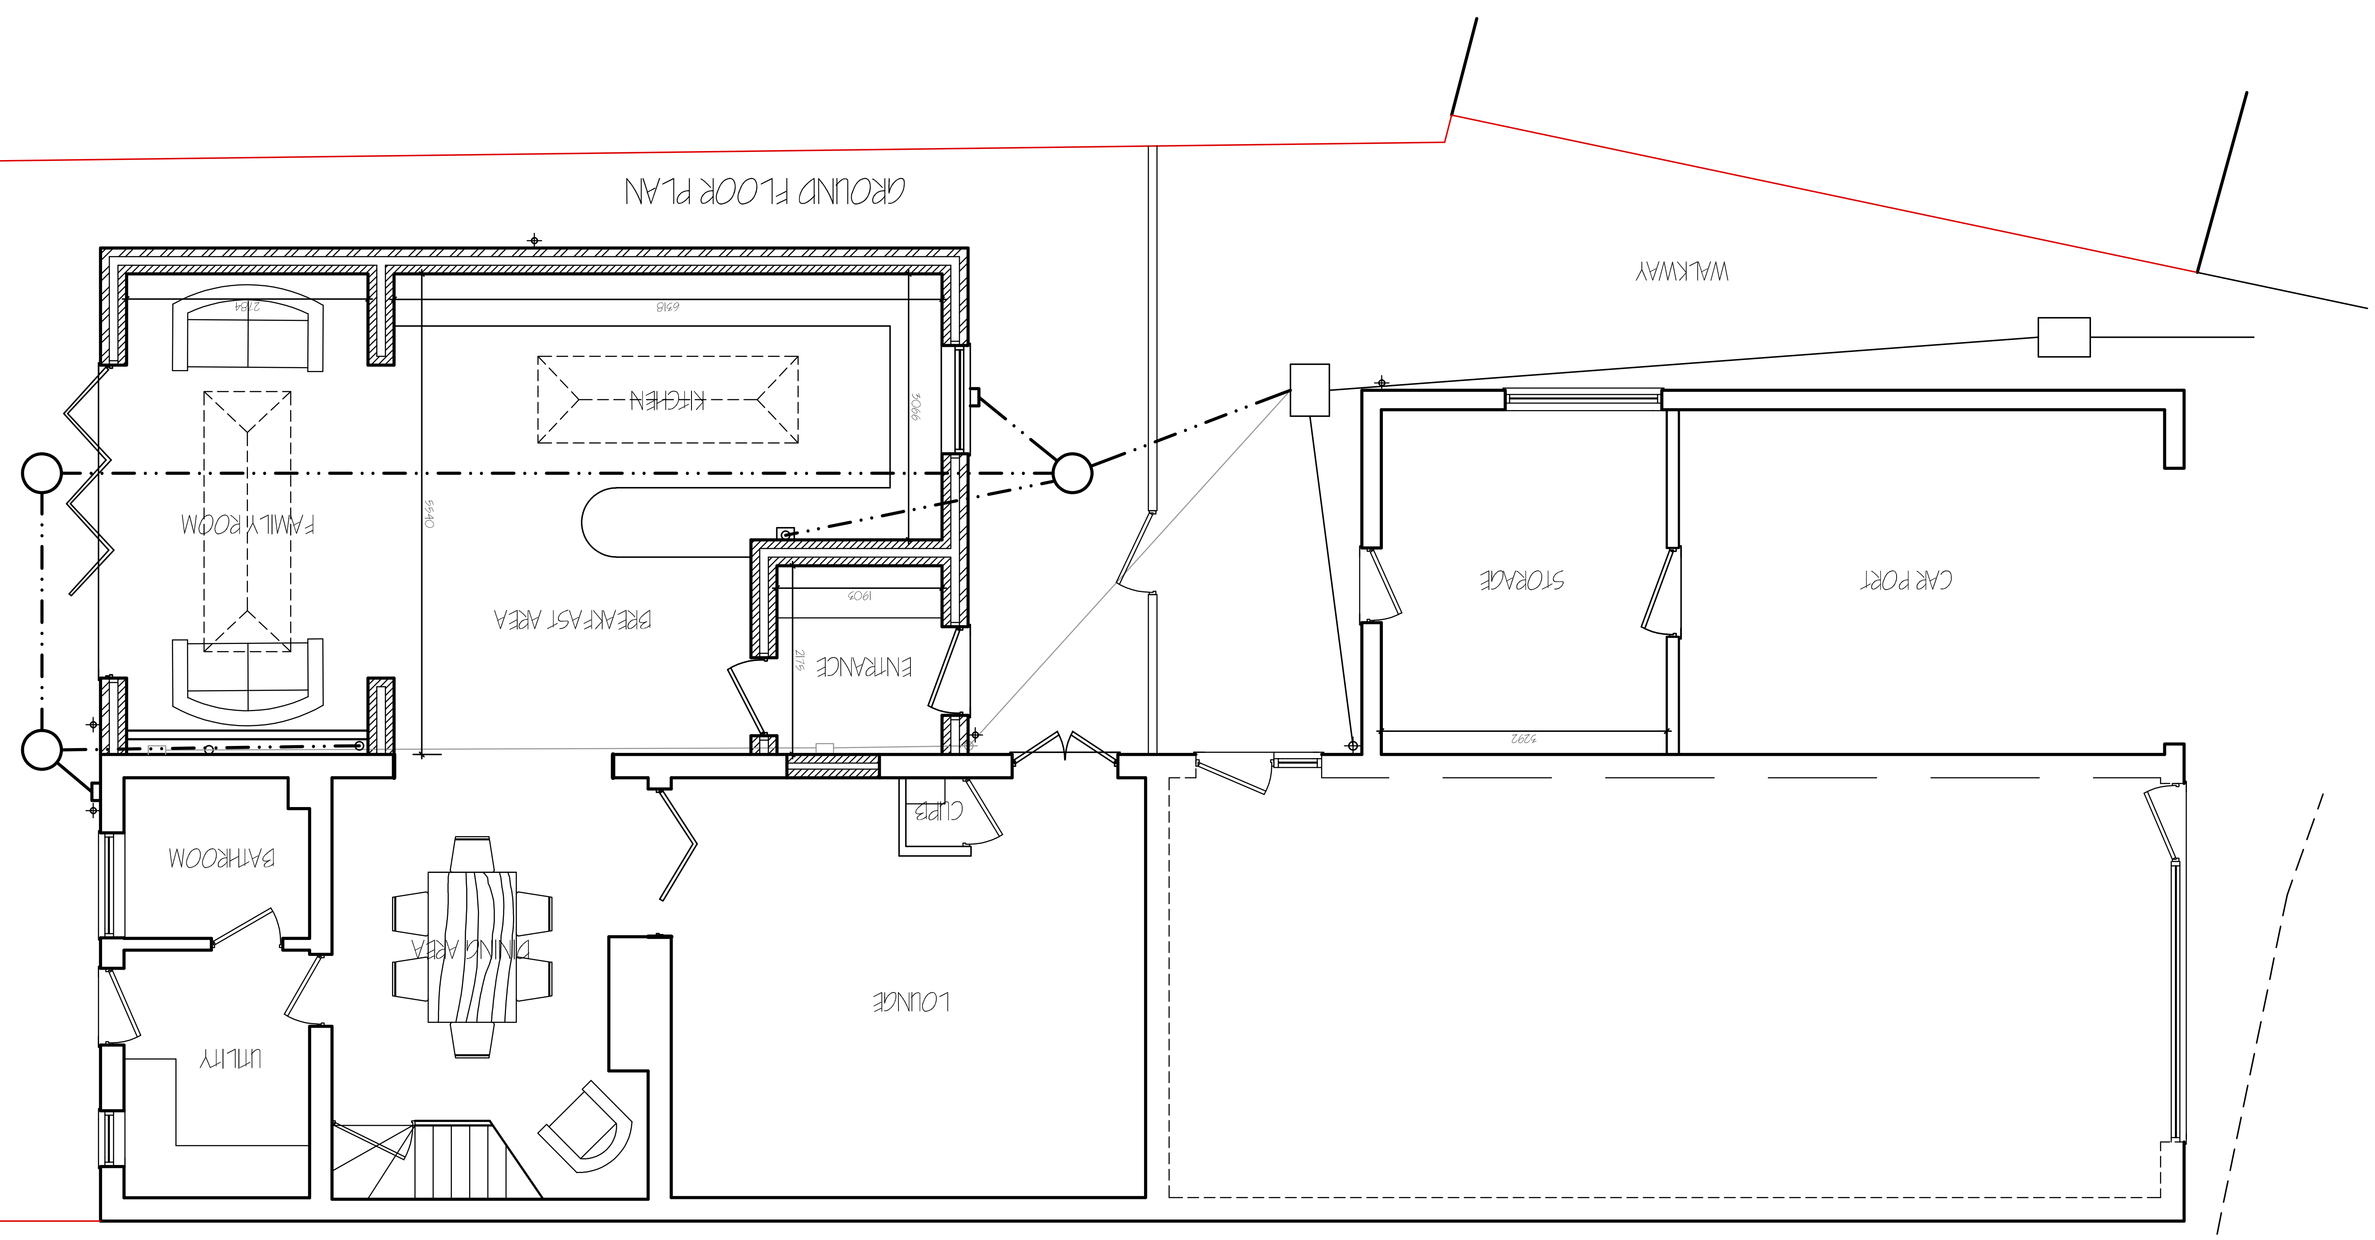
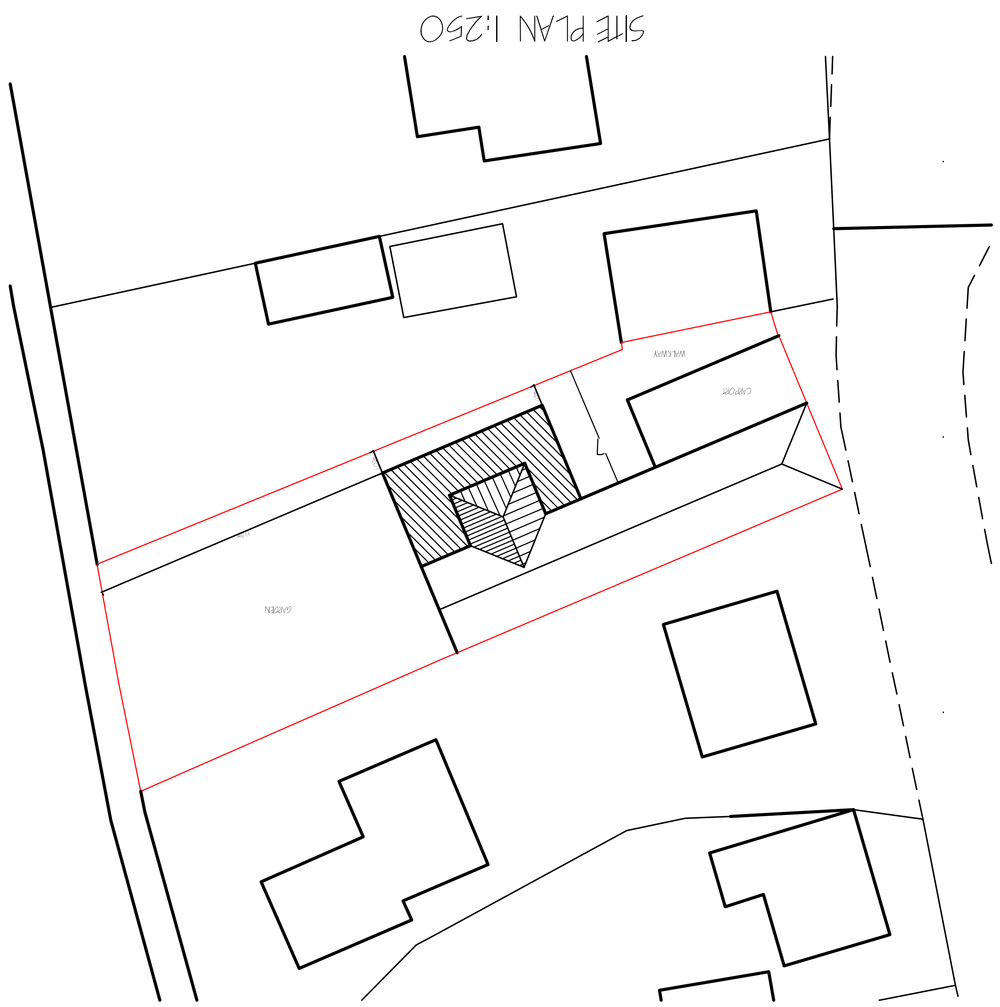



| rev. | revision | date |
|---|---|---|
| A | CLIENTS AMENDMENTS | JULY 2024 |
| B | CLIENTS AMENDMENTS | JULY 2024 |
| C | CARPORT WORDING | SEPT 2024 |

**G. R. MERCHANT LTD.**

ARCHITECTURAL CONSULTANTS

**4 Wrights Mews**
**12A Park Road, Holbeach, Spalding, Lincs. PE12 7EE**
**Tel: 01406 490800**
**E-Mail: office@grmerchantltd.com**
**Website: www.grmerchantltd.com**

Project
ALTERATIONS & EXTENSION
14 LITTLE LONDON
LONG SUTTON
SPALDING, LINCS, PE12 9LE.

Client
MR J HOOK

Drawing
FLOOR PLANS - PROPOSED
SITE PLAN

| Job Ref. | Drawing No. |
|---|---|
| 4204-23 | 02C. |
| Date | Drawn |
| JULY 2024 | SLD |

Scales
1:50 (Unless Otherwise Stated)

This drawing is copyright and may not be altered, reused, photographed or used for any other purpose other than for which it is issued. The Contractor is to check all dimensions on site and report any discrepancies to G. R. Merchant Ltd. All details shown on this drawing including manufacturers literature and relevant code of practice. Materials and/or systems to be specified and installed in accordance with the recommendations and instructions of the manufacturer. Any variations to the approved drawings must be agreed with the Building Control Officer before work proceeds. Any discrepancies between the drawings and the site conditions must be reported to the Contractor and G. R. Merchant Ltd. before work proceeds. Figured dimensions are to be taken in preference to scaled dimensions. Contractors are to visit the site and be satisfied with the extent of the works and any constraints that may affect the execution of the works before submitting a tender. Any discrepancies between the drawings and the site conditions must be reported to the Contractor and G. R. Merchant Ltd. before work proceeds. The Contractor is responsible for ensuring that all dimensions are checked on site and that all setting out is correct. The Contractor is to ensure all relevant Building Regulations and other statutory requirements are complied with. Any variations to the approved drawings must be agreed with the Building Control Officer before work proceeds. This drawing is the property of G. R. Merchant Ltd. and may not be used or reproduced without permission. Copyright © 2024.

**DO NOT SCALE FROM THIS DRAWING**