
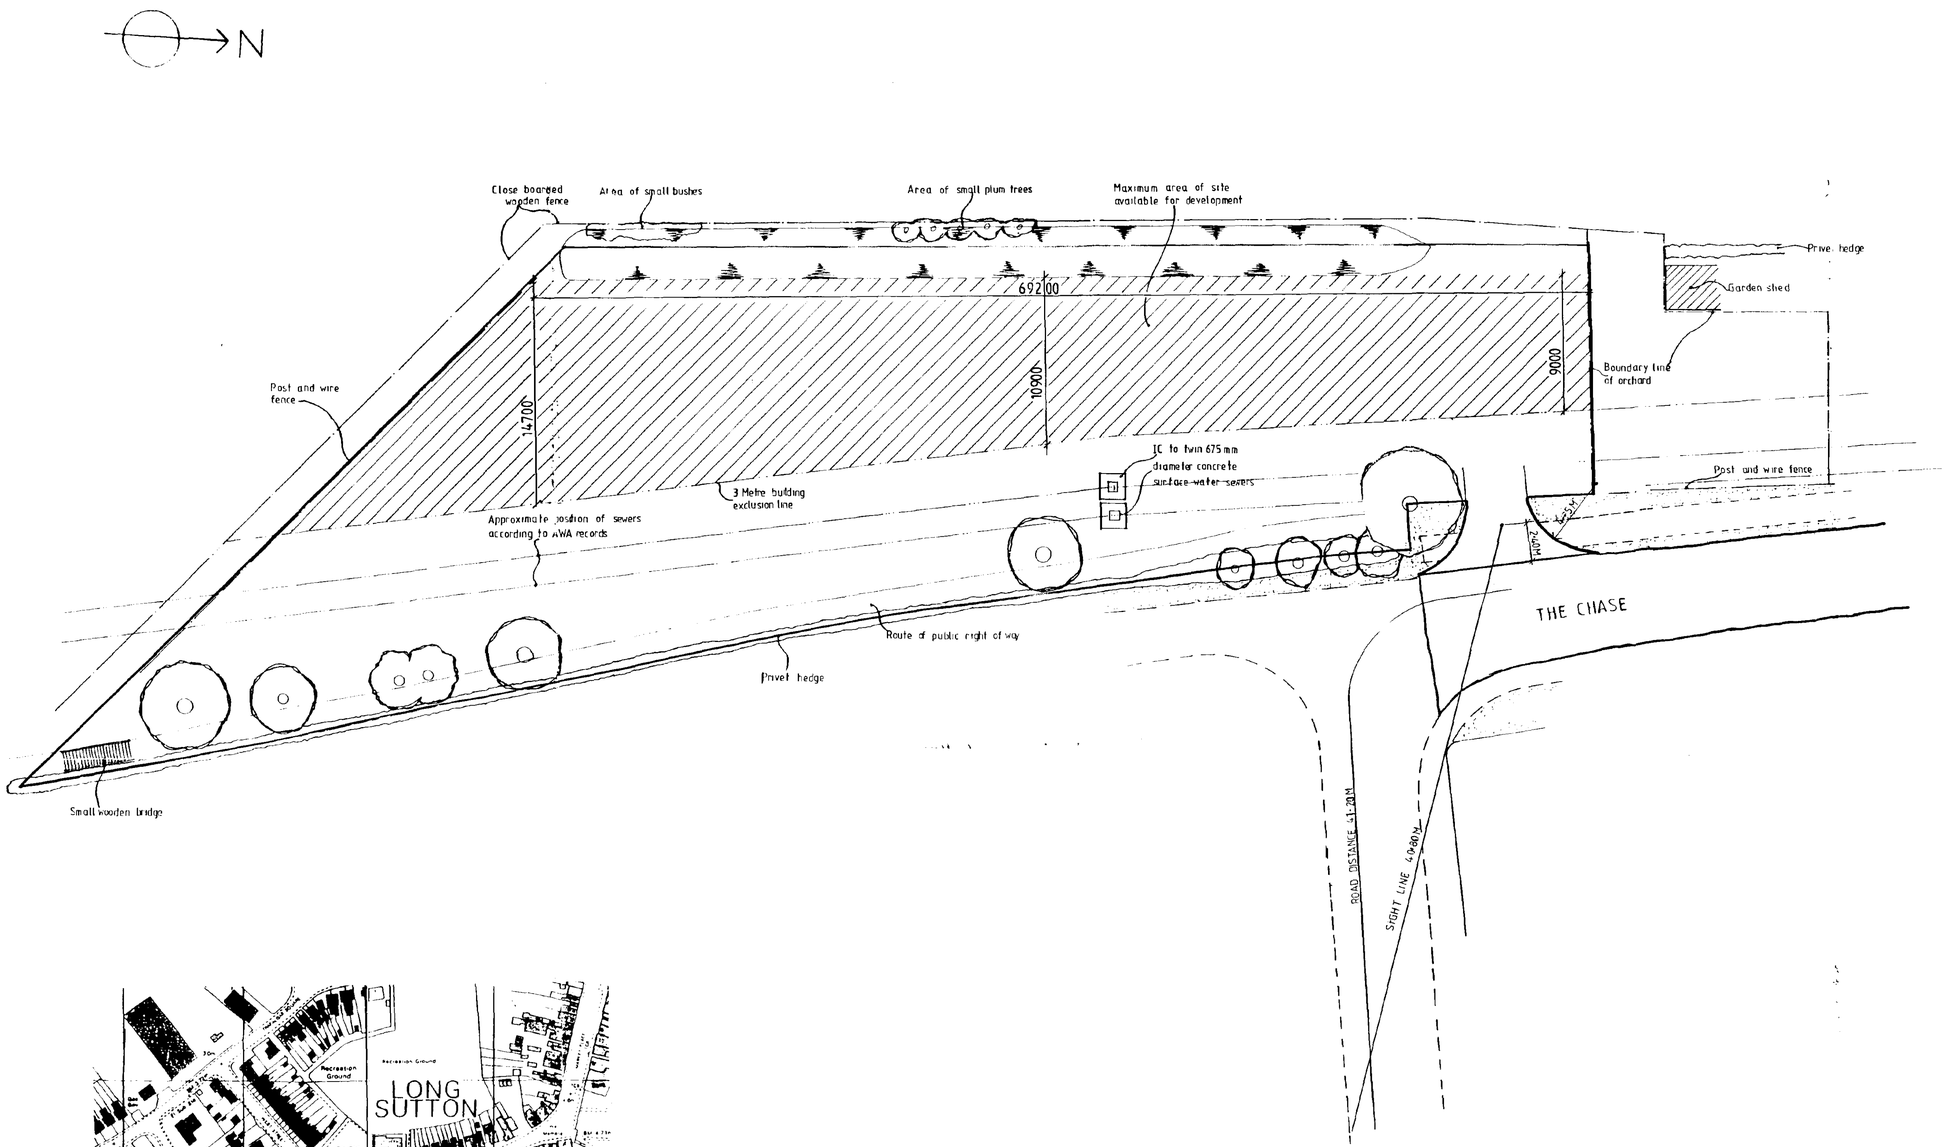


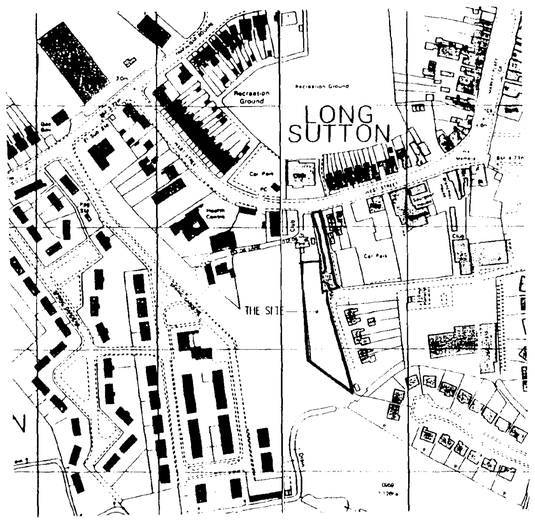

LOCATION PLAN 1:2500

Do not scale from this drawing.

This drawing is copyright and may not be altered, traced photographed or used for any purpose other than that for which it is issued without written permission from the John D Lynch Partnership

The General Contractor is to check all dimensions on site and report discrepancies to the architect

All details shown on this drawing including foundations are based upon typical site conditions related to the area. No responsibility can be accepted for abnormal conditions which may be discovered during construction unless reported to the Architects so that design amendments may be considered. Site soil surveys are recommended in respect of foundations to establish specific site conditions before foundation work is undertaken

revision	*date*
1 Access road repositioned	8·7·94

S.H.D.C. PLANNING DEPT.
RECEIVED
11 AUG 1994


DETERMINED
PLAN

JOHN D LYNCH
partnership
CHARTERED ARCHITECTS

project drawing
Proposed New Development
for Mr & Mrs Whitelam.

scale	*date*	*drawn*
1 200	23 6 94	NRH
project no		*drawing no.*
1285		AK/2

revisions
1

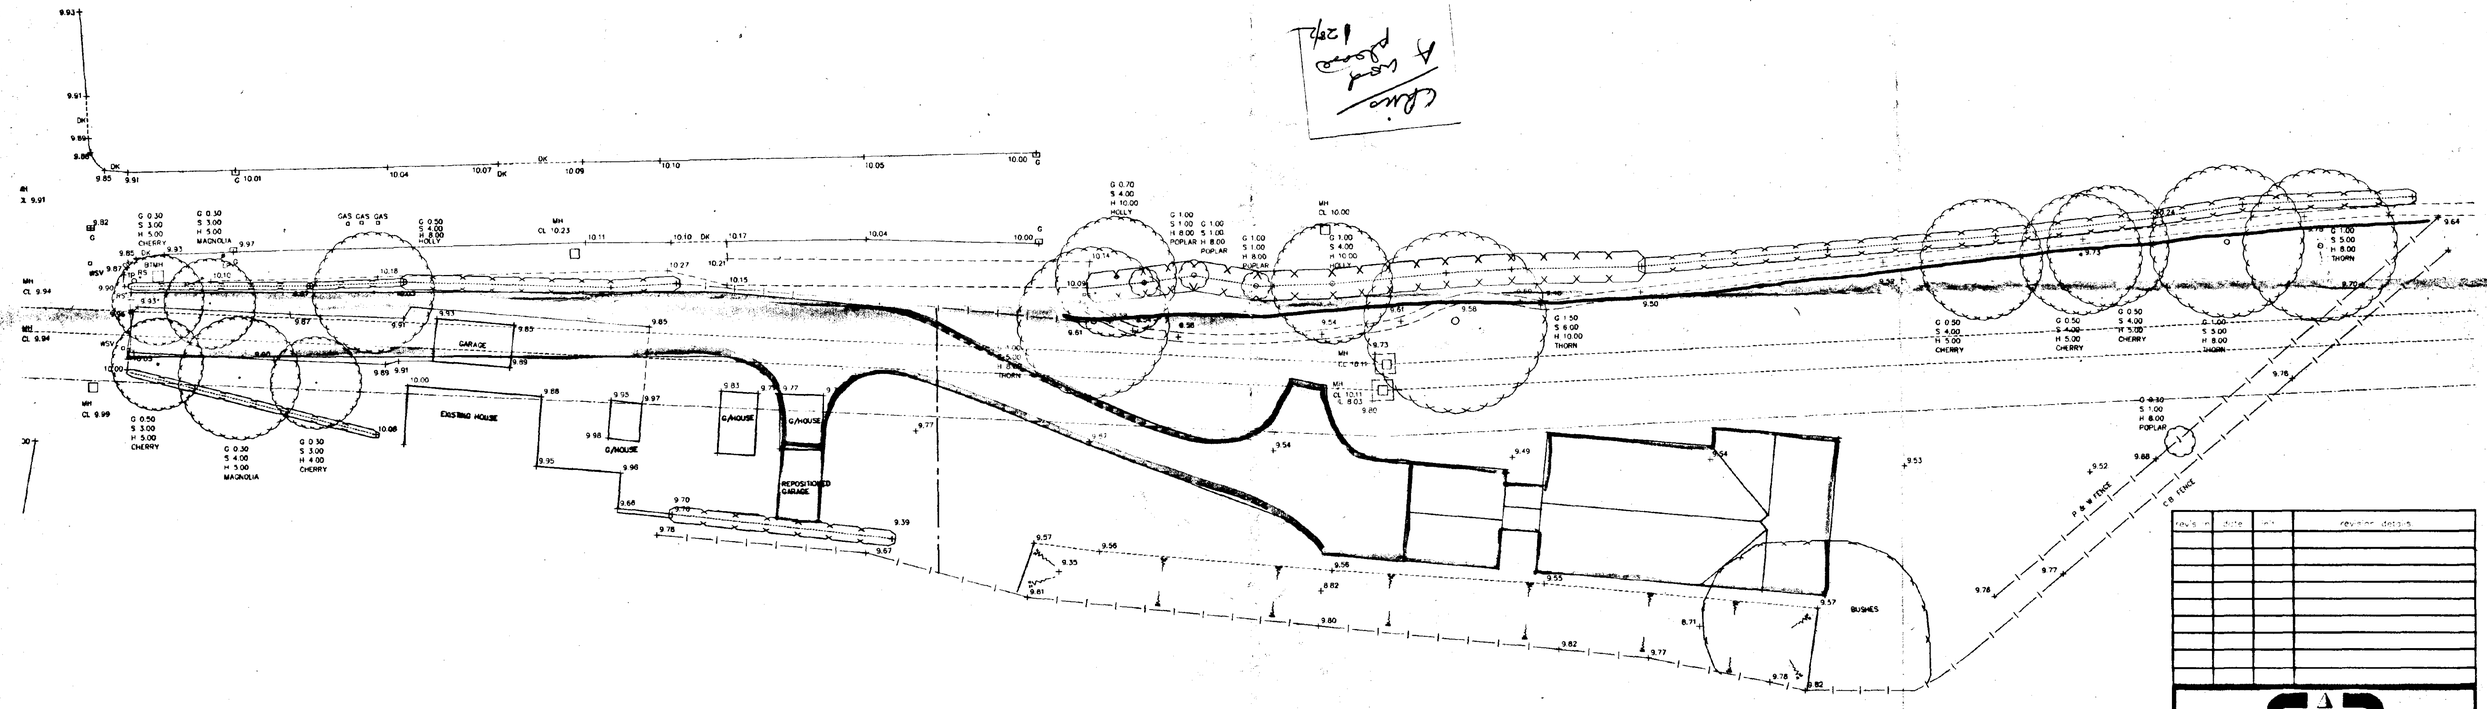

LEVELS RELATED TO
MANHOLE COVER IN
PRIVATE ROAD.
ASSUMED LEVEL 10.00 METRES

No objection from H/W point of view due to provision of T.S. for existing dwelling
CB 13/3/97

Rev'd	Date	By	Revision details


COOPER ARCHITECTURAL DESIGN
BRONAVON, HOCKLESGATE,
FLEET, SPALDING, LINC'S PE12 8LF


Client.
MR & MRS WHITELAM

Project.
PROPOSED BUNGALOW
THE CHASE,
LONG SUTTON,
SPALDING, LINC'S.

Drawing.
SITE PLAN

Scale	Drawing No.
1:200	9643:1
Date. FEB. '97	Drawn. J.C.

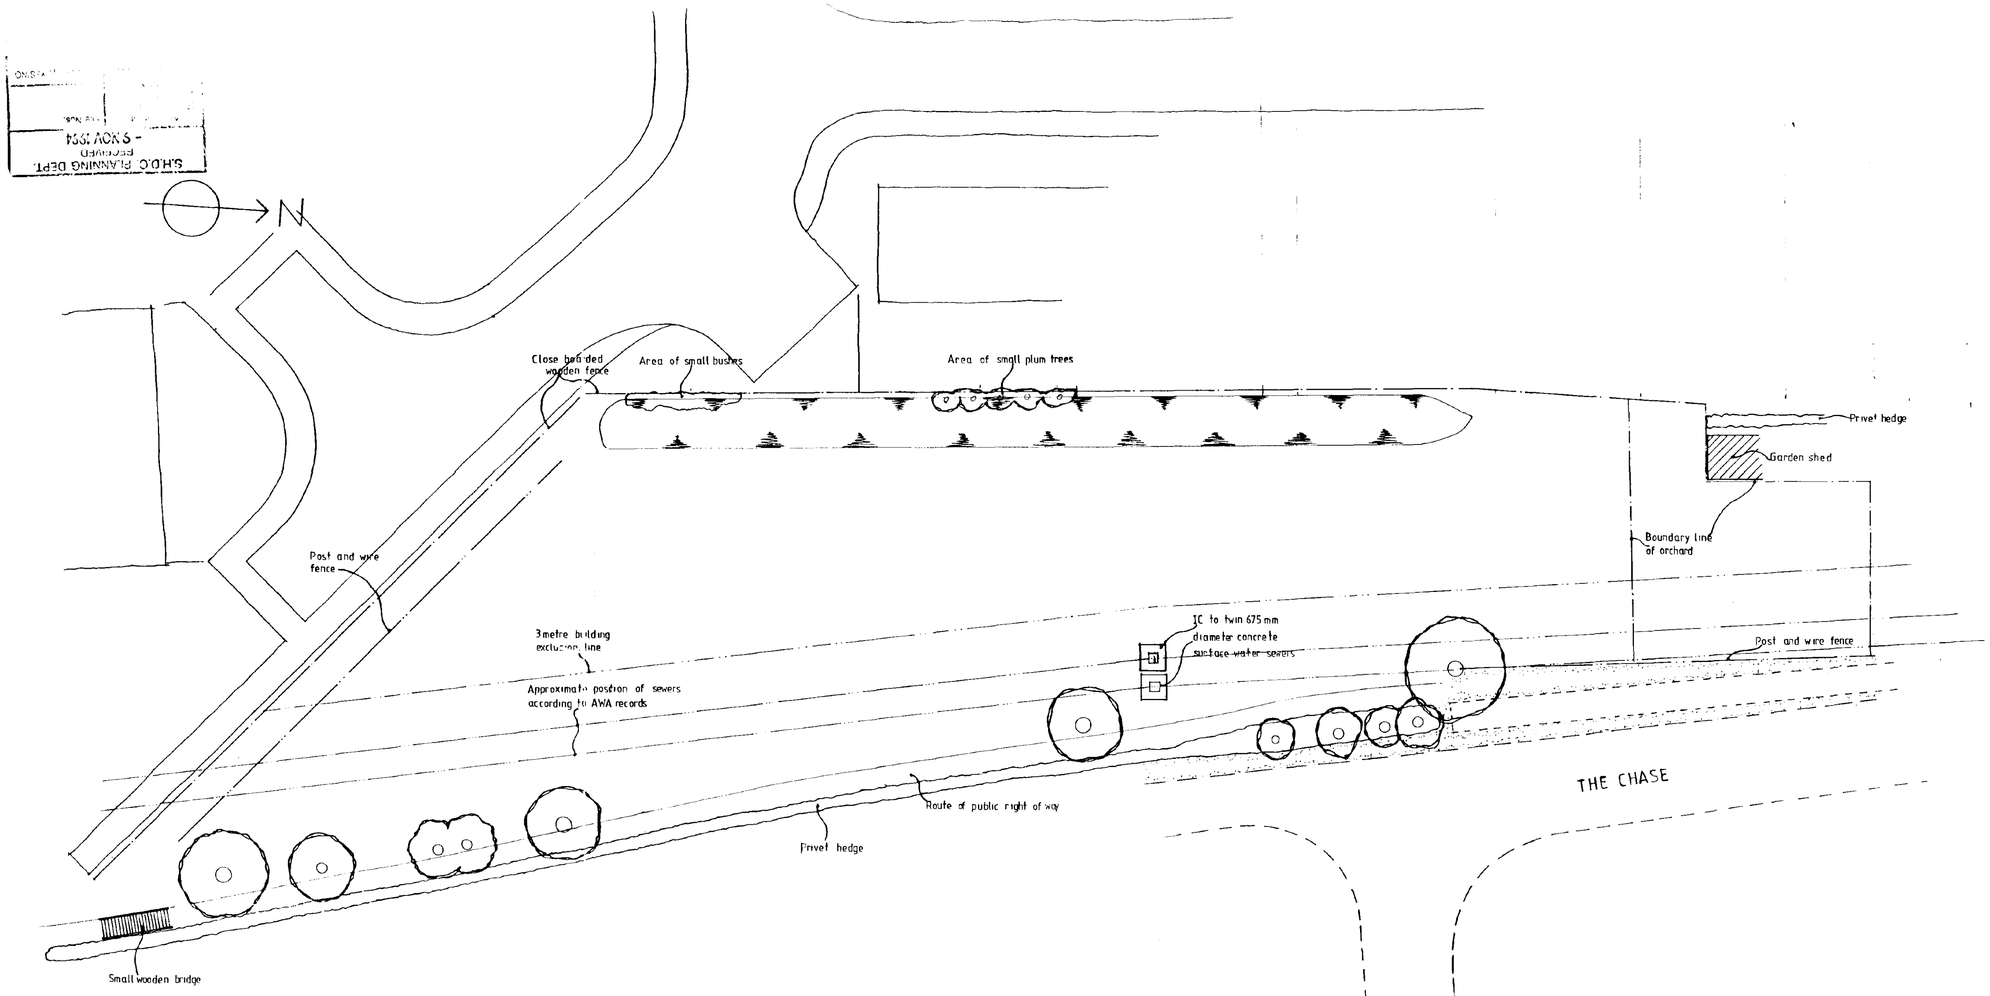

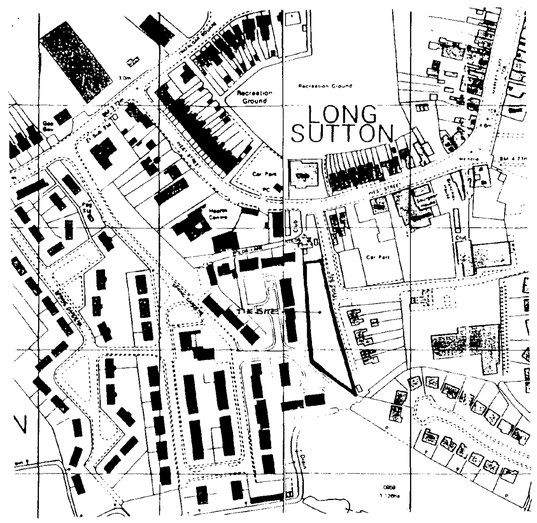

LOCATION PLAN 1:2500

notes

Do not scale from this drawing.

This drawing is copyright and may not be altered, traced, photographed or used for any purpose other than that for which it is issued without written permission from the John D Lynch Partnership.

The General Contractor is to check all dimensions on site and report discrepancies to the architect.

All details shown on this drawing including foundations are based upon typical site conditions related to the area. No responsibility can be accepted for abnormal conditions which may be discovered during construction unless reported to the Architects so that design amendments may be considered. Site soil surveys are recommended in respect of foundations to establish specific site conditions before foundation work is undertaken.

revision *date*

JOHN D LYNCH
partnership
CHARTERED ARCHITECTS


project/drawing


Proposed New Development
for Mr & Mrs Whitelam.

scale	*date*	*drawn*
1:200	23:6:94	NRH

project no.	*drawing no.*
1285	AS/1

revisions

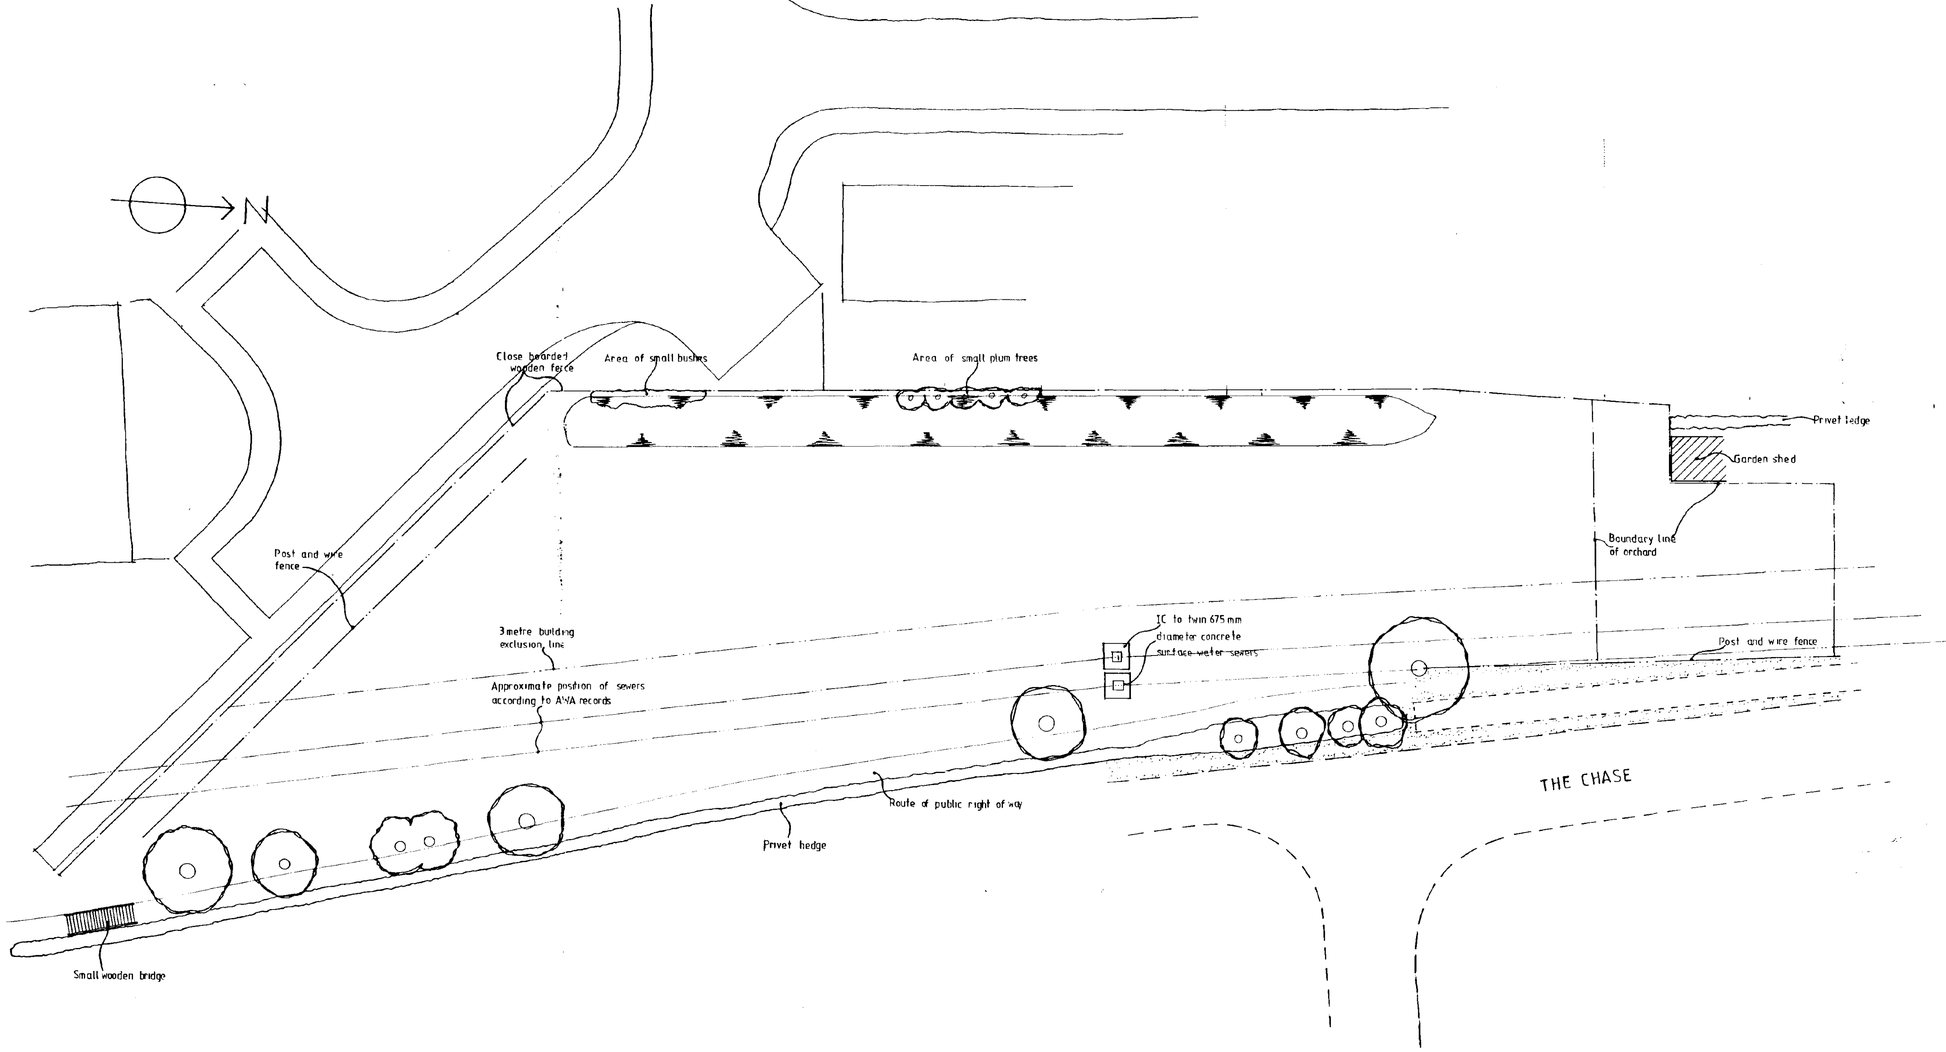

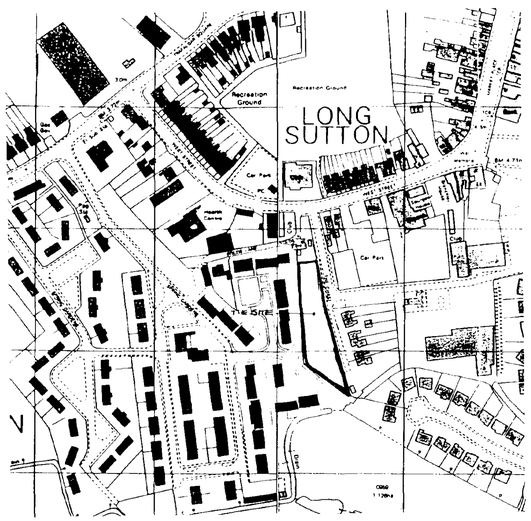

LOCATION PLAN 1:2500

notes

Do not scale from this drawing

This drawing is copyright and may not be altered, traced photographed or used for any purpose other than that for which it is issued without written permission from the John D Lynch Partnership

The General Contractor is to check all dimensions on site and report discrepancies to the architect

All details shown on this drawing including foundations are based upon typical site conditions related to the area. No responsibility can be accepted for abnormal conditions which may be discovered during construction unless reported to the Architects so that design amendments may be considered. Site soil surveys are recommended in respect of foundations to establish specific site conditions before foundation work is undertaken.

revision *date*


S.H.D.C. PLANNING DEPT.
RECEIVED
- 9 NOV 1994
File No.


John
- I have no objection but there road is not yet adopted as a public highway : need permission of developer. Also there may be a caravan shop behind the footway and M. Whitelams site
Chris Bright 29/11/94

JOHN D LYNCH
partnership
CHARTERED ARCHITECTS

project/drawing
Proposed New Development
for Mr & Mrs Whitelam.

scale	*date*	*drawn*
1:200	23:6:94	NRH
project no		*drawing no*
1285		AS/1

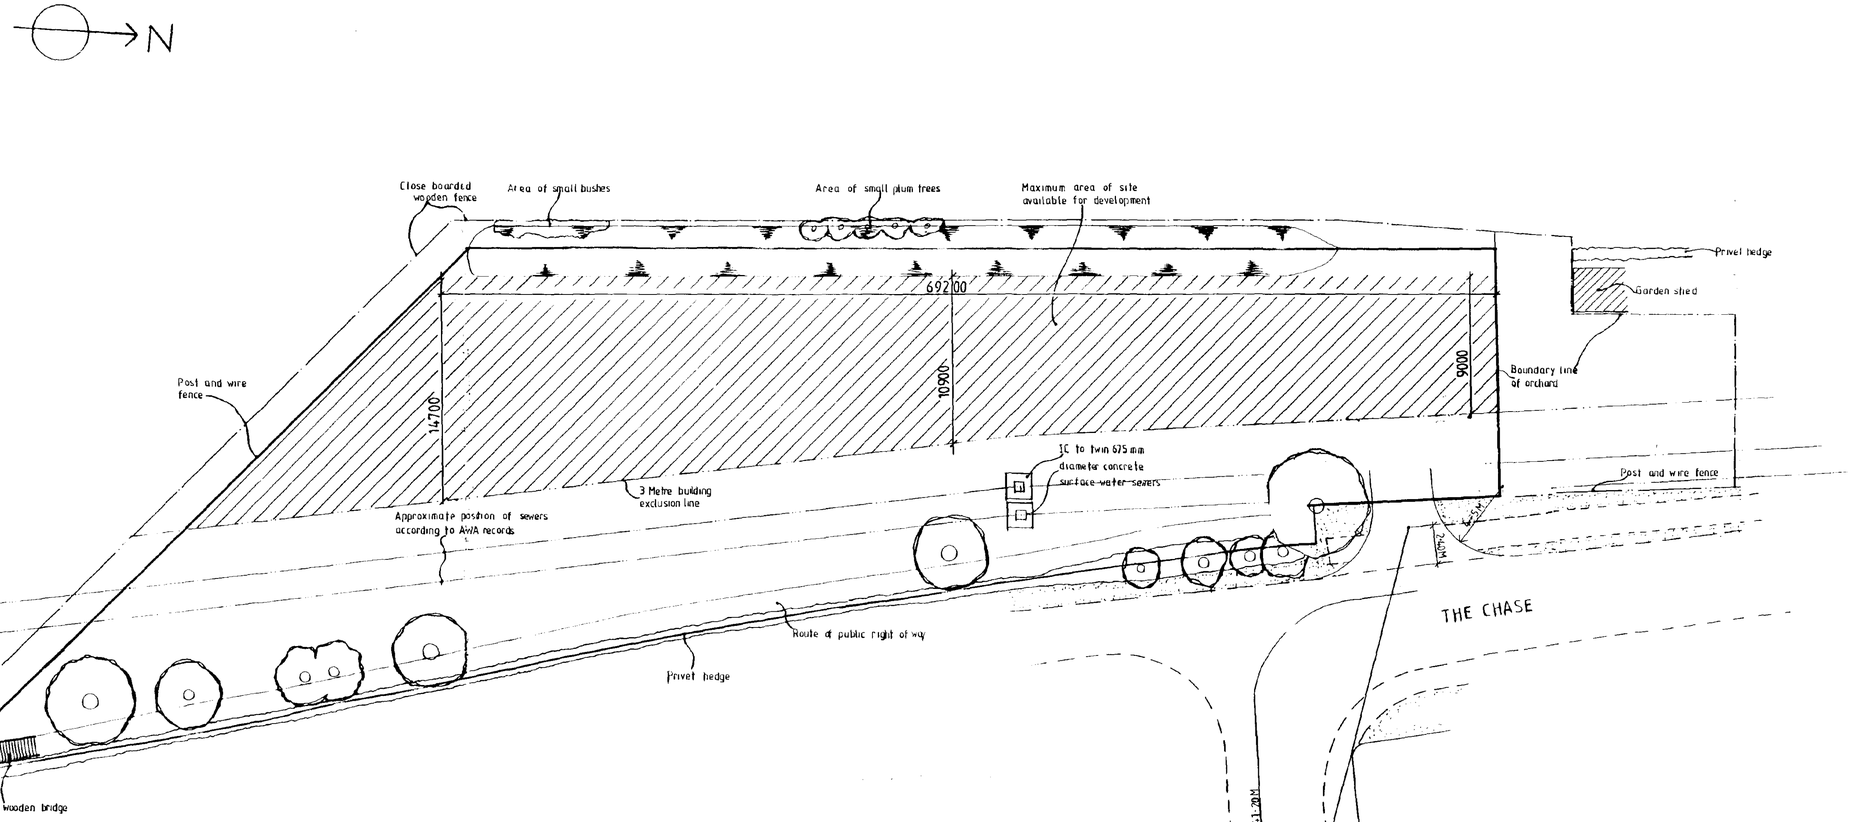

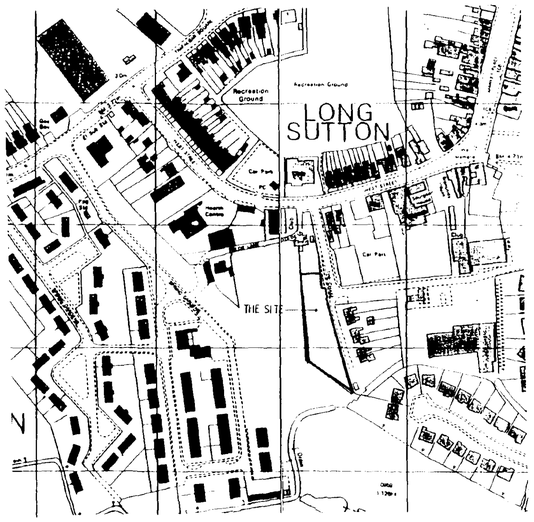

LOCATION PLAN 1:2500

Do not scale from this drawing

This drawing is copyright and may not be altered, traced photographed or used for any purpose other than that for which it is issued without written permission from the John D Lynch Partnership

The General Contractor is to check all dimensions on site and report discrepancies to the architect

All details shown on this drawing including foundations are based upon typical site conditions related to the area. No responsibility can be accepted for abnormal conditions which may be discovered during construction unless reported to the Architects so that design amendments may be considered. Site soil surveys are recommended in respect of foundations to establish specific site conditions before foundation work is undertaken

revision	date
1 Access road repositioned	8·7·94

SOUTH HOLLAND D.C.
PLAN DEPT.
11 JUL 1994
REF 0661/94

SUPERSEDED

JOHN D LYNCH
partnership
CHARTERED ARCHITECTS

project drawing

Proposed New Development
for Mr & Mrs Whitelam.

scale	*date*	*drawn*
1 200	23 6 94	NRH
project no		*drawing no.*
1285		AK/2

revisions

1

This drawing is copyright and may not be altered, traced, photographed or used for any purpose other than that for which it is issued without written permission from the John D Lynch Partnership

The General Contractor is to check all dimensions on site and report discrepancies to the architect

All details shown on this drawing including foundations are based upon typical site conditions related to the area. No responsibility can be accepted for abnormal conditions which may be discovered during construction unless reported to the Architects so that design amendments may be considered. Site soil surveys are recommended in respect of foundations to establish specific site conditions before foundation work is undertaken

revision *date*

N

Close boarded wooden fence

Area of small bushes

Area of small plum trees

Maximum area of site available for development

Privet hedge

Garden shed

PROPOSED NEW ACCESS

4.5m

4.5m RAD

Post and wire fence

14700

6920

10900

9000

Boundary line of orchard

C to twin 675 mm diameter concrete surface water sewers

3 Metre building exclusion line

Post and wire fence

Approximate position of sewers according to AnA records

THE CHASE

Route of public right of way

Privet hedge

Small wooden bridge

SITE PLAN 1:200

LONG SUTTON

Drain

Recreation Ground

Club

Car Park

Recreation Ground

BLOCK PLAN 1:1250

JOHN D LYNCH
partnership
CHARTERED ARCHITECTS

project drawing
Proposed New Development
for Mr & Mrs Whitelum

scale	*date*	*drawn*
1:200	11.96	HRH
project no		*drawing no*
1285		AK13

revisions