

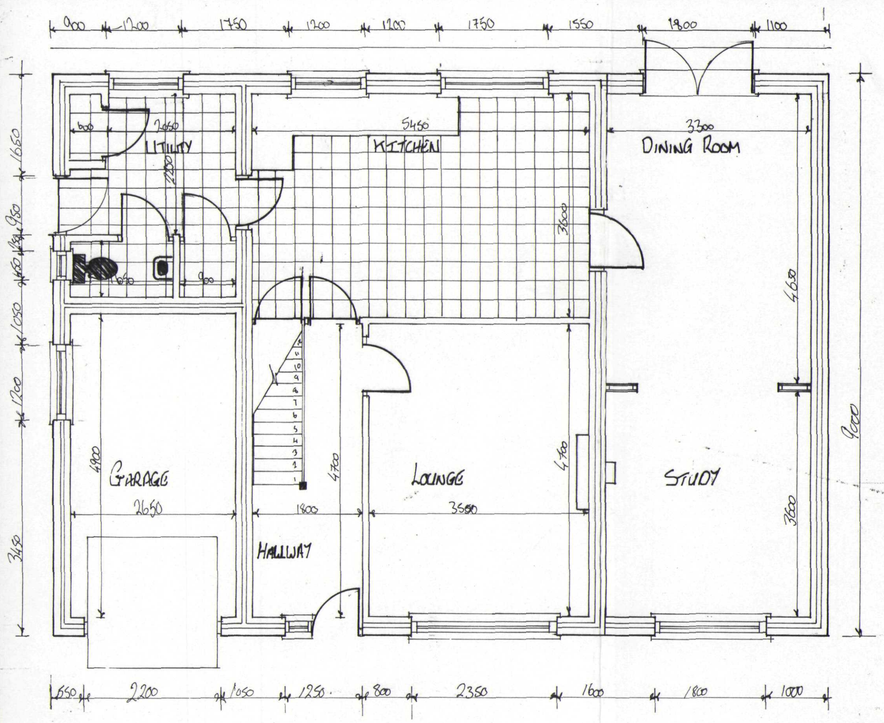


EXISTING GROUND FLOOR PLAN

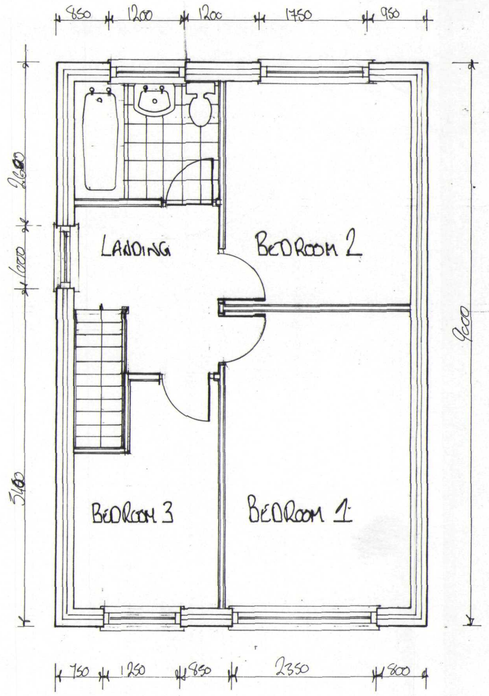



EXISTING 1st FLOOR PLAN

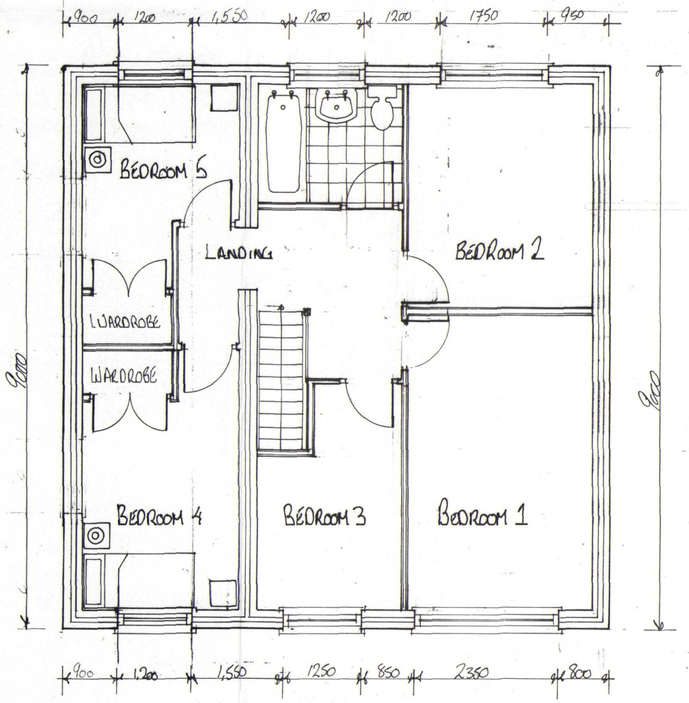

PROPOSED 1st FLOOR PLAN

LOCATION PLAN 77 WOODLANDS

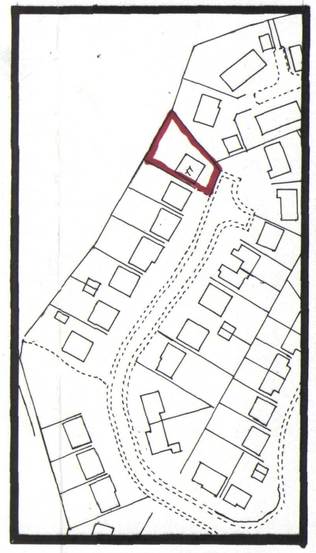

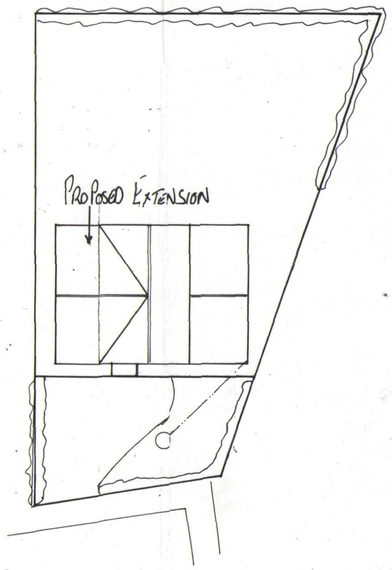

SITE PLAN. N° 77 WOODLANDS

DRAWING N°	L1007/JS/LS
CLIENT :	MR J SULLIVAN
SITE :	77 WOODLANDS LONG SUTTON LINCOLNSHIRE PE12 9LZ
PROJECT :	1st FLOOR EXTENSION
NOTES	

DETERMINED PLAN

SHDC
Planning & Development
2 0. MAY 2004
Ref: 0672/04

DRAWN BY	Matthew Daniels
26th MARCH 2004	SCALE 1:50/1:100/1:1250
AREA COVERED :	FLOOR PLANS / BLOCK PLAN / LOCATION
REVS	

MG DANIELS ARCHITECTURAL SERVICES
7A ROBIN HOOD WALK
BOSTON
LINCOLNSHIRE
PE21 9EX
TELEPHONE : MOBILE : 07796 858 546
E MAIL : MGDaniels1@hotmail.com