


Existing Front Elevation




Existing Rear Elevation

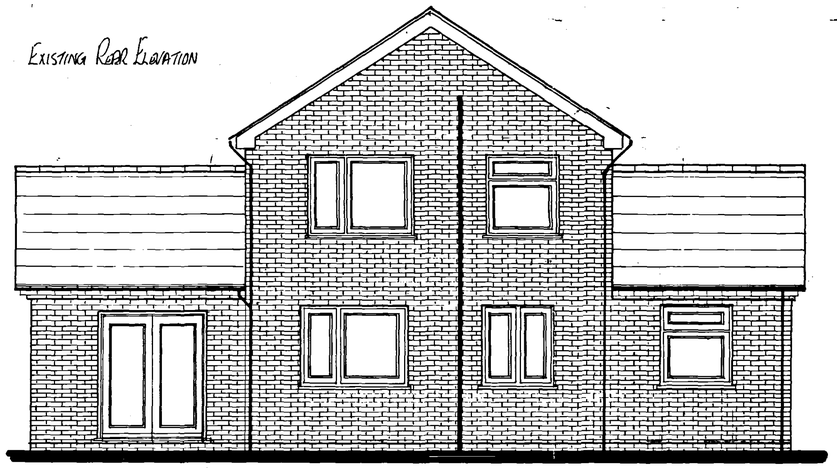


Proposed Front Elevation




Proposed Rear Elevation

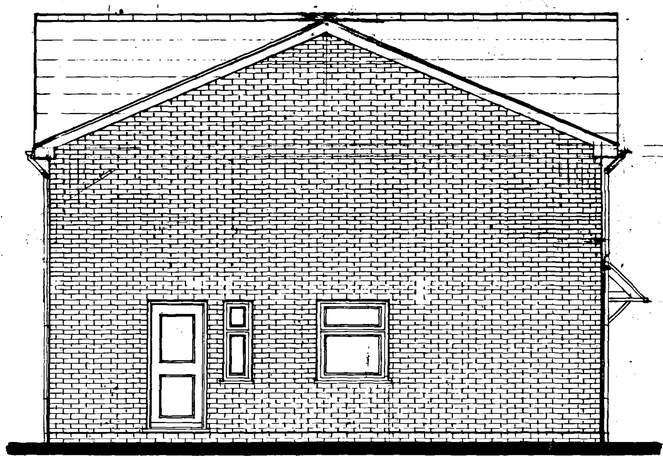

Proposed Side Elevation

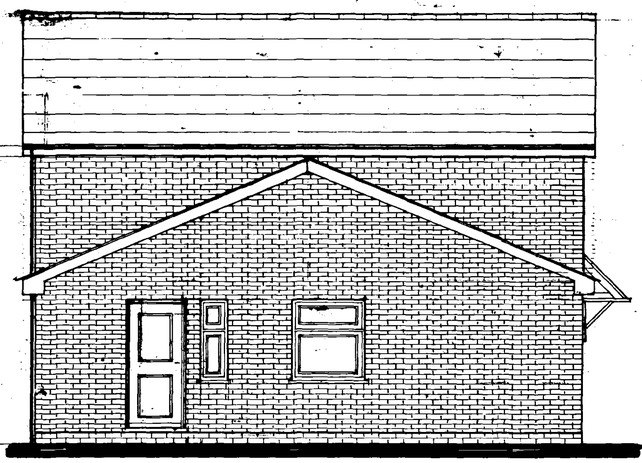

Existing Side Elevation

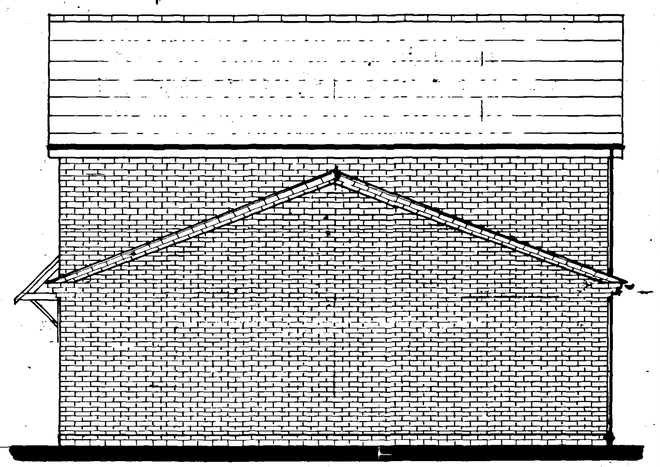

Existing Side Elevation

Drawing N° 1406S/IS/LS

Client : Mr J. Sullivan

Site : 77 Woodlands
Long Sutton
Lincolnshire
PE12 9LZ

Project : 1st Floor Extension

Notes

DETERMINED PLAN

SHDC
Planning & Development
20 MAY 2004
Ref: 06/2194

Drawn By : Matthew Daniels

26th March 2004

Scale : 1:50

Plan Contained : Proposed Existing Elevations

Rev. | By

MG Daniels Architectural Services
74 Robin Hoods Walk
Boston
Lincolnshire
PE21 9EX
Telephone: Mobile 07796 858 546
E Mail MGDaniels1@hotmail.com