

Note: Do not scale. Only use figured dimensions.
All discrepancies to be notified to this office.

Rev	Revisions	Dr.	Chkd.	Date

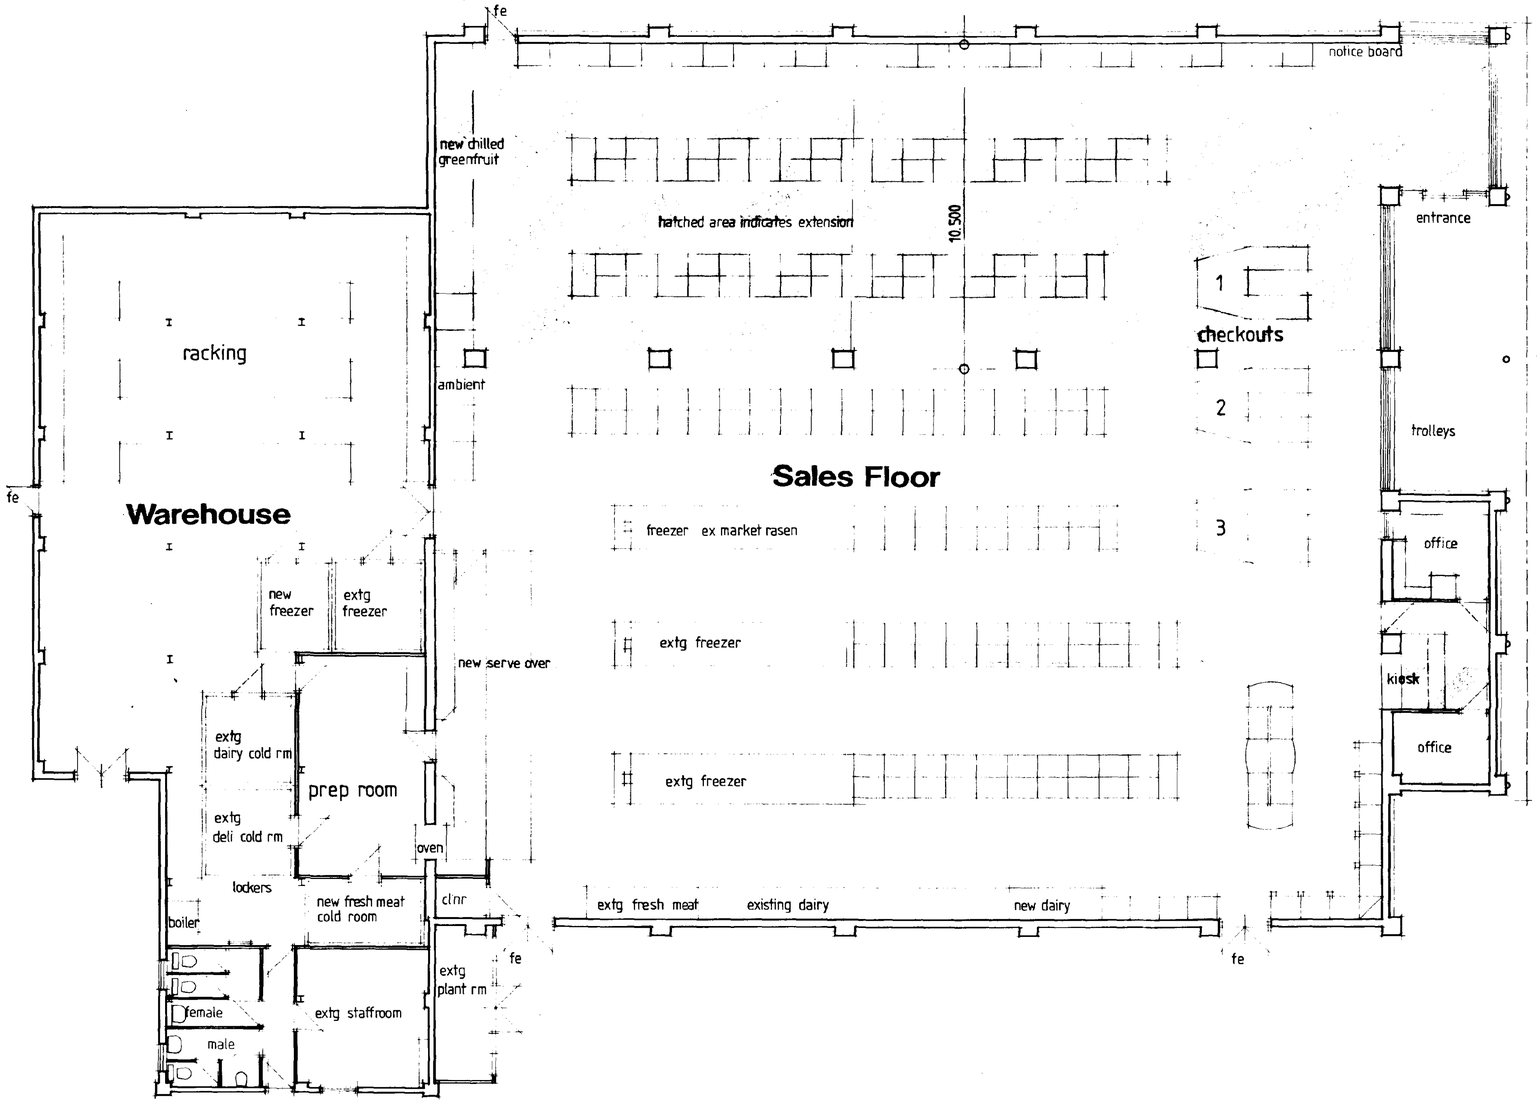

Ground Floor Layout Plan

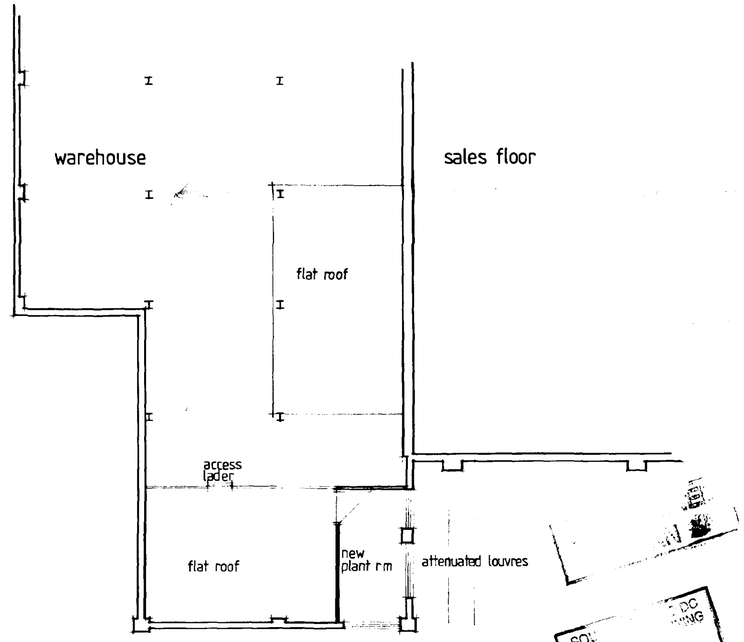

First Floor Layout Plan

SOL HOU
22 APR 1996
Ref: 0580/96


PROPOSED EXTENSION TO CO-OP STORE, LONG SUTTON, LINCS.
for LINCOLN CO-OPERATIVE SOCIETY

CAD Eastgate Planning
ARCHITECTS • TOWN PLANNING CONSULTANTS
102 & 104 Newland • Lincoln • LN1 1YA
Telephone (01522) 513800 (6 lines) • Fax (01522) 512492

FLOOR PLANS SCHEME 2			DRAWING
1:100 SCALE	APRIL 1996 DATE	APR Dr.	Chkd.
2490 L/95/3			DRAWING No.

Note: Do not scale. Only use figured dimensions.
All discrepancies to be notified to the office

Rev	Revisions	By	Chkd	Date

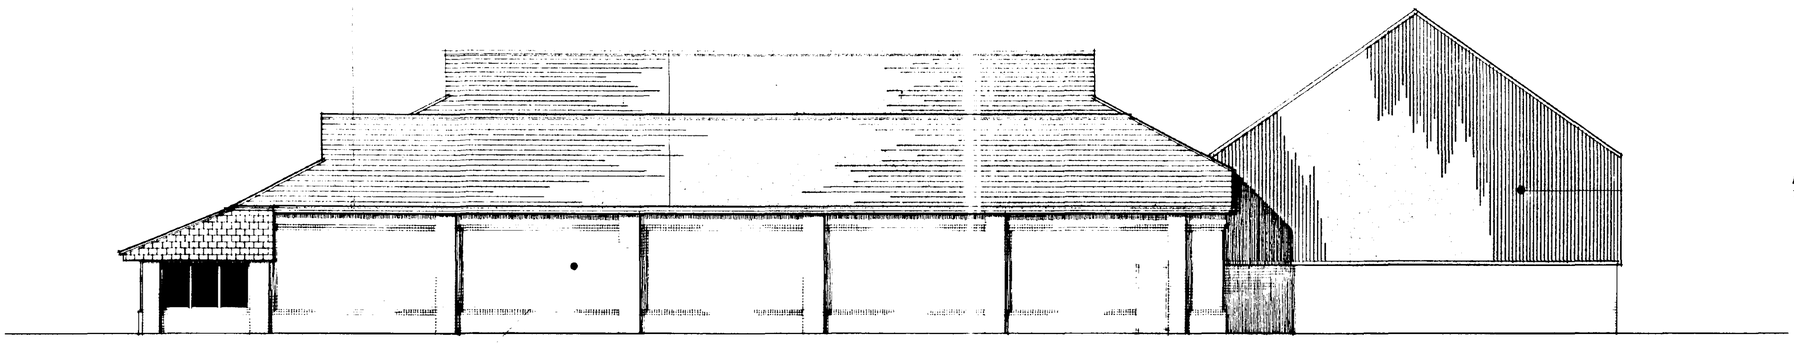


EXTG GABLE END TO BUILDING TO BE CLAD.

Side Elevation

NEW BUILDING:-
ROOFS TO MATCH EXTG SLATES.
WALLS RED FACING BRICKWORK AND DETAILS. TO MATCH EXTG.

DOORS AND WINDOW FRAMES TO BE ALUMINIUM VERANDA GREEN FINISH.

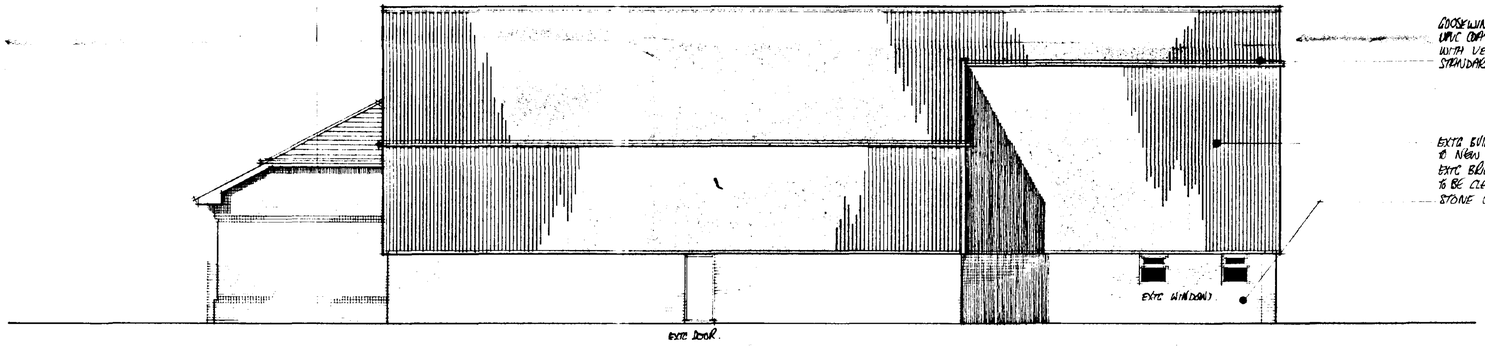

Rear Elevation

DEFERRED

PROPOSED EXTENSION TO CO-OP STORE, LONG SUTTON, LINCS.
for LINCOLN CO-OPERATIVE SOCIETY

ARCHITECTS • TOWN PLANNING CONSULTANTS
102 & 104 Newland • Lincoln • LN1 1YA
Telephone (01522) 513800 (6 lines) • Fax (01522) 512499

Copyright Reserved


SCHEME 2 ELEVATIONS — DRAWING

1 : 100	APRIL 1996	Dr.	Chkd.
SCALE	DATE		

2490 L/95/4 — DRAWING No.

Note: Do not scale. Only use figured dimensions.
All discrepancies to be notified to this office.

Rev	Revisions	Dr.	Chkd	Date
A	: SITE BOUNDARY BOLLARDS ADDED	SJB	JH	5/9/96.

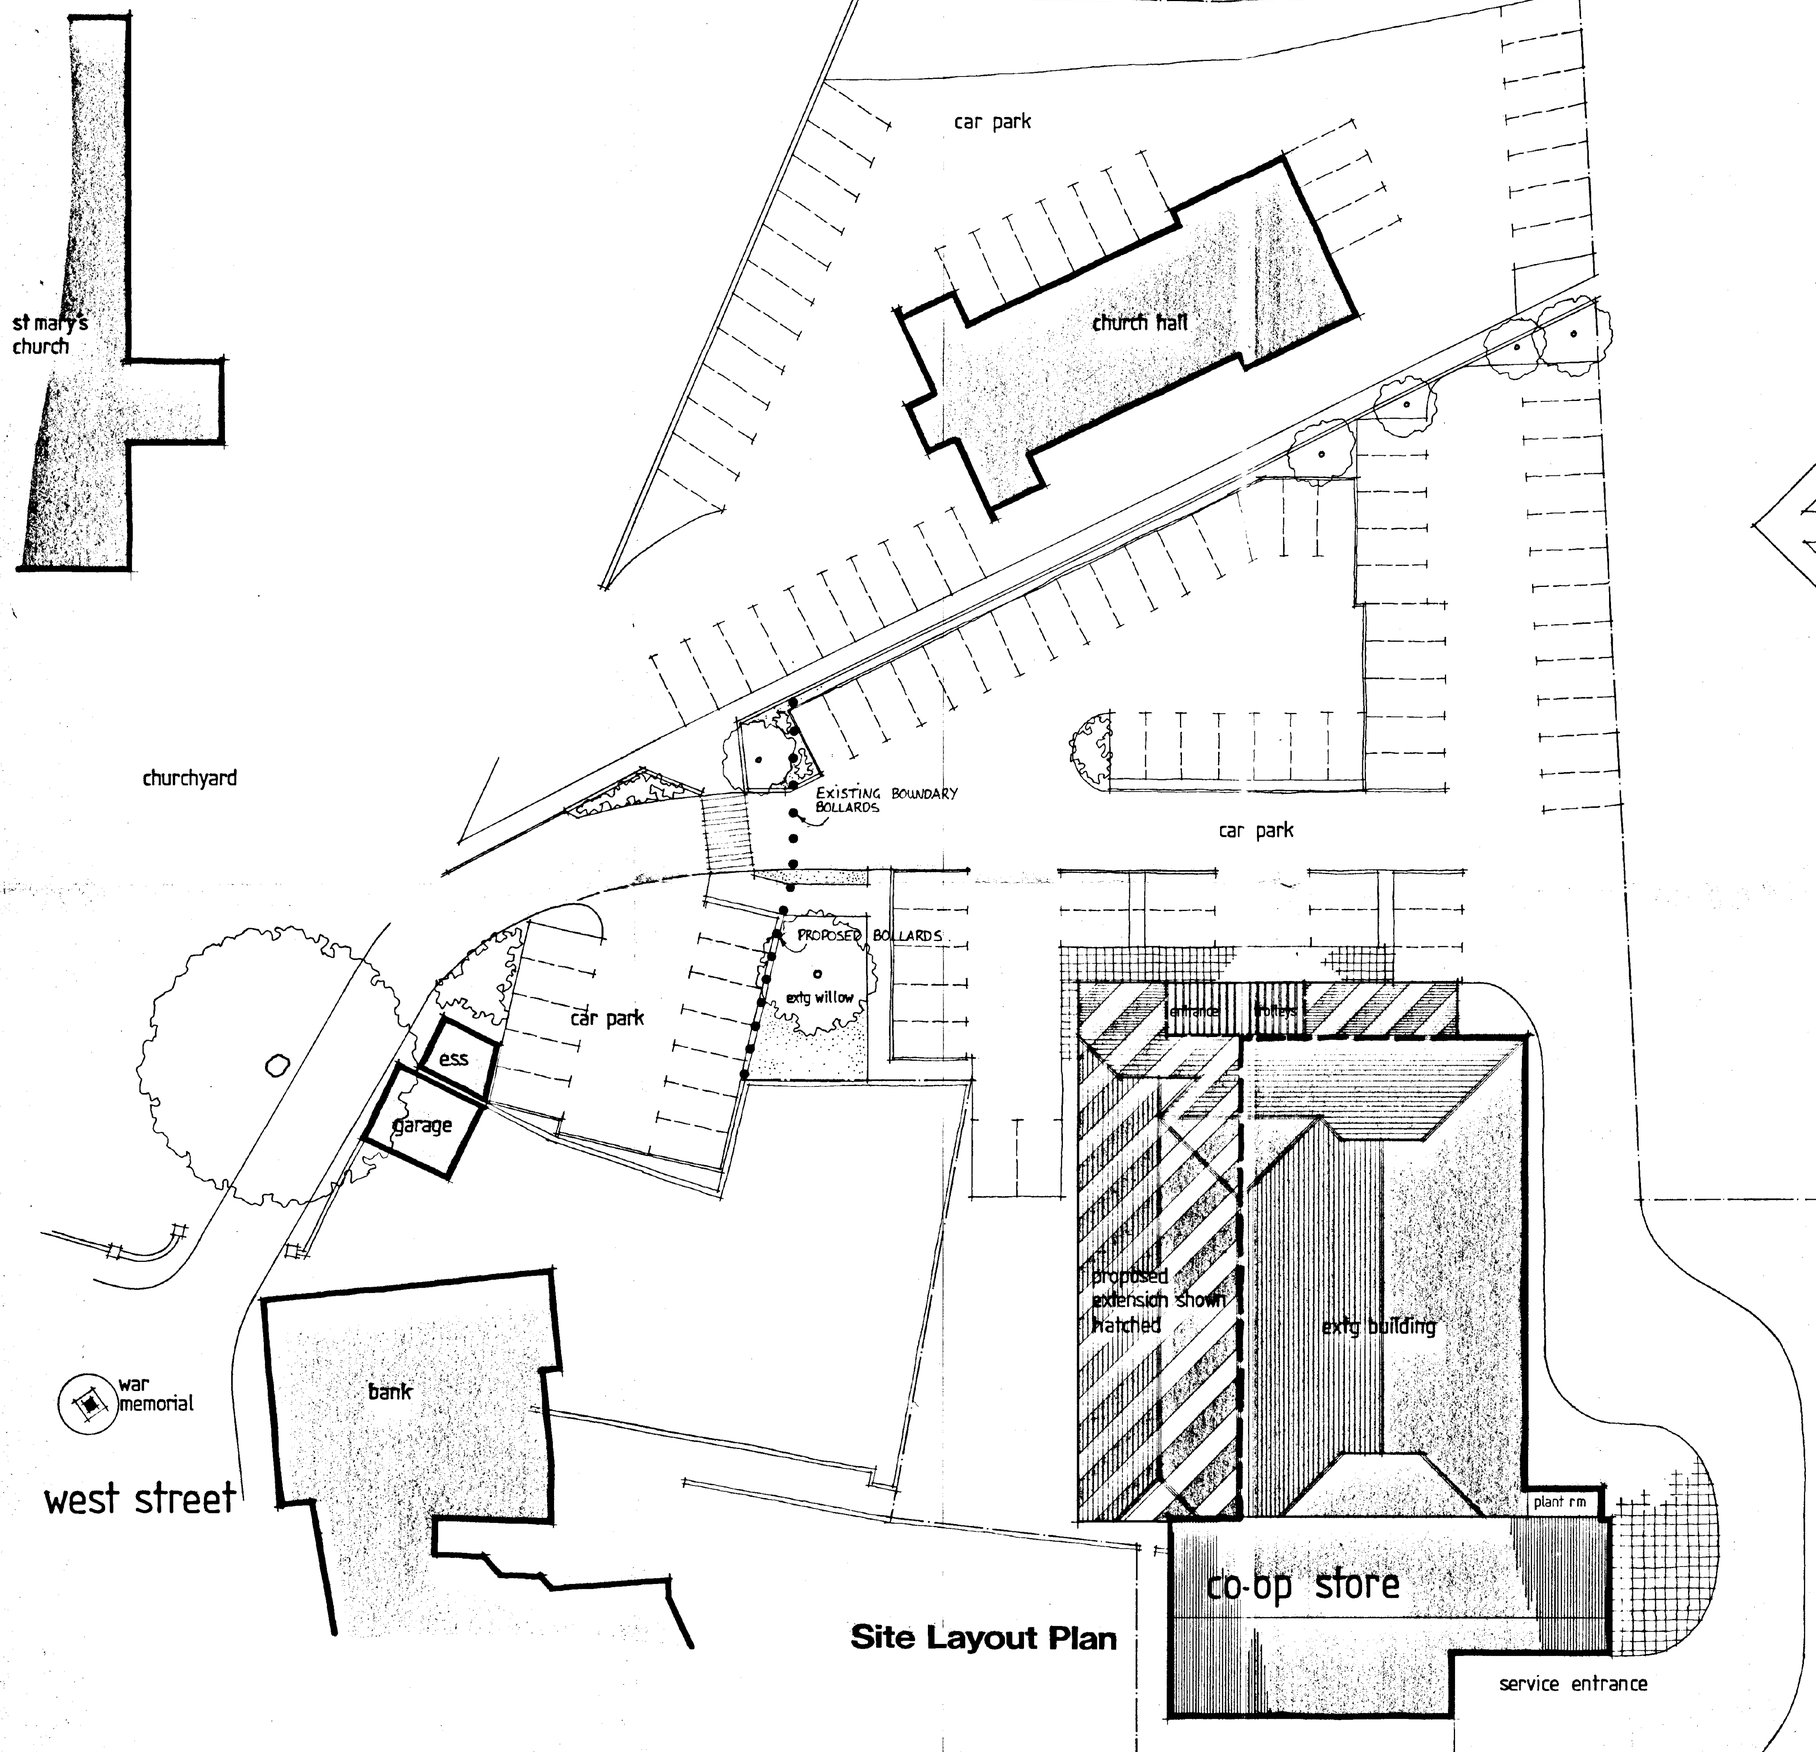

Site Layout Plan

NORTH

SOUTH KESTEVEN DISTRICT COUNCIL
HOUSING & PLANNING
09 SEP 1996
Ref. 680/96

ADMIN
PLAN

AMENDED PLAN
Ref.

PROPOSED EXTENSION TO CO-OP STORE, LONG SUTTON, LINCS.
for LINCOLN CO-OPERATIVE SOCIETY

Gustan Allen
ARCHITECTS + TOWN PLANNING CONSULTANTS
102 & 104 Newland Lincoln LN1 1YA
Telephone (01522) 513800 (6 lines) Fax (01522) 512492

Copyright Reserved

SCHEME 2 SITE PLAN — DRAWING

SCALE	DATE	Dr.	Chkd.
1:200	APRIL 1996		

2490 L/95/5 A — DRAWING No.

Note: Do not scale. Only use figured dimensions.
All discrepancies to be notified to this office.

Rev	Revisions	Dr.	Chkd.	Date

st mary's church

churchyard

car park

church hall

NORTH

lm wall

car park

extg willow

car park

ess

garage

entrance

trolleys

proposed extension shown hatched

extg building

plant rm

co-op store

service entrance

war memorial

bank

west street

Site Layout Plan

SO. LINCS. HOUSING
22 JUL 1996
Ref: 0580/96


PROPOSED EXTENSION TO CO-OP STORE, LONG SUTTON, LINCS.
for LINCOLN CO-OPERATIVE SOCIETY

CAD Consultants
ARCHITECTS · TOWN PLANNING CONSULTANTS
102 & 104 Newland · Lincoln · LN1 1YA
Telephone (01522) 513800 (6 lines) · Fax (01522) 512492


SCHEME 2 SITE PLAN				DRAWING
1 : 200 SCALE	APRIL 1996 DATE	Dr.	Chkd.	
2490 L/95/5 DRAWING No.				

Note: Do not scale. Only use figured dimensions.
All discrepancies to be notified to this office.

Rev	Revisions	Dr	Chkd	Date
A	REVISED ENTRANCE ELEVATION to CLIENTS REQUIREMENTS SIDE ELEVATION SHOWN.	JP		APRIL 96

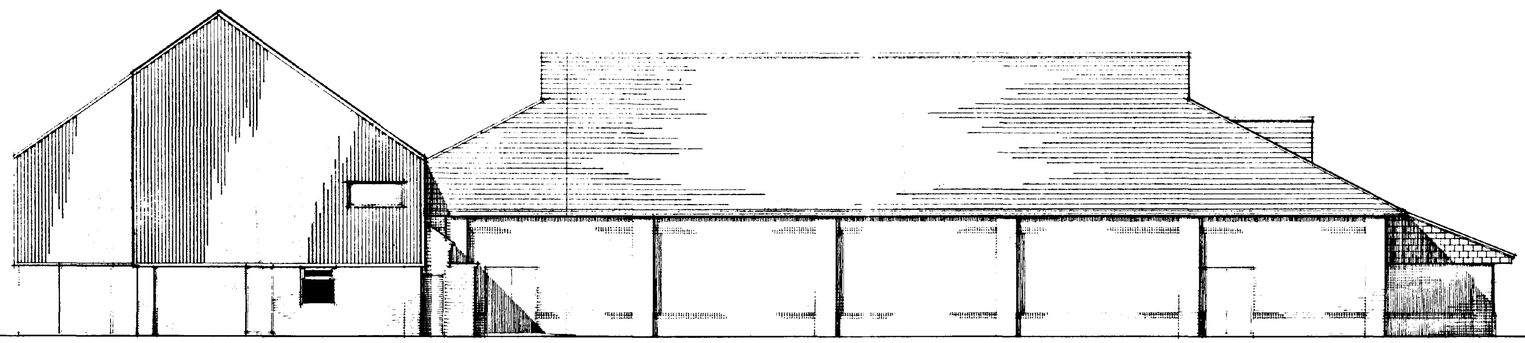

Side Elevation

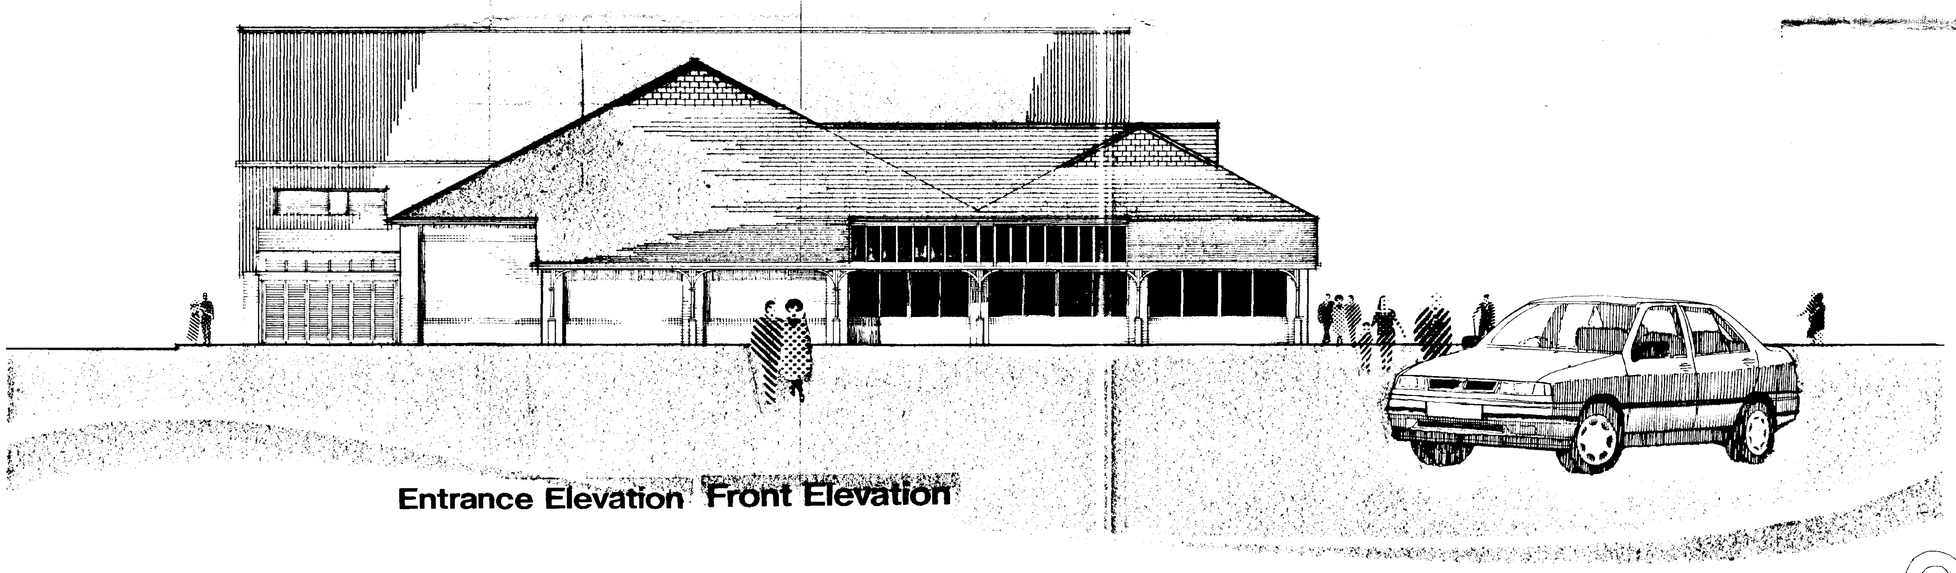


Entrance Elevation Front Elevation

Ref: 0490/96

PROPOSED EXTENSION TO CO-OP STORE, LONG SUTTON, LINCS.
for LINCOLN CO-OPERATIVE SOCIETY

CAD Eastern Area
ARCHITECTS • TOWN PLANNING CONSULTANTS
102 & 104 Newland • Lincoln • LN1 1YA
Telephone (01522) 513800 (6 lines) • Fax (01522) 512492
Copyright Reserved

ELEVATION			DRAWING
1 : 100 SCALE	JAN 1996 DATE	LPL Dr	Chkd
2490L/95/2A			DRAWING No.

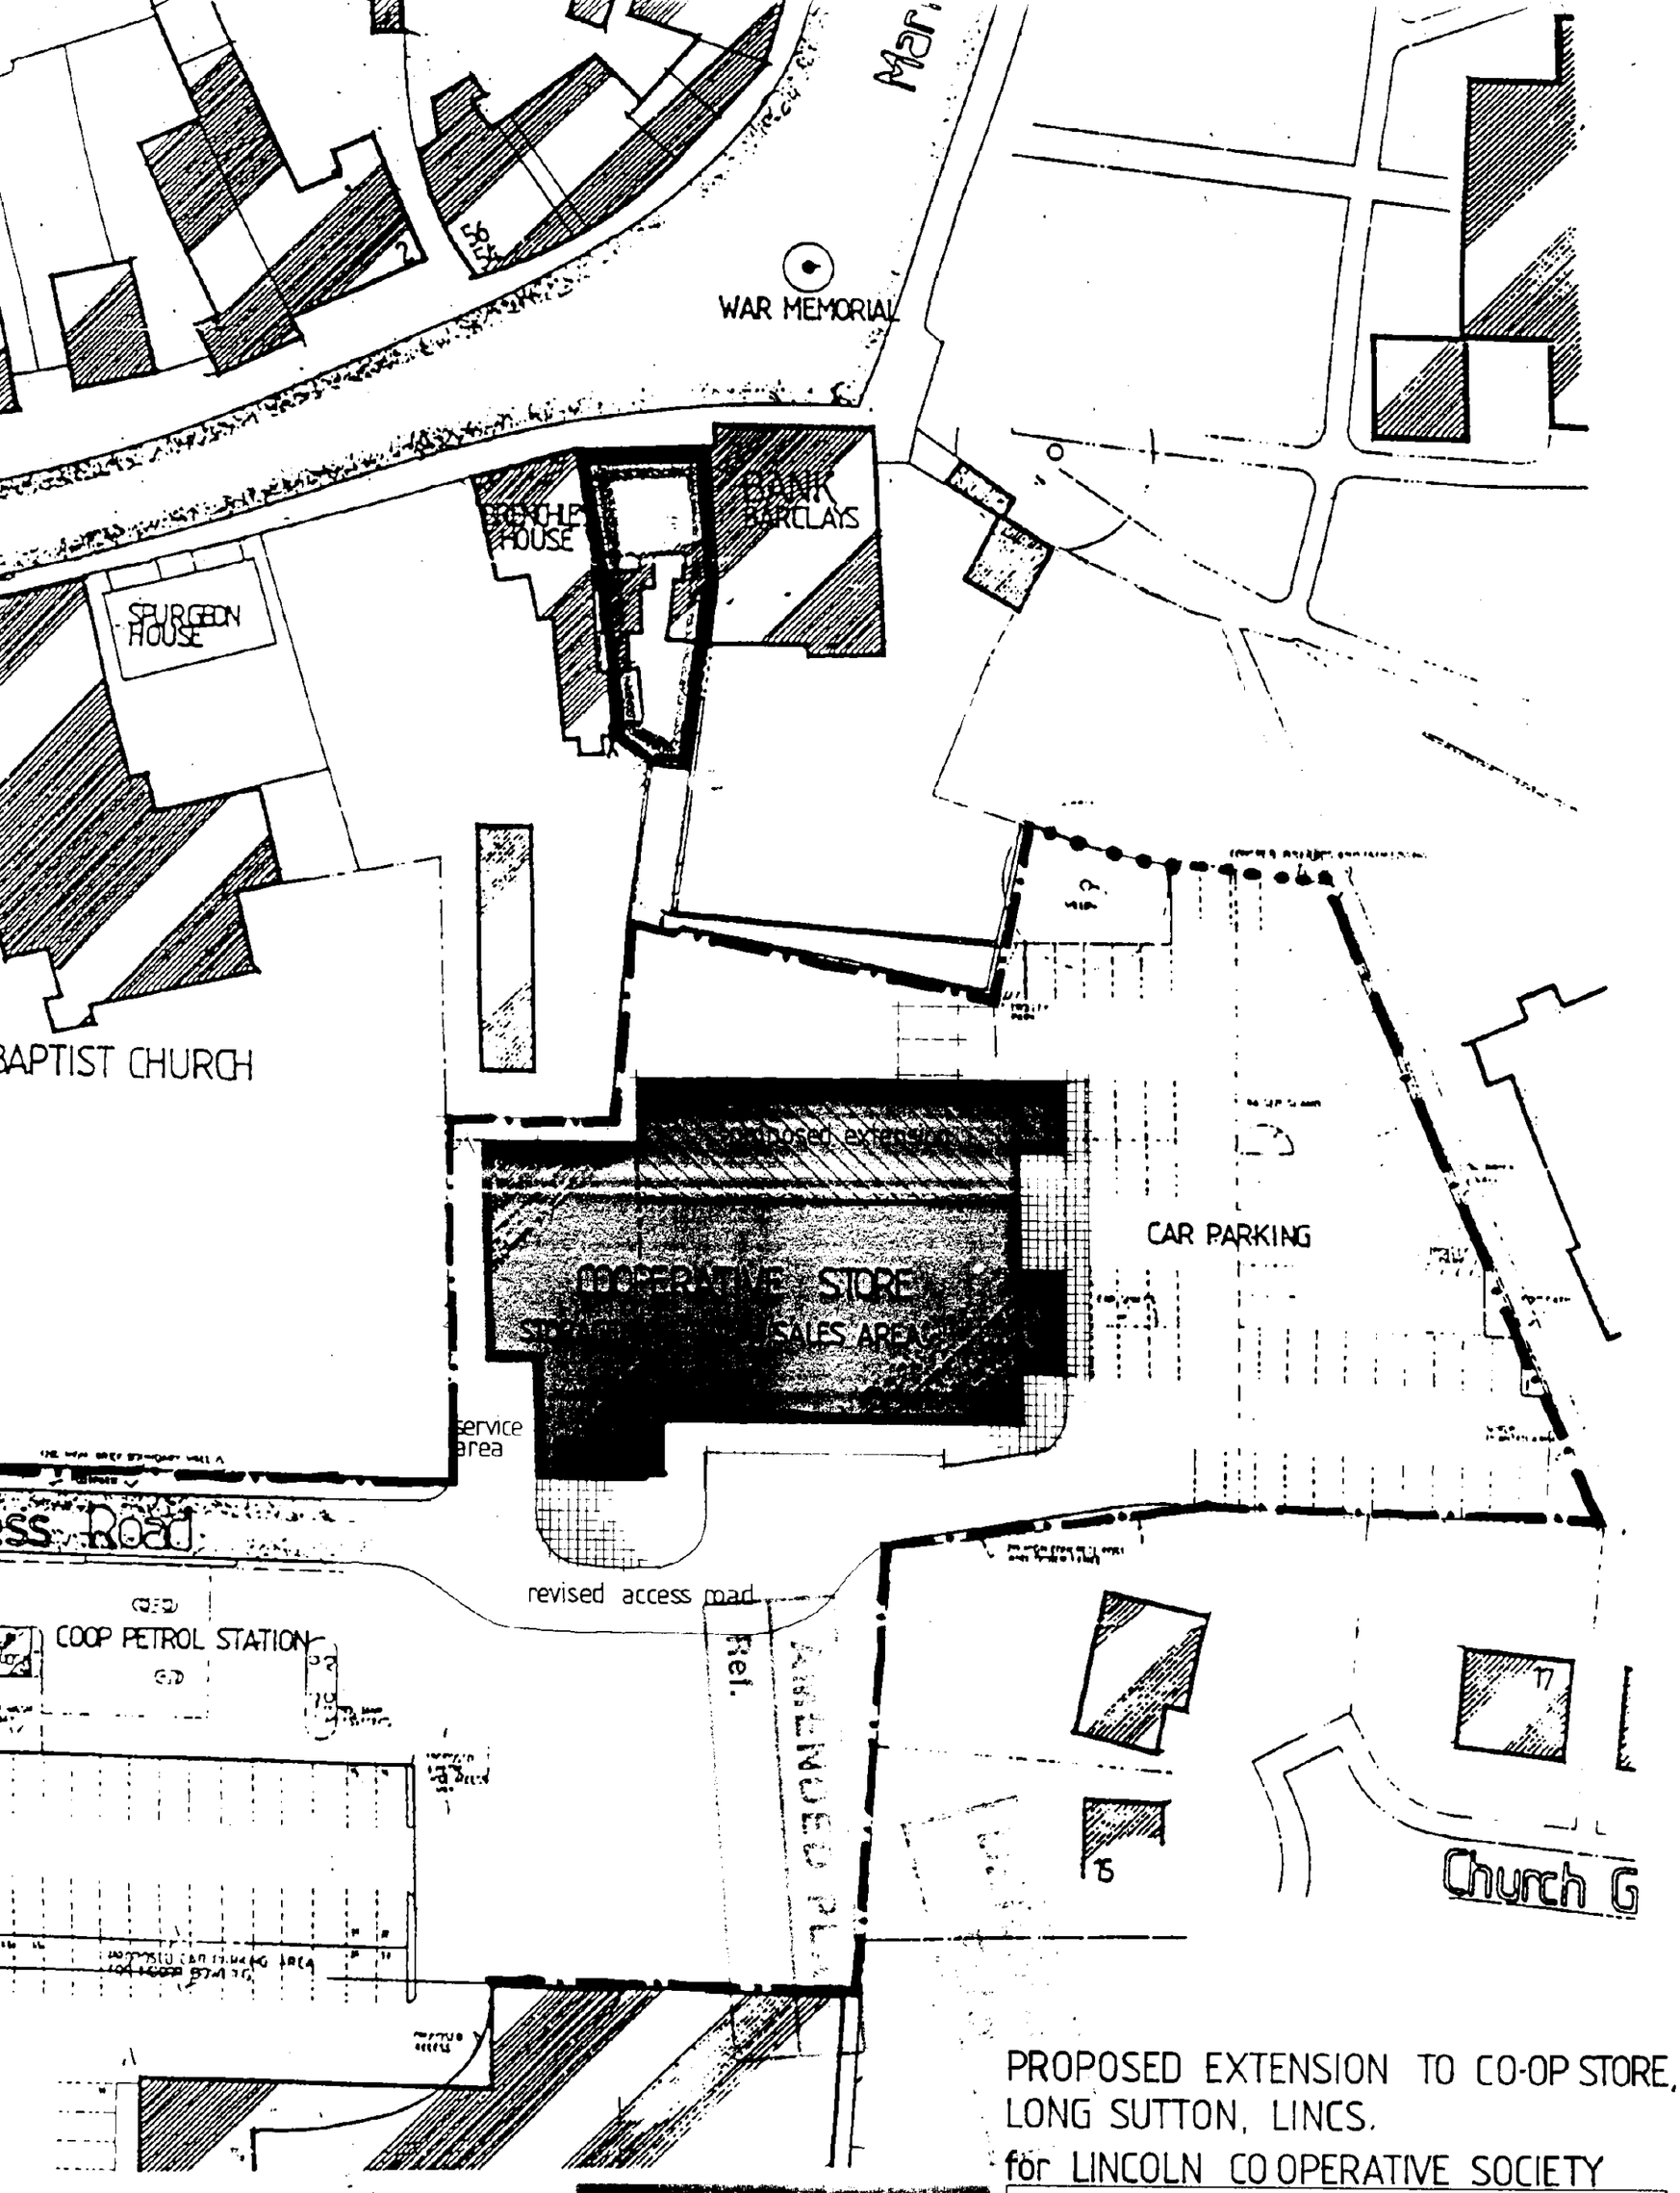

96/0889

Costell Associates
102 & 104 Newland • Lincoln • LN1 1XG
Telephone (01522) 513800 (6 lines) • Fax (01522) 512492

PROPOSED EXTENSION TO CO-OP STORE, LONG SUTTON, LINCS.
for LINCOLN CO OPERATIVE SOCIETY

SITE LOCATION LAYOUT		DRAWING
1 500 SCALE	APRIL 1996 DATE	Drawn by
2490 L · 95 · 6 B		

WAR MEMORIAL

BRANCHLEY HOUSE

BANK BARCLAYS

SPURGEON HOUSE

BAPTIST CHURCH

proposed extension

CAR PARKING

CO-OPERATIVE STORE

SALES AREA

service area

revised access road

COOP PETROL STATION

680/96

PROPOSED EXTENSION TO CO-OP STORE, LONG SUTTON, LINCS.

for LINCOLN CO OPERATIVE SOCIETY

Costell Allen

SITE LOCATION LAYOUT		DRAWING
1 500 SCALE	APRIL 1996 DATE	Drawn by
2490 L · 95 · 6a		