

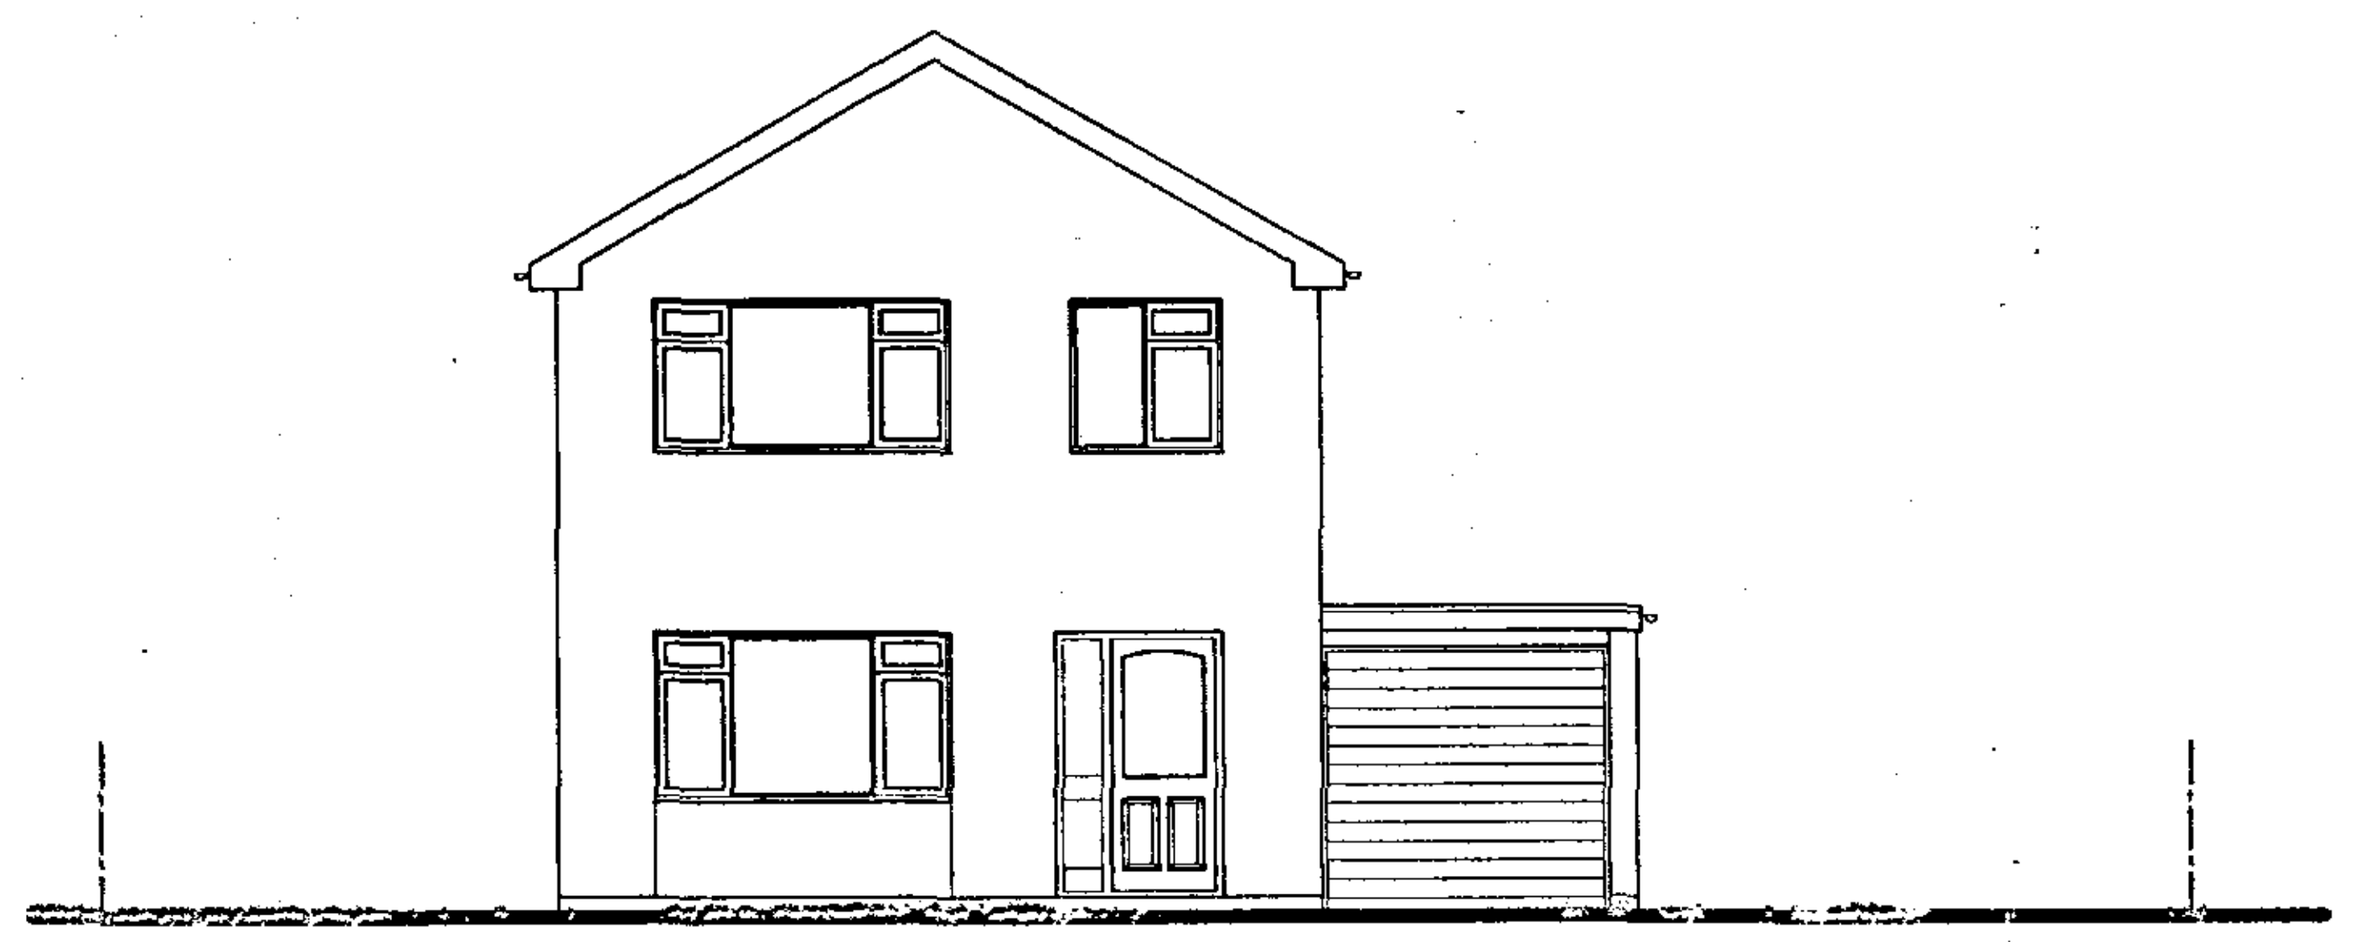



FRONT ELEVATION

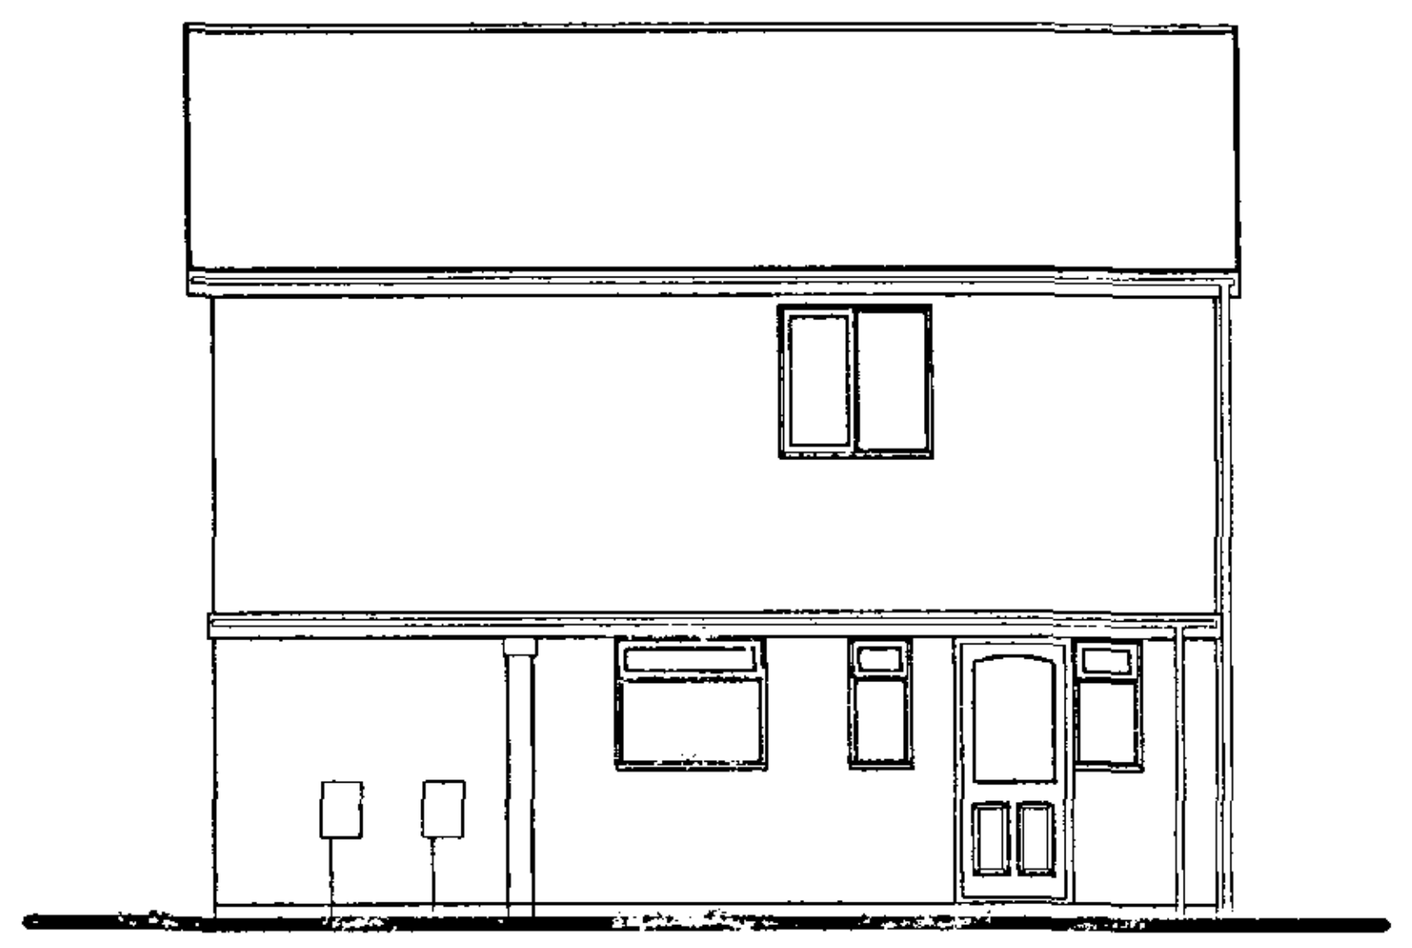


SIDE ELEVATION

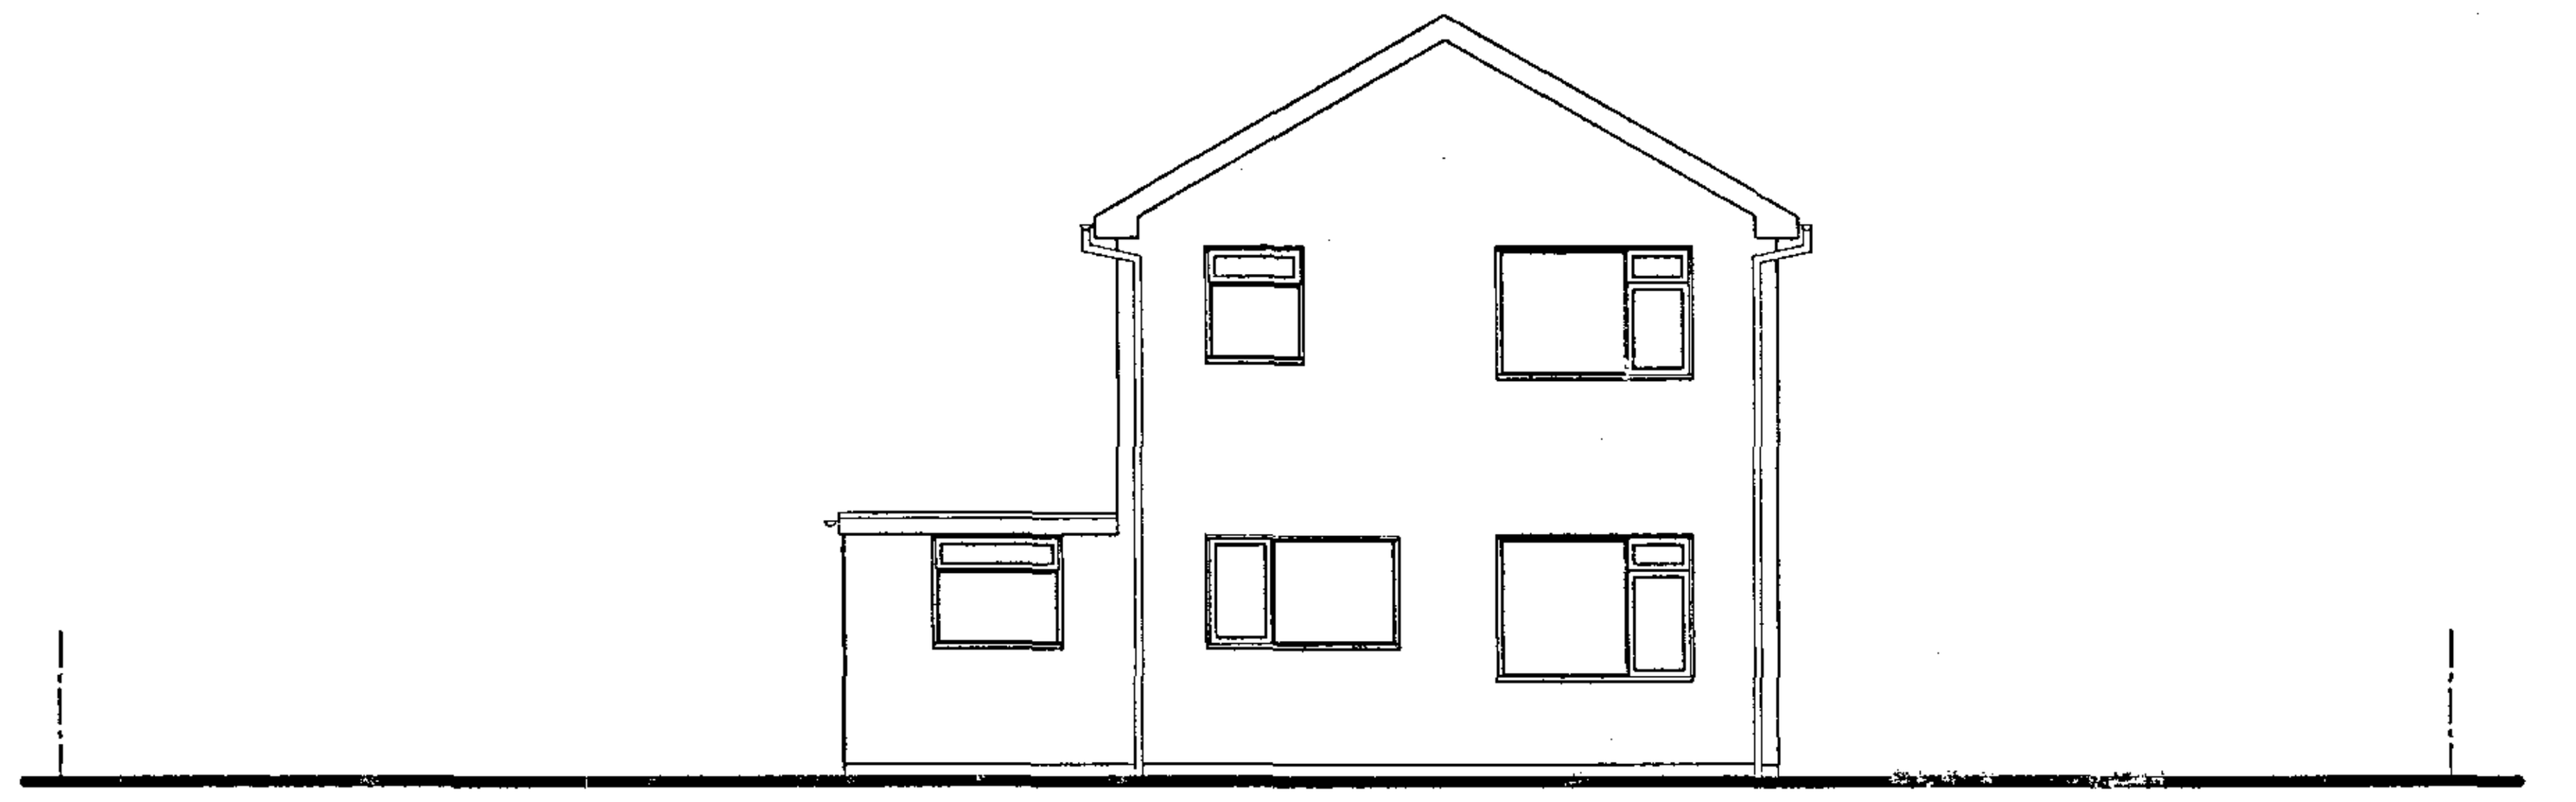


REAR ELEVATION

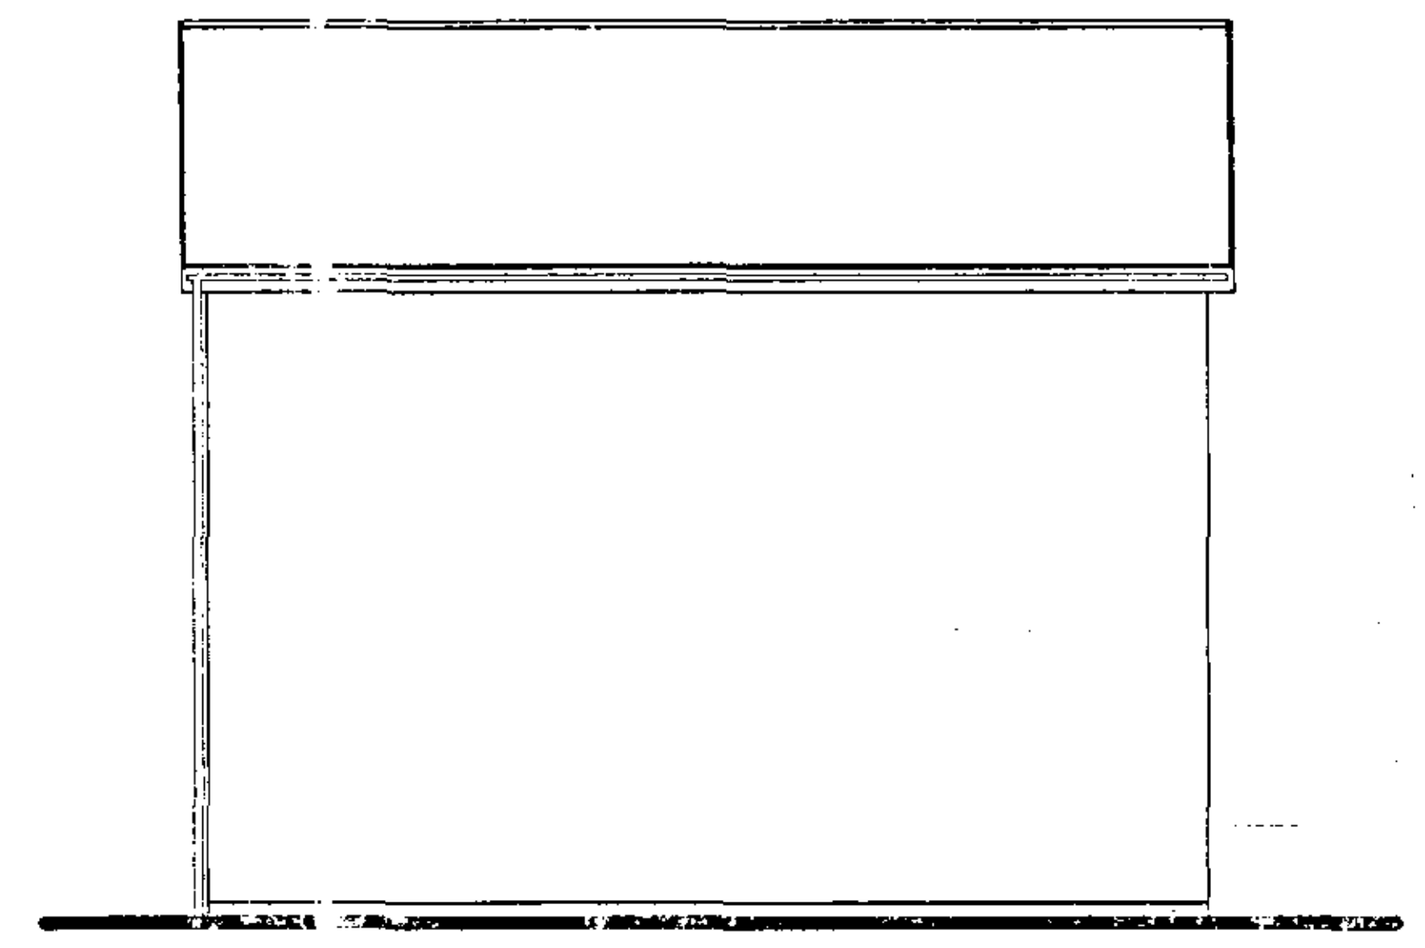


SIDE ELEVATION

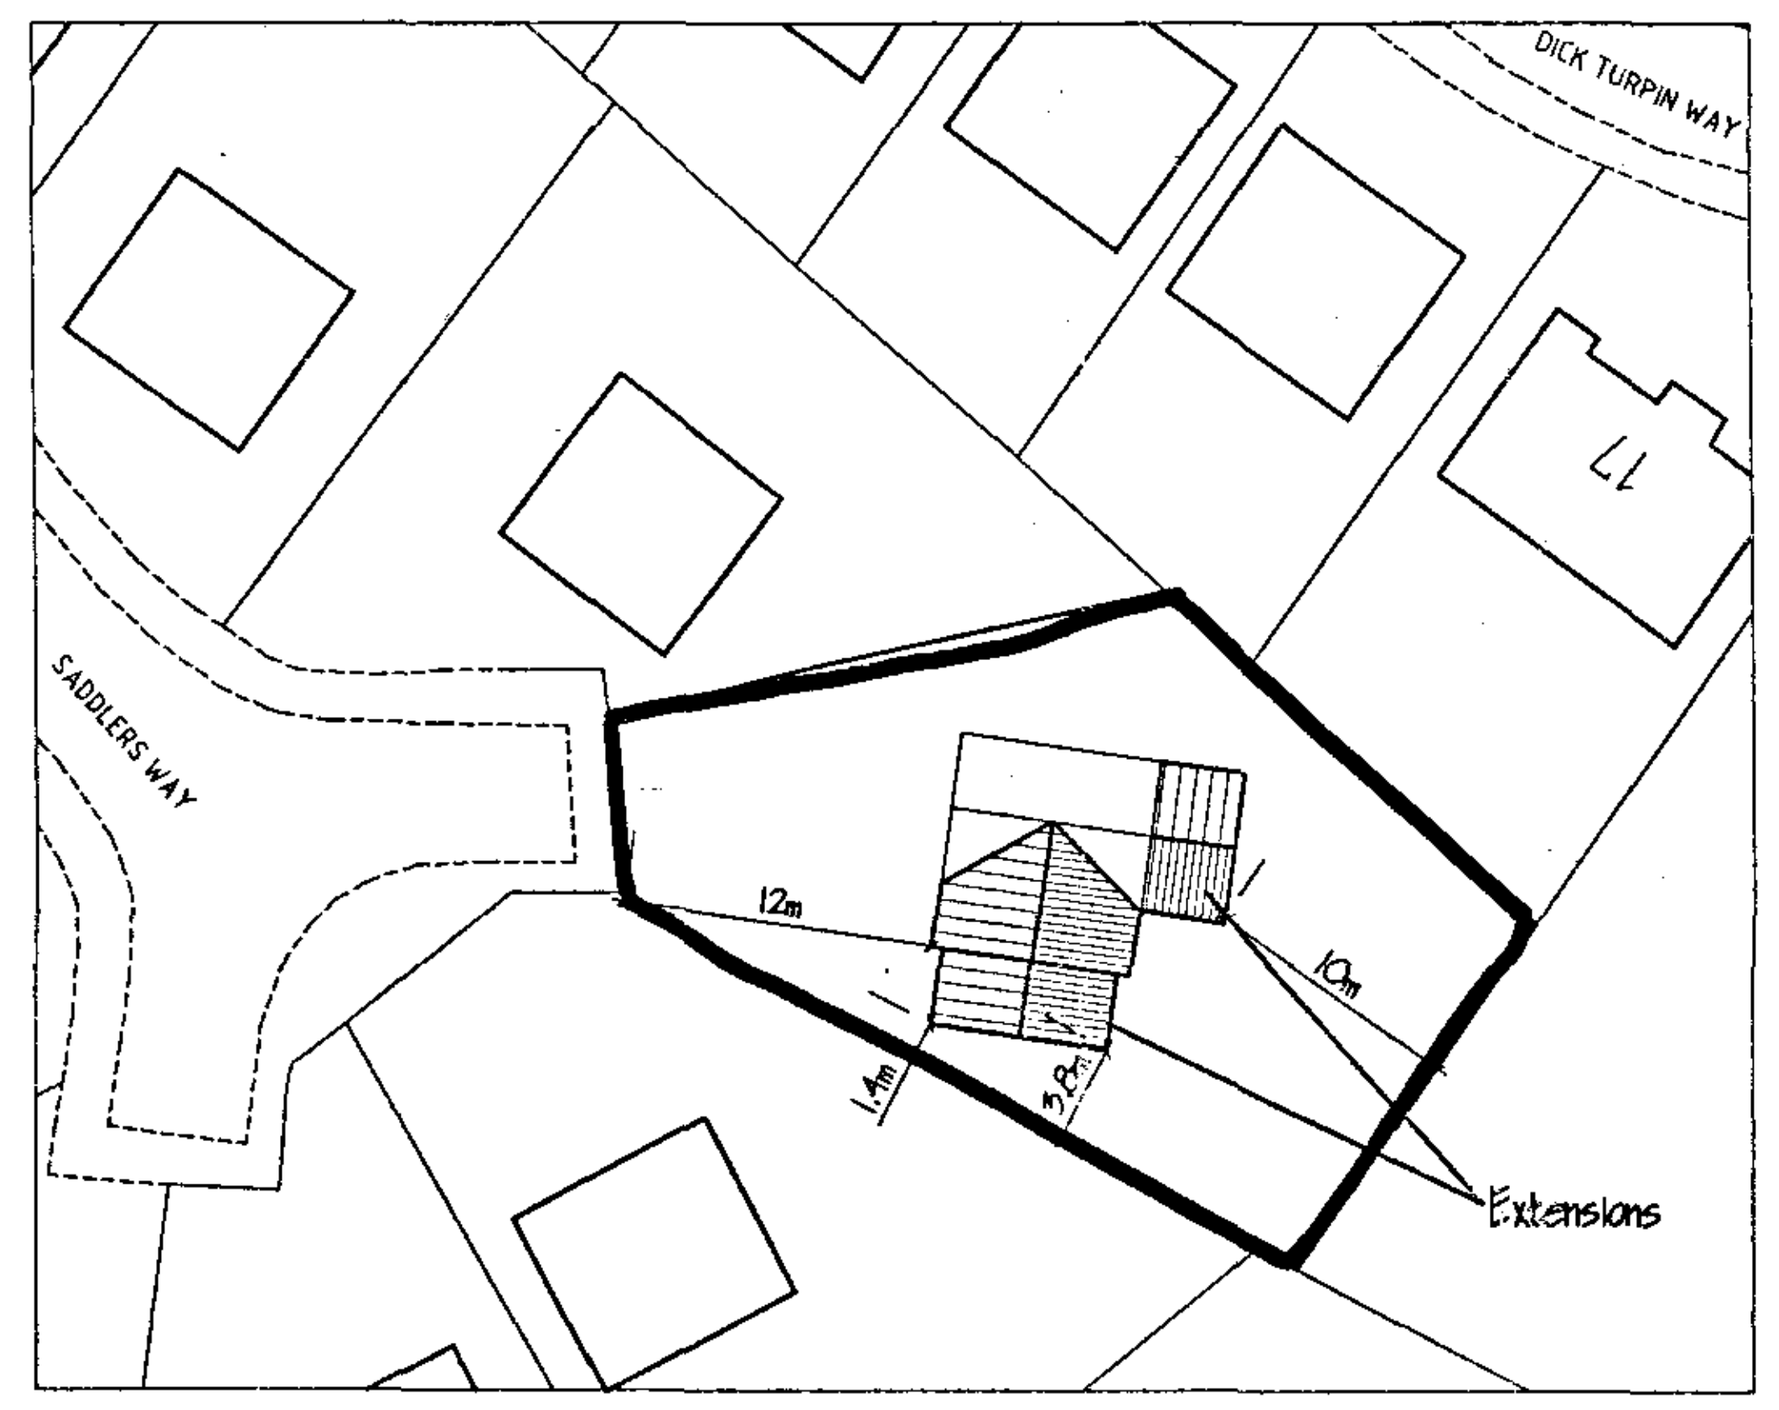


SITE PLAN
1/ 500

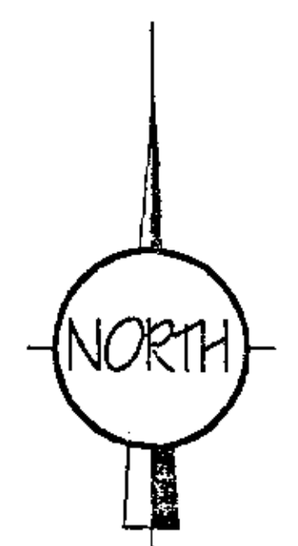


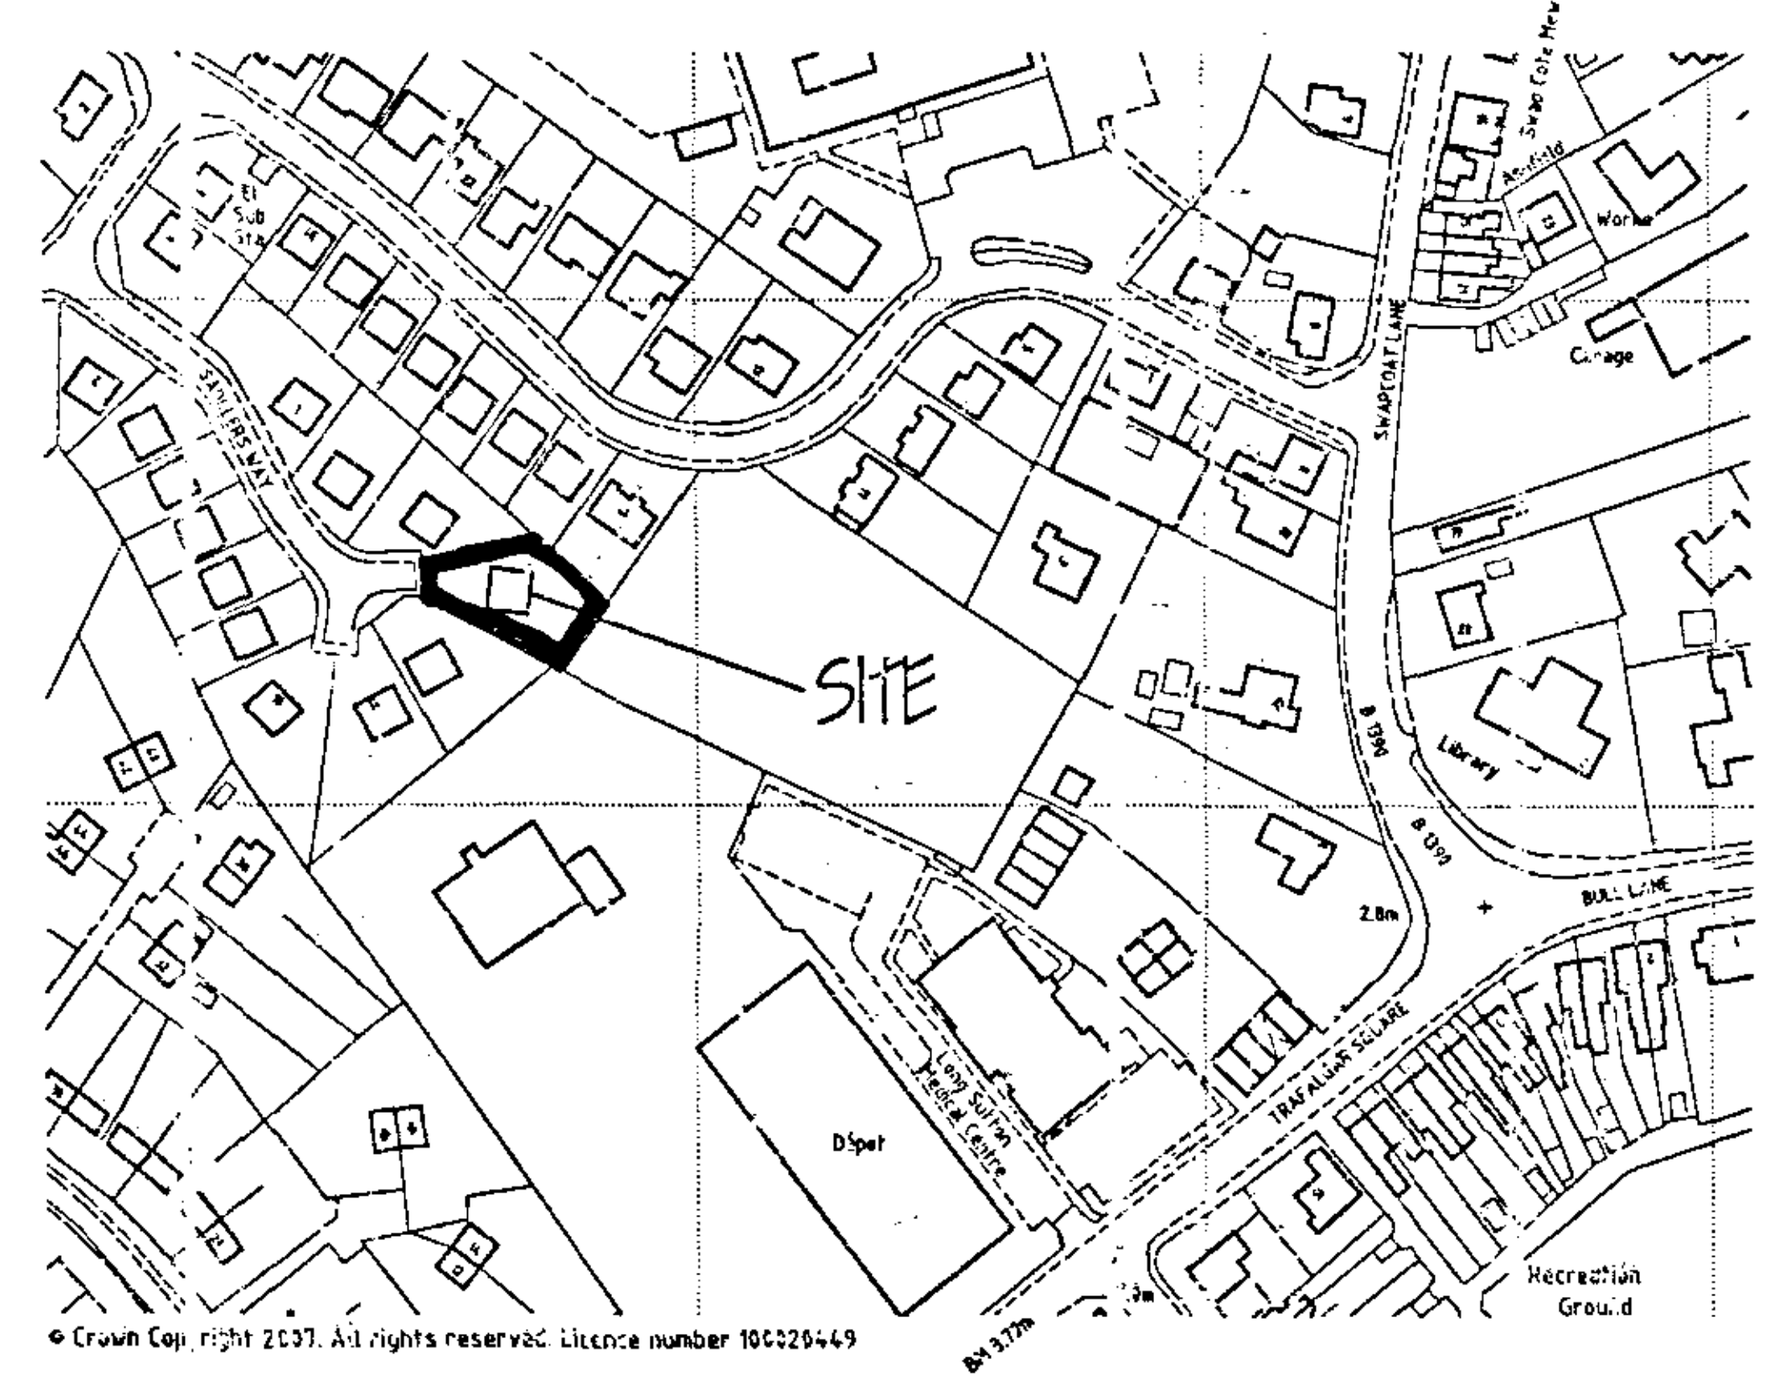

LOCATION PLAN
1/ 2500

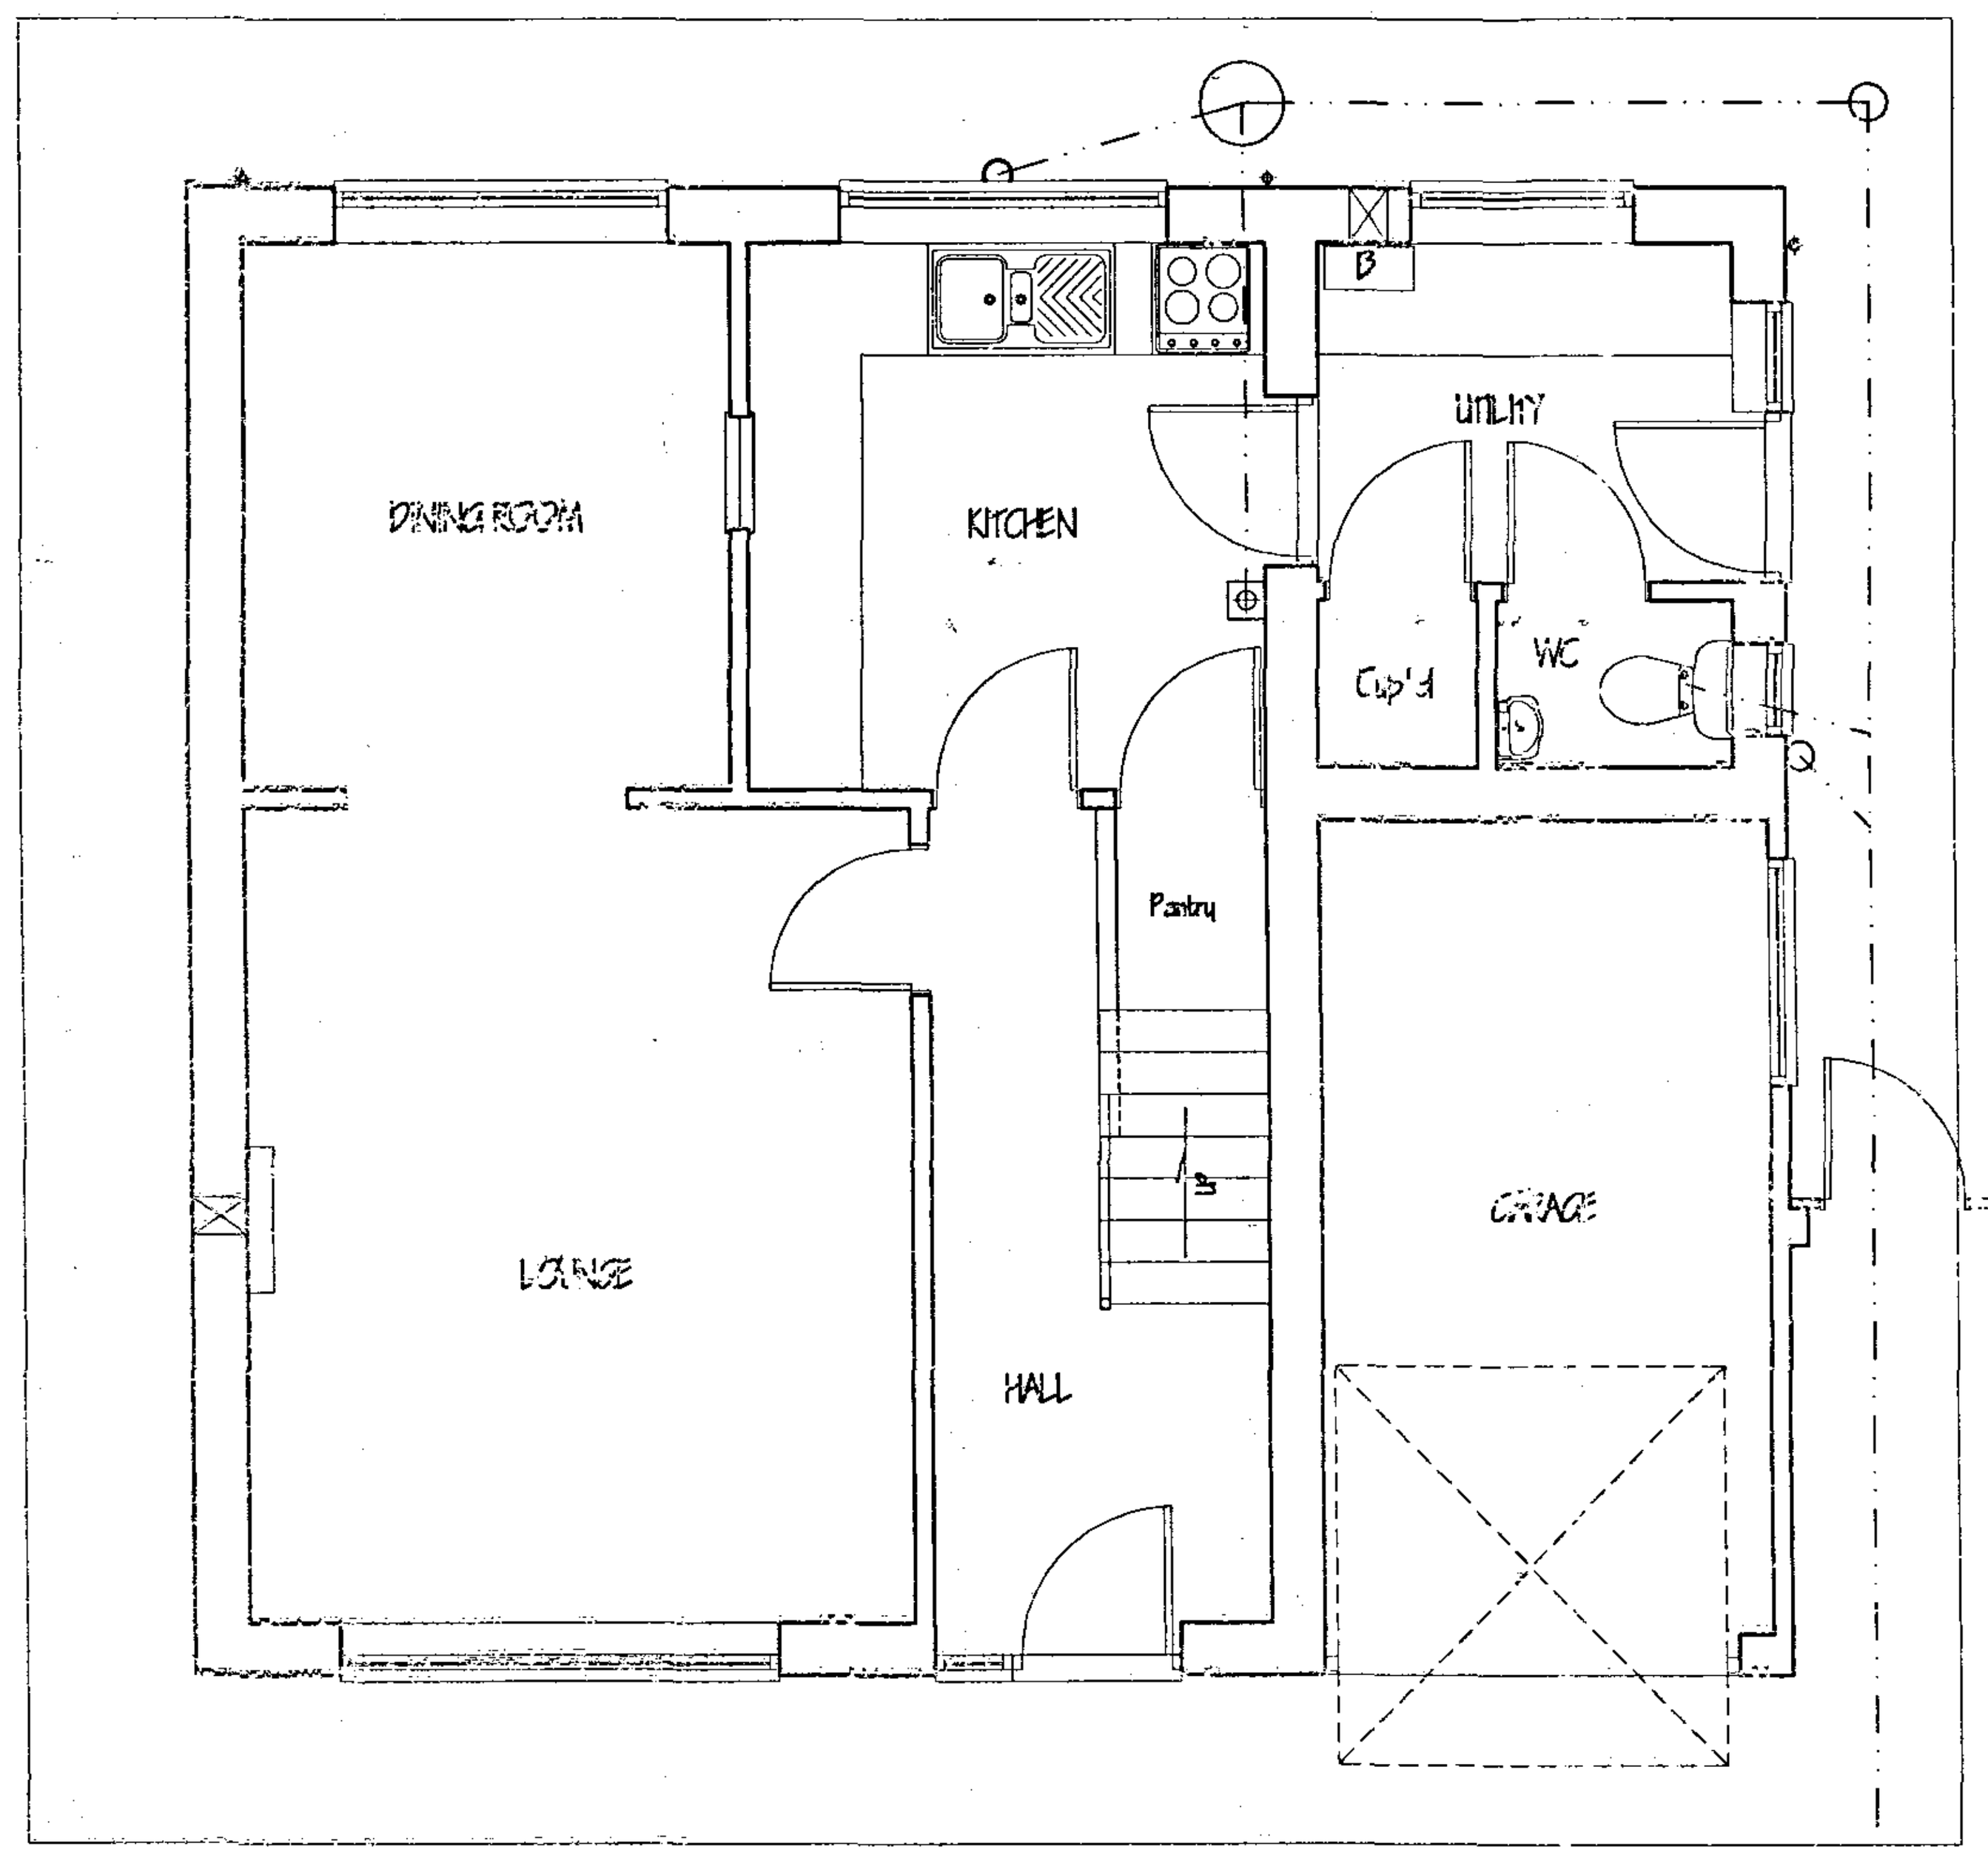

GROUND FLOOR PLAN

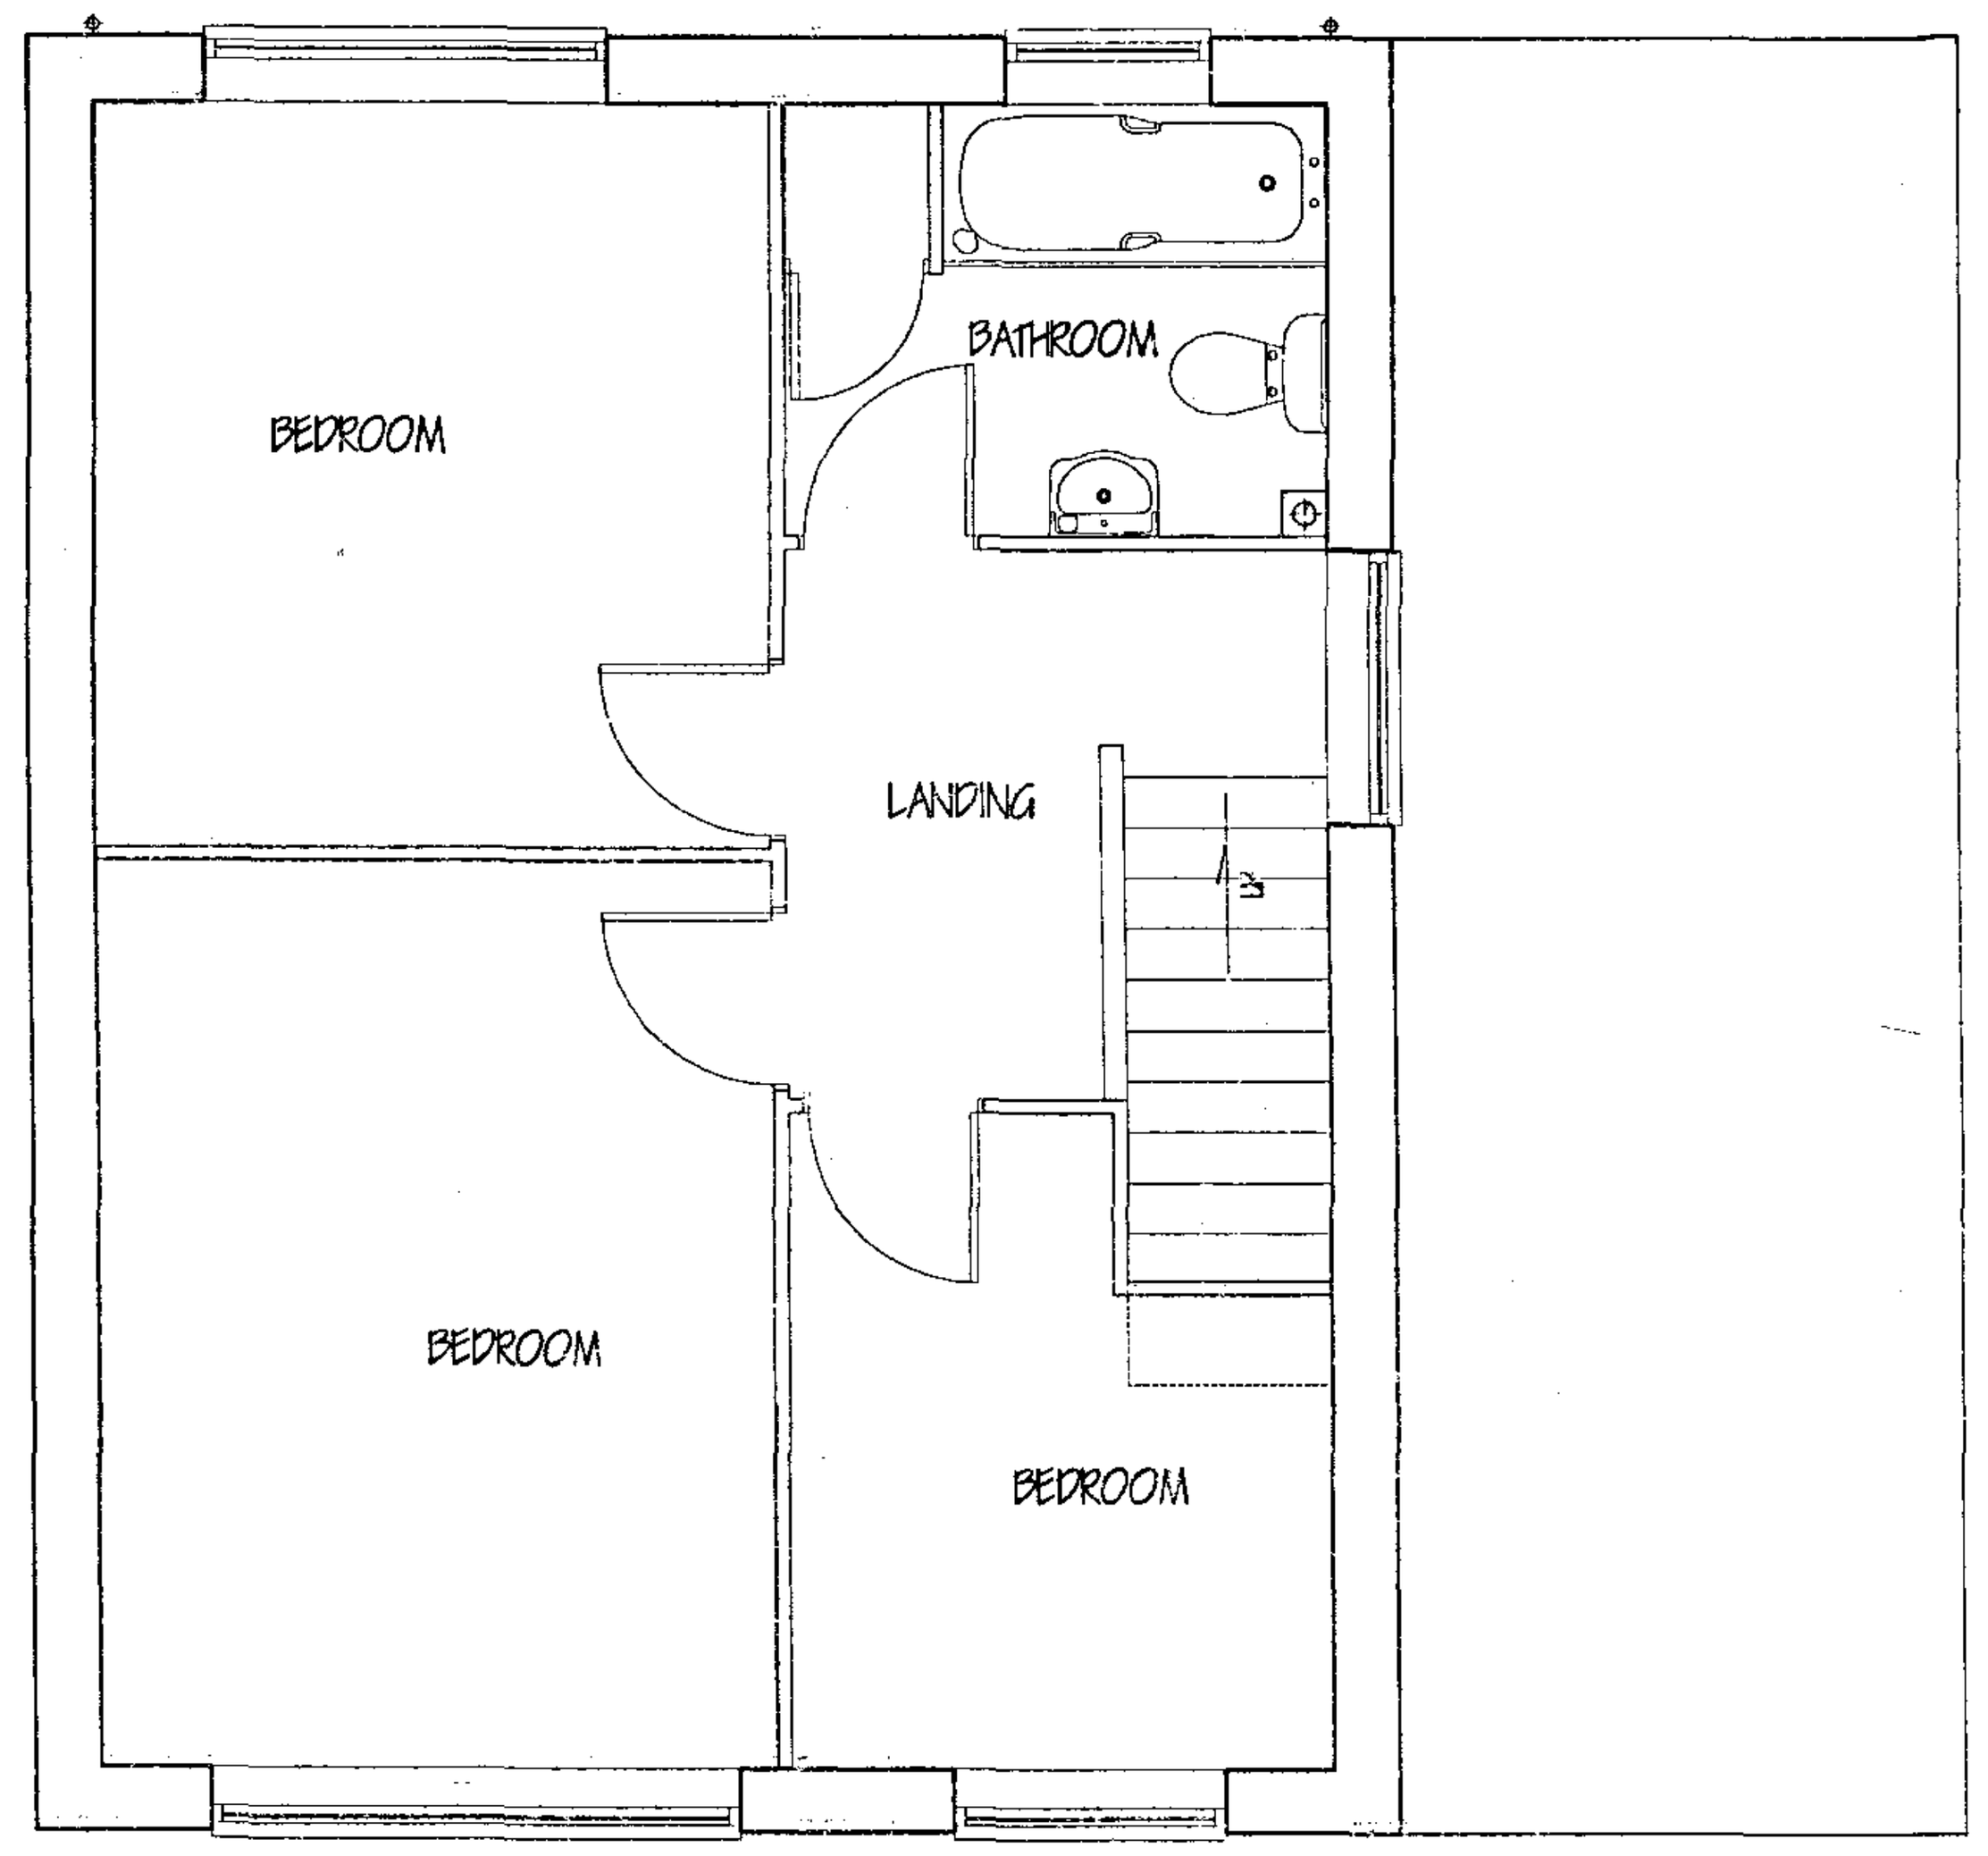

FIRST FLOOR PLAN

ref.	revision	date

G. R. MERCHANT LTD.
LENG AMICE FIWO

ARCHITECTURAL, STRUCTURAL AND LAND DRAINAGE CONSULTANTS

4 Wrights Mews
12A Park Road, Holbeach,
Spalding, Lincs. PE12 7EE
Tel: 01406 490900
Fax: 01406 425744
E-Mail: gr.merchant@btconnect.com

Project
EXTENSION & ALTERATIONS.
7 SADDLERS WAY.
LONG SUTTON.
SPALDING, LINC'S.

Client
MR. & MRS. P. BAILEY.

Drawing
FLOOR PLANS & ELEVATIONS - EXISTING.
LOCATION & SITE PLANS.

Job Ref.	Drawing No.
1570-07.	01.
Date	Drawn
APRIL '07.	GRM.

Scales
1/ 50. 1/ 100. (unless otherwise stated)

DO NOT SCALE FROM THIS DRAWING
This drawing is copyright and may not be altered, traced, photographed or used for any other purpose other than that for which it is issued. [illegible]

DETERMINED PLAN

SHDC
PLANNING & DEVELOPMENT
25 MAY 2007
Ref. 0693/07