




North west Elevation

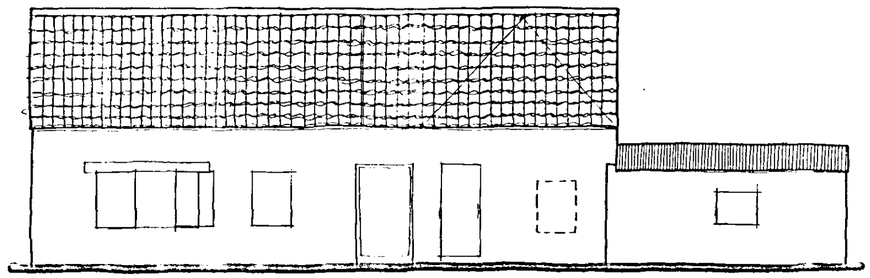


South East Elevation

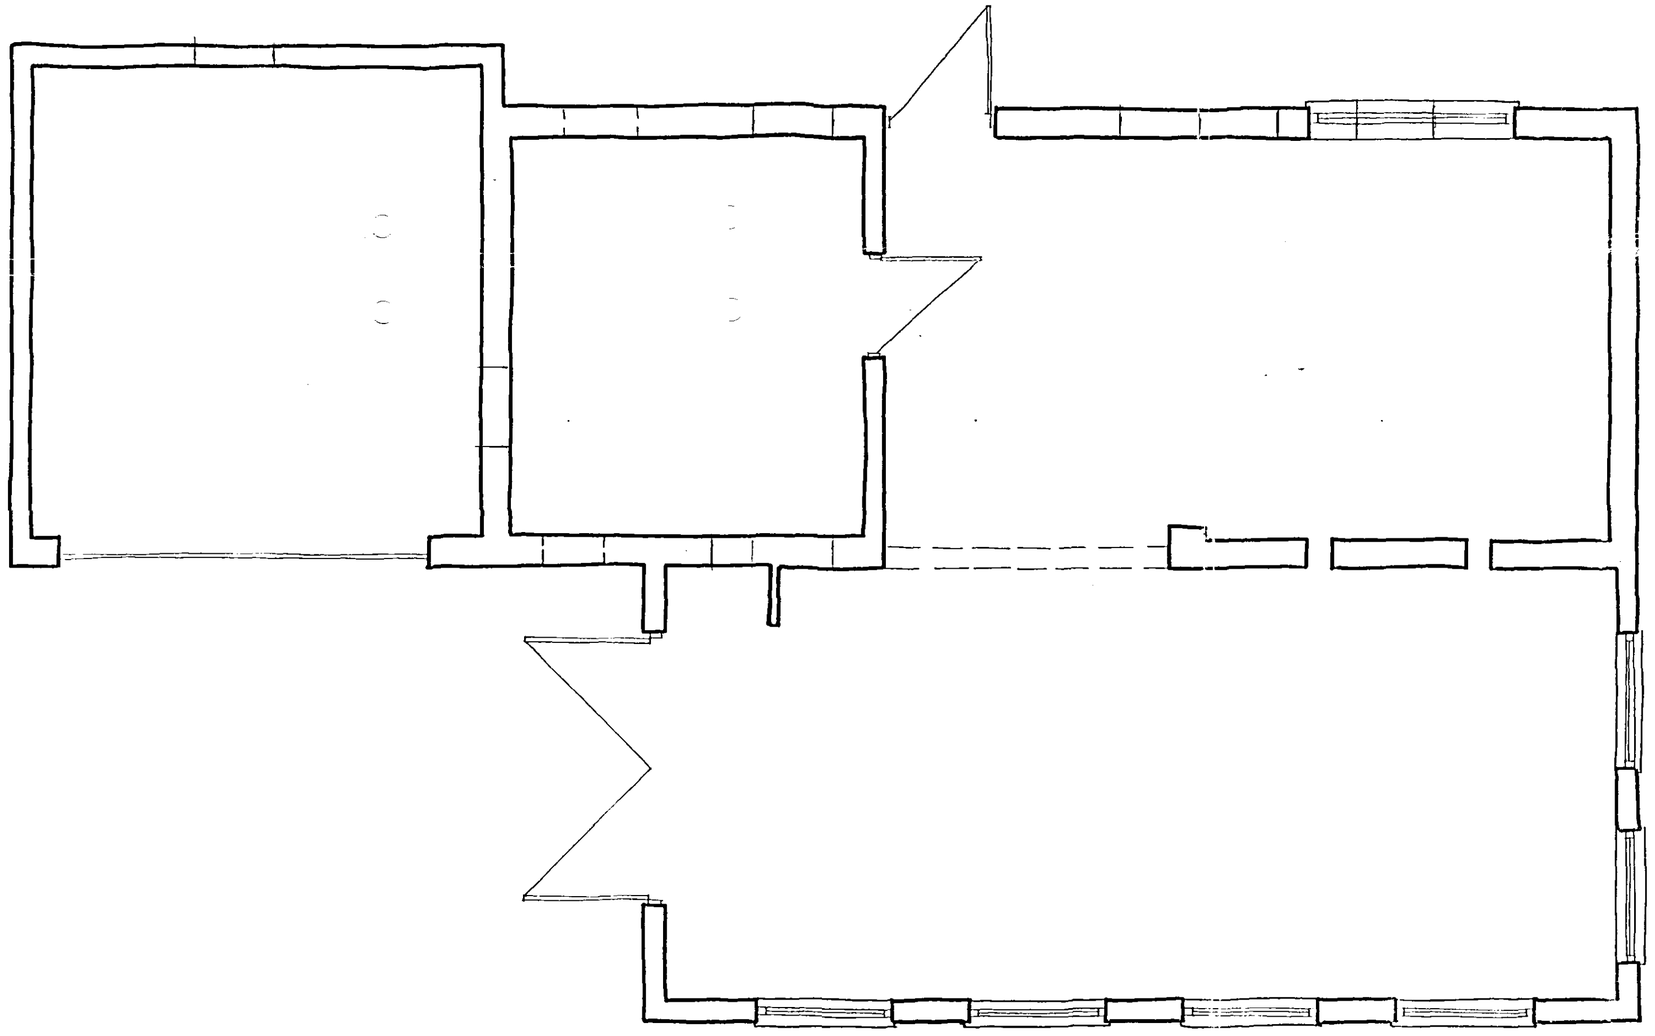

Ground Floor Plan

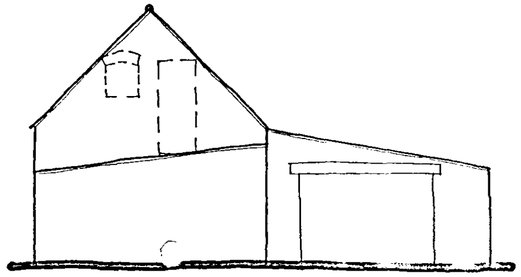

South West Elevation

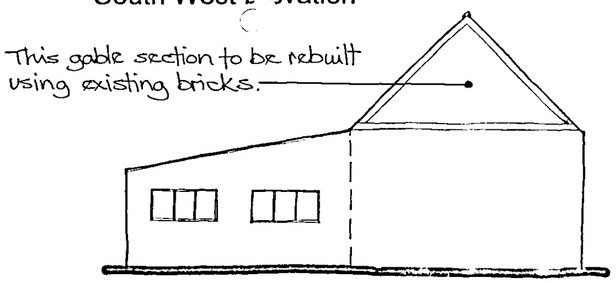

North East Elevation

DETERMINED PLAN

DRAWING

25 MAY 2007

ISSUED

Spec
Planning & Development
12 JUN 2008
Ref: 0694/08

Rev.	By	Notes	Date
-	-	-	-

rdc
Robert Doughty Consultancy

32 High Street, Helpringham
© Sleaford, Lincolnshire NG34 0RA
Tel. 01529 421646
Fax. 01529 421358
Email: admin@rdc-landplan.co.uk
Web: www.rdc-landplan.co.uk

Client: H King

Project: Seagate Road, Barn Conversion

Drawing title: Existing Plan and Elevations

Job No.	Drawing No.	Rev.	Drawn
731-4	E01		KTC

Scale	Date	Checked
1:50 1:100	17-05-06	

DO NOT SCALE from this drawing. All measurements should be checked against on site conditions and any discrepancies should be brought to the attention of the Robert Doughty Consultancy