

PROPOSED DWELLING AND GARAGE OFF STATION ROAD, LONG SUTTON


All dimensions must be checked on site.
Written dimensions to take precedence.
The copyright of this drawing is the property of Templeman Associates Ltd

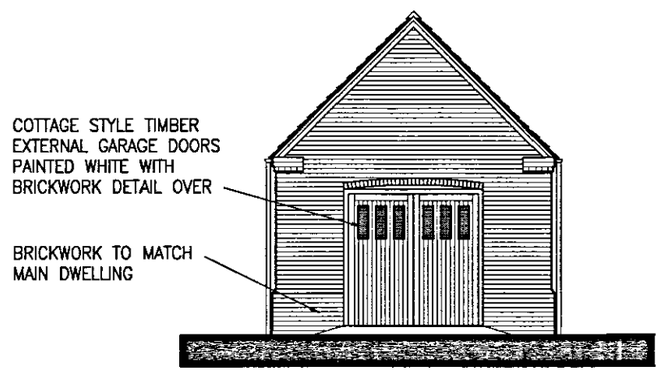


PROPOSED FRONT ELEVATION Scale 1:100

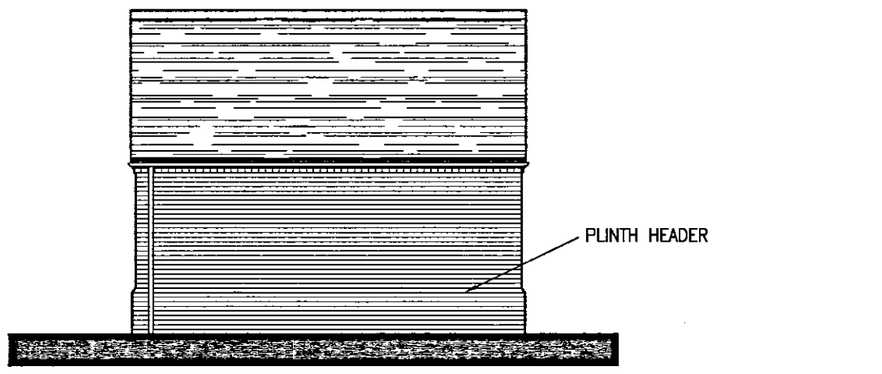


PROPOSED SIDE ELEVATION Scale 1:100

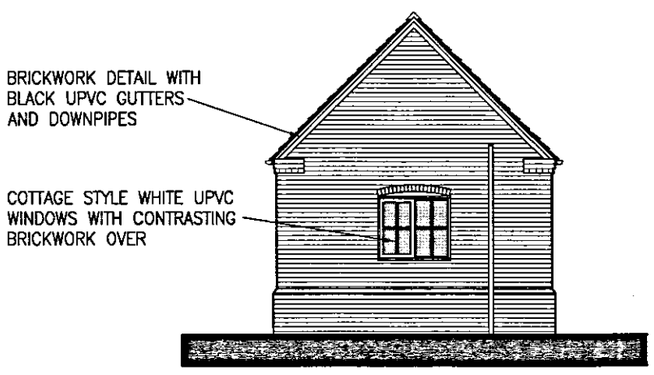

PROPOSED REAR ELEVATION Scale 1:100

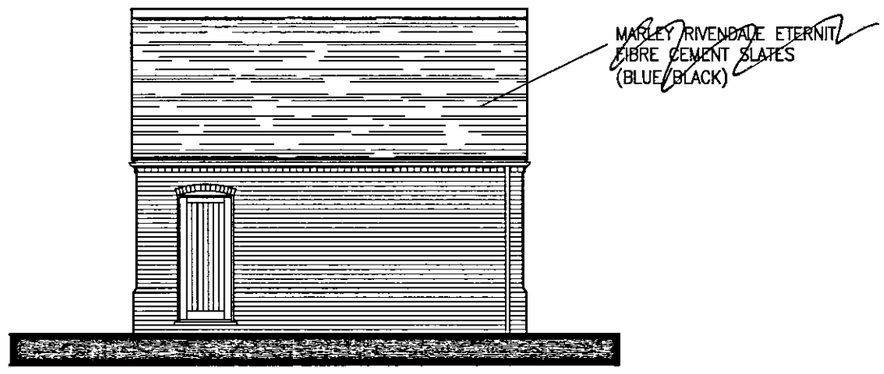

PROPOSED SIDE ELEVATION Scale 1:100

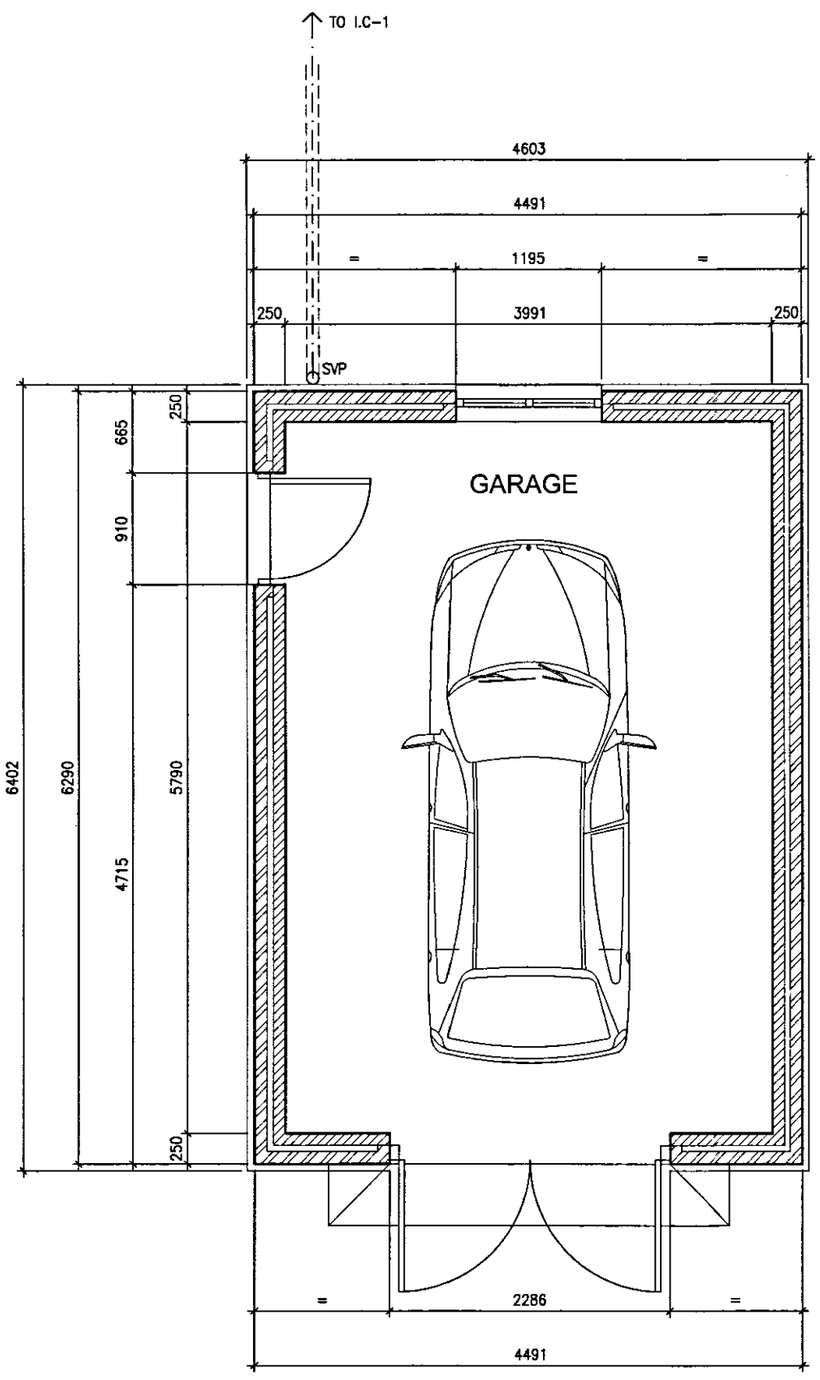

PROPOSED FLOOR PLAN Scale 1:50

PLANNING DEVELOPMENT
23 MAY 2007
Ref. 0700/07

DETERMINED PLAN

PROPOSED PLANS AND ELEVATIONS

Revisions	Date	Description
A	18.05.07	New svp added to garage wall.
Amendments		

Templeman Associates Ltd
2 North Lynn Business Village
Bergen Way Norfolk PE30 2JG
Tel: (01553) 776148 Fax: (01553) 778320

Project Title: PROPOSED DWELLING AND GARAGE OFF STATION ROAD, LONG SUTTON	Drawing Title: PROPOSED GARAGE PLANS & ELEVATIONS
Works Request No. N/A	Dwg No 2386–P05
Drawn DPF Date SEP 06	Project Status: Draft
Checked CJH Date SEP 06	● Tender
Scale SHOWN CAD Ref 2386–P05	Construction / As Built