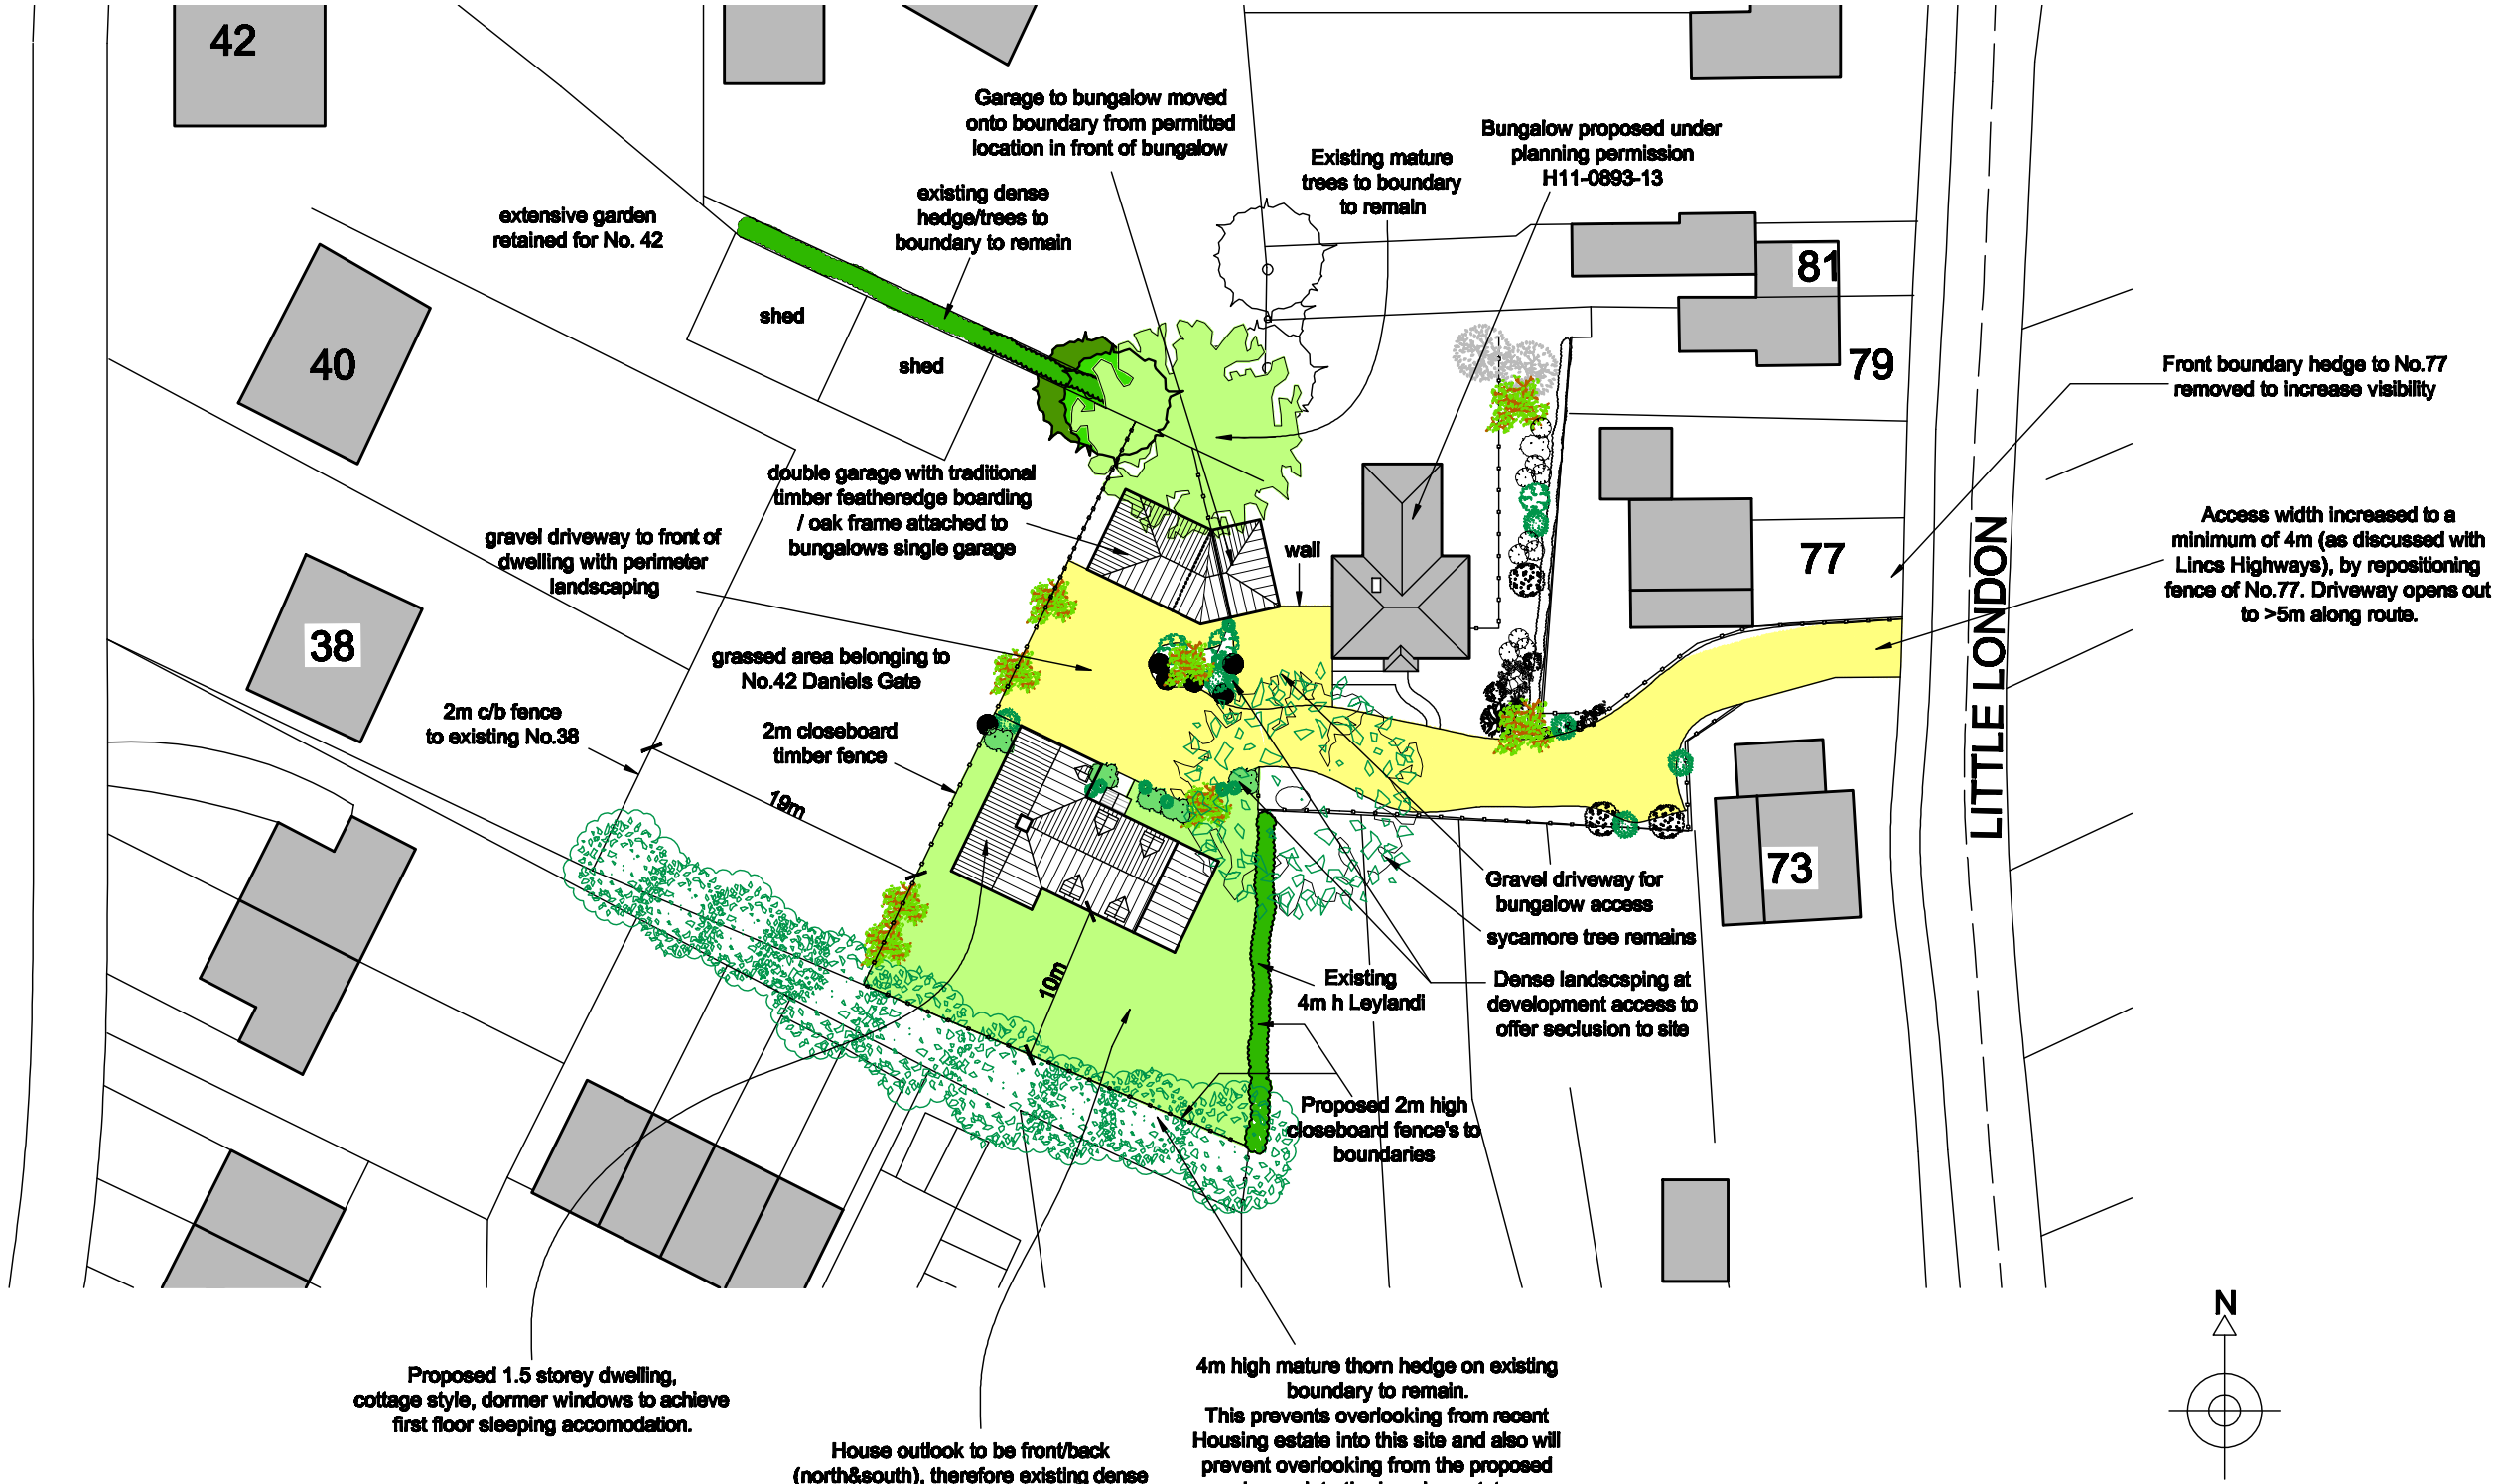


Rev. Date

Client
Mr G Franklin

Scale
1:500@A3

Project
Proposed Residential Development
between 42 Daniels Gate 77 Little London
Long Sutton
Lincolnshire
PE12

Date
JULY 2014

Drawing No.
GF-07/14 A001

Revision

Title
Proposed Site Plan

A3