

DO NOT SCALE THIS DRAWING. THE CONTRACTOR IS DEEMED TO HAVE CHECKED ALL DIMENSIONS ON SITE AND REPORT ANY DISCREPANCIES TO OGLESBY & LIMB LTD.
THE CONTENTS OF THIS DRAWING ARE COVERED BY COPYRIGHT AND REMAIN THE PROPERTY OF OGLESBY & LIMB LTD. WRITTEN APPROVAL MUST BE OBTAINED FROM OGLESBY & LIMB LTD PRIOR TO DUPLICATION OR REPRODUCTION OF THIS DRAWING OR ITS CONTENTS.
ANY DIMENSIONS NOT SHOWN ARE TO BE CHECKED AND AGREED WITH OGLESBY & LIMB LTD.

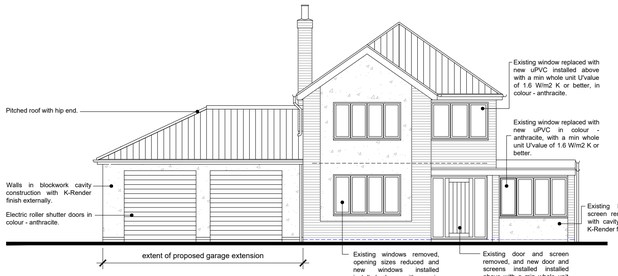

East Elevation as proposed


Scale 1 : 100

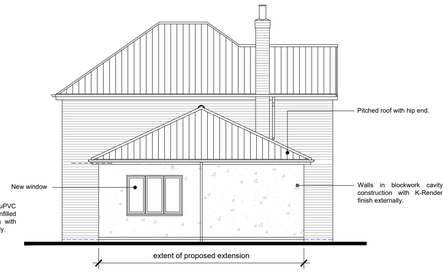

South Elevation as proposed


Scale 1 : 100

SCALE 1 : 100
SCALE 1 : 1
0m 1m 2m 4m 6m 8m 10m
0m 10mm 20mm 40mm 60mm 80mm 100mm

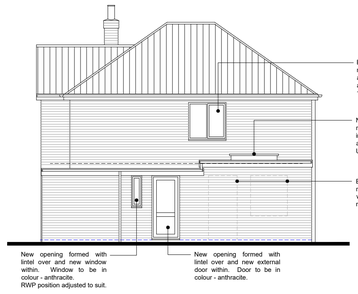


North Elevation as proposed

Scale 1 : 100

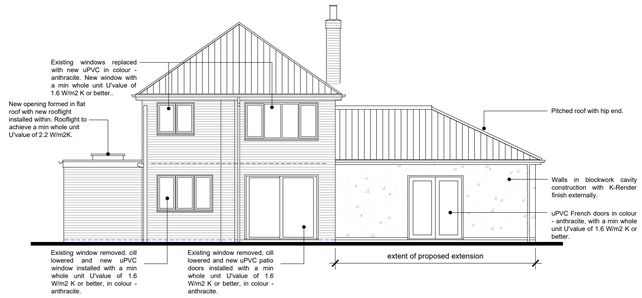

West Elevation as proposed

Scale 1 : 100

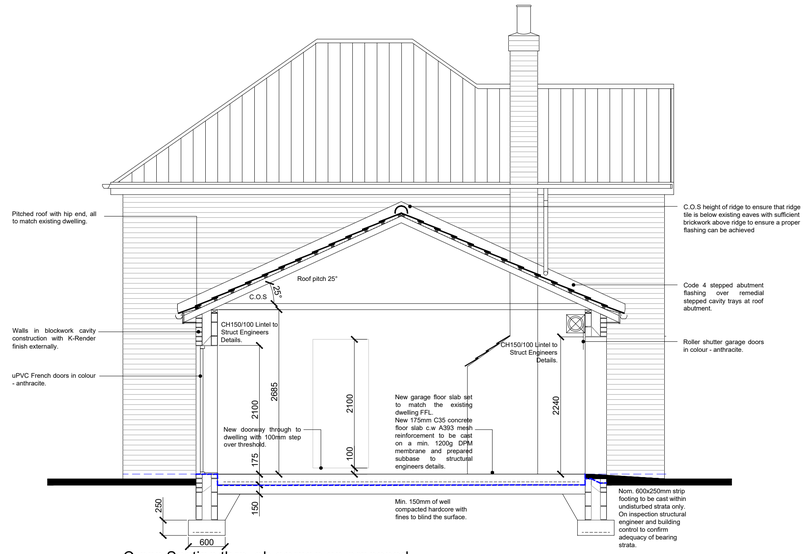


Cross Section through garage as proposed

Scale 1 : 50

SCALE 1 : 50
SCALE 1 : 1
0m 0.5m 1m 2m 3m 4m 5m
0m 10mm 20mm 40mm 60mm 80mm 100mm

LEGEND:-


- SMOKE DETECTOR
- CARBON MONOXIDE DETECTOR
- CEILING MOUNTED EXTRACT FAN
- WALL MOUNTED EXTRACT FAN

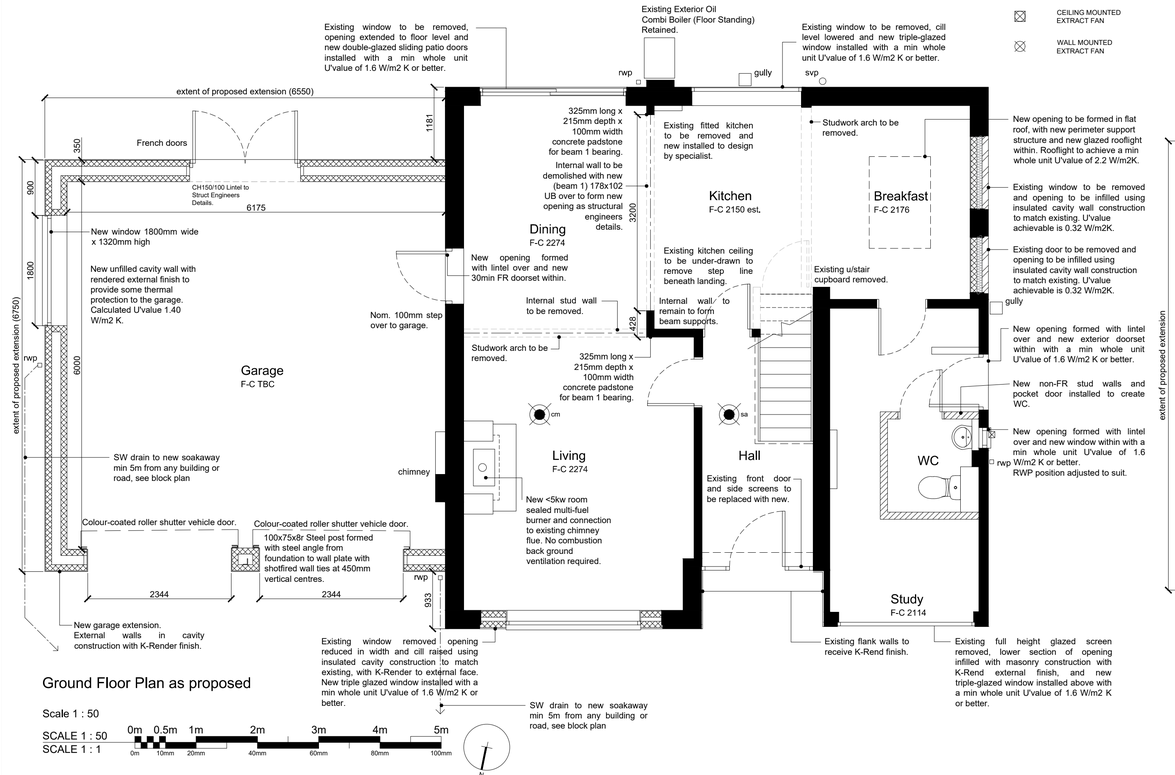

Ground Floor Plan as proposed

Scale 1 : 50

SCALE 1 : 50
SCALE 1 : 1
0m 0.5m 1m 2m 3m 4m 5m
0m 10mm 20mm 40mm 60mm 80mm 100mm

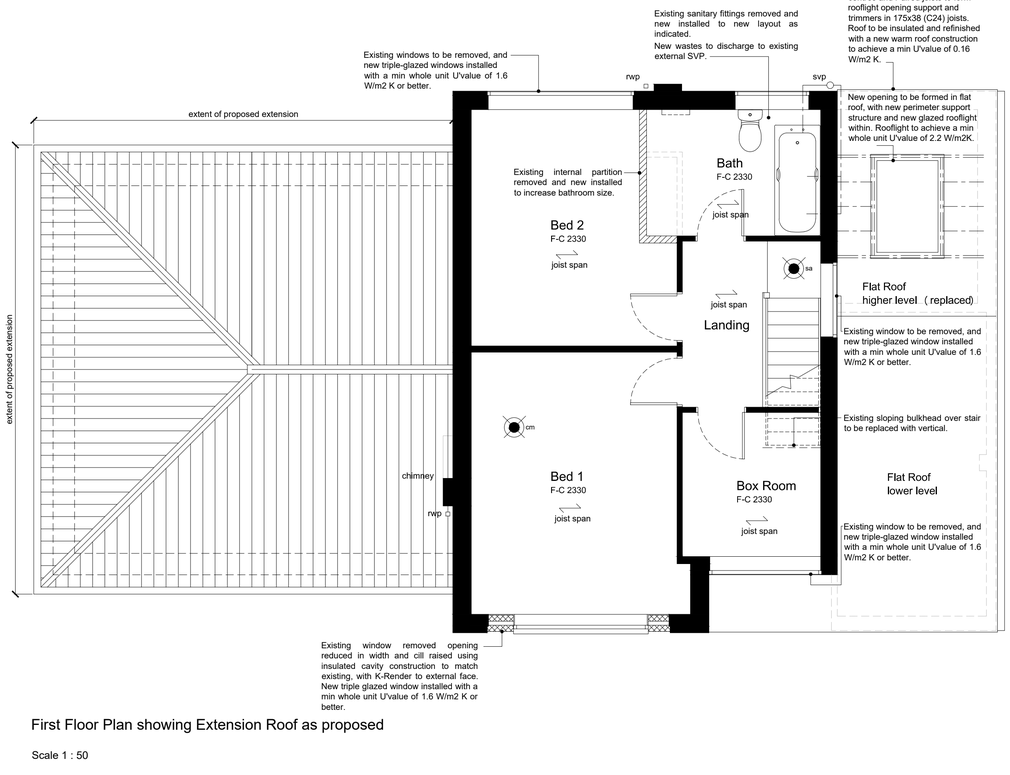

First Floor Plan showing Extension Roof as proposed

Scale 1 : 50

Ref.	Date	Description	Initial
BR4	03.08.23	Garage roof pitch reduced to 25 deg to get ridge beneath existing eaves. New window in east wall of garage. Rwp's shown to new soakaway	ap
BR3	30.06.23	WC layout updated following instruction from client 29.06.23.	cls
BR2	22.06.23	Structural design elements and notes incorporated into drawing.	cls
BR1	14.06.23	Drawing status updated to BUILDING REGS APPLICATION ISSUE and notes updated.	cls
P1	16.05.23	Drawing status updated to PLANNING APPLICATION ISSUE.	ajo
pr2	15.05.23	Drawing updated following receipt of client comments verbally 12.05.23 as follows: Under-stair cupboard removed.	ajo
pr1	12.05.23	Drawing updated following receipt of client comments by email 12.05.23 as follows: Window in side wall of proposed garage omitted. Front door changed to solid with glass side screens.	ajo

Oglesby & Limb Ltd
Chartered Architect
Suite 1, Market Chambers
12 Market Place, Spalding, Lincs
PE11 1SL
Tel: 01775 761196
e-mail: design@o-l-ltd.co.uk

Client:

Mr and Mrs Watts

Project:

Proposed extensions and alterations to Silverwood House
Browns Gate
Long Sutton
PE12 9AU

Drawing Title:

Plans, section and elevations as proposed

BUILDING REGS APPLICATION ISSUE

Date: 11.05.23	Scale: as shown @ A1
Drawn by: AJO	Checked by: CLS

Drawing Number:	Rev:
A1662-12	BR4