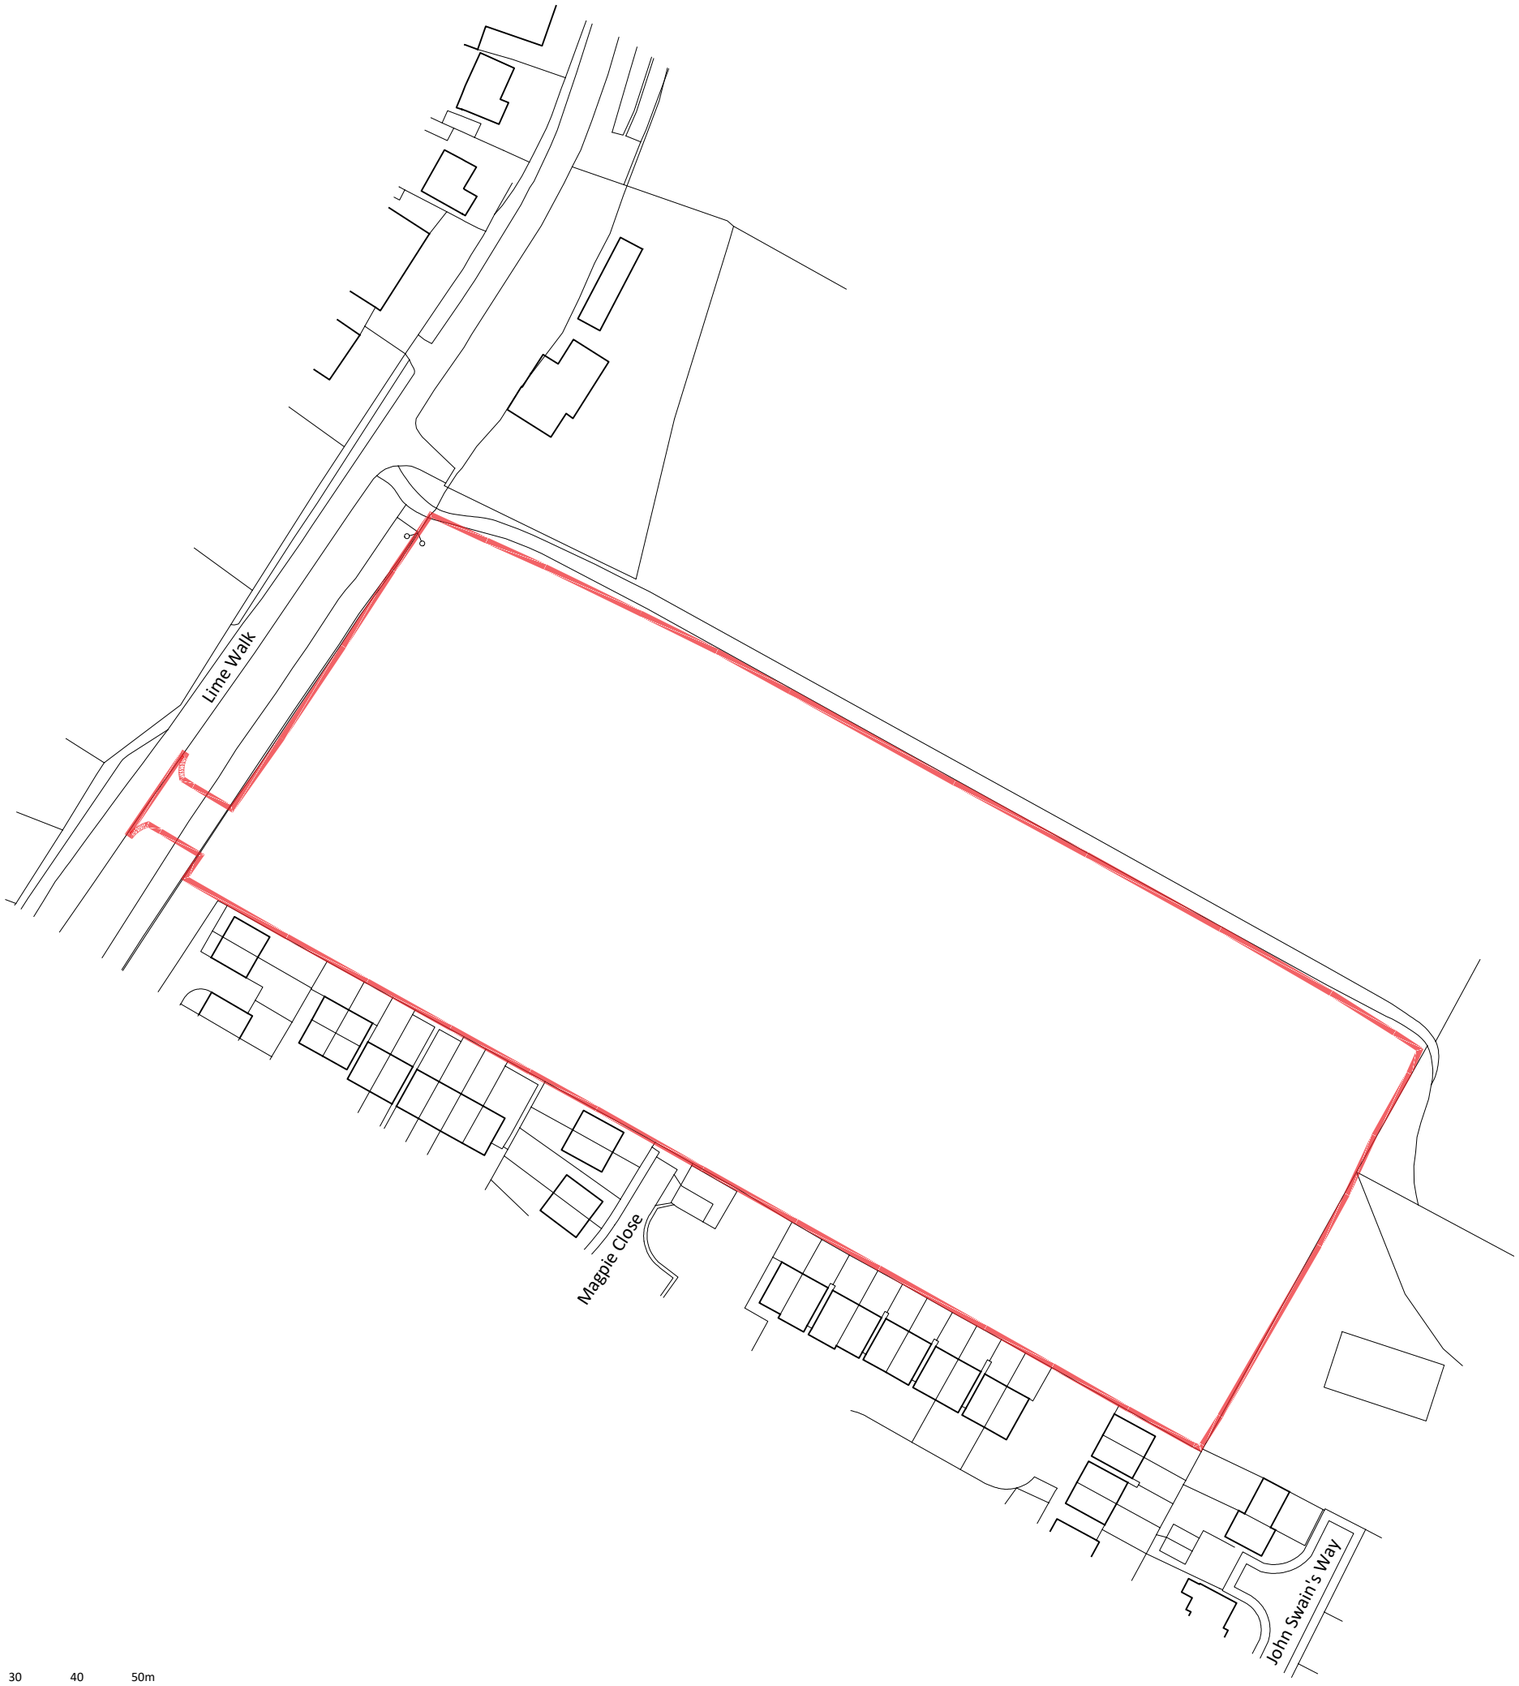


Notes

Ordnance Survey Map
© Crown Copyright. OS Licence No: AR 100010613.

Copyright
© Robert Doughty Consultancy Limited.
All rights described in the Copyright, Designs and Patents Act 1988 have been asserted.

Rev	Description	Date
-	-	-

rdc
Robert Doughty Consultancy

32 High Street, Helpringham
Sleaford, Lincolnshire, NG34 0RA

Tel: 01529 421646
Email: admin@rdc-landplan.co.uk
Web: www.rdc-landplan.co.uk

Client
Mr V Wells

Project
Land off Lime Walk
Long Sutton

Drawing
Location Plan/ Existing Site Plan

Scale @ A3	Date
1:1250	27/11/18

Drawn By	Checked By
WW	LMS

Job Number	Status	Purpose of Issue
818-3	OP	Outline Planning

Drawing No.	Rev
818-3_OP_LP01	-