
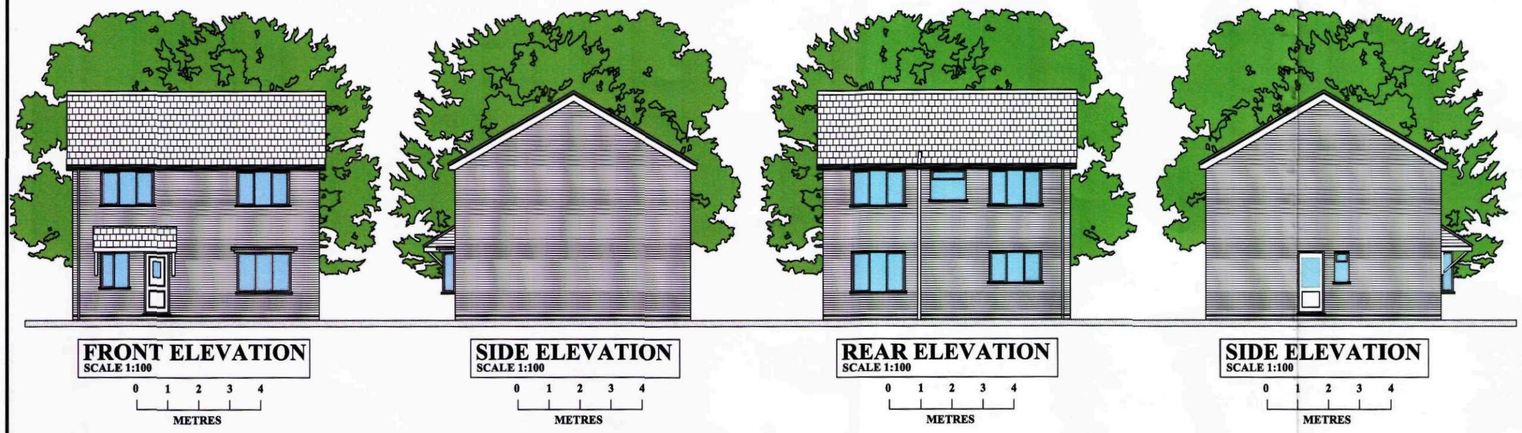


FRONT ELEVATION
SCALE 1:100
0 1 2 3 4
METRES


SIDE ELEVATION
SCALE 1:100
0 1 2 3 4
METRES

REAR ELEVATION
SCALE 1:100
0 1 2 3 4
METRES

SIDE ELEVATION
SCALE 1:100
0 1 2 3 4
METRES

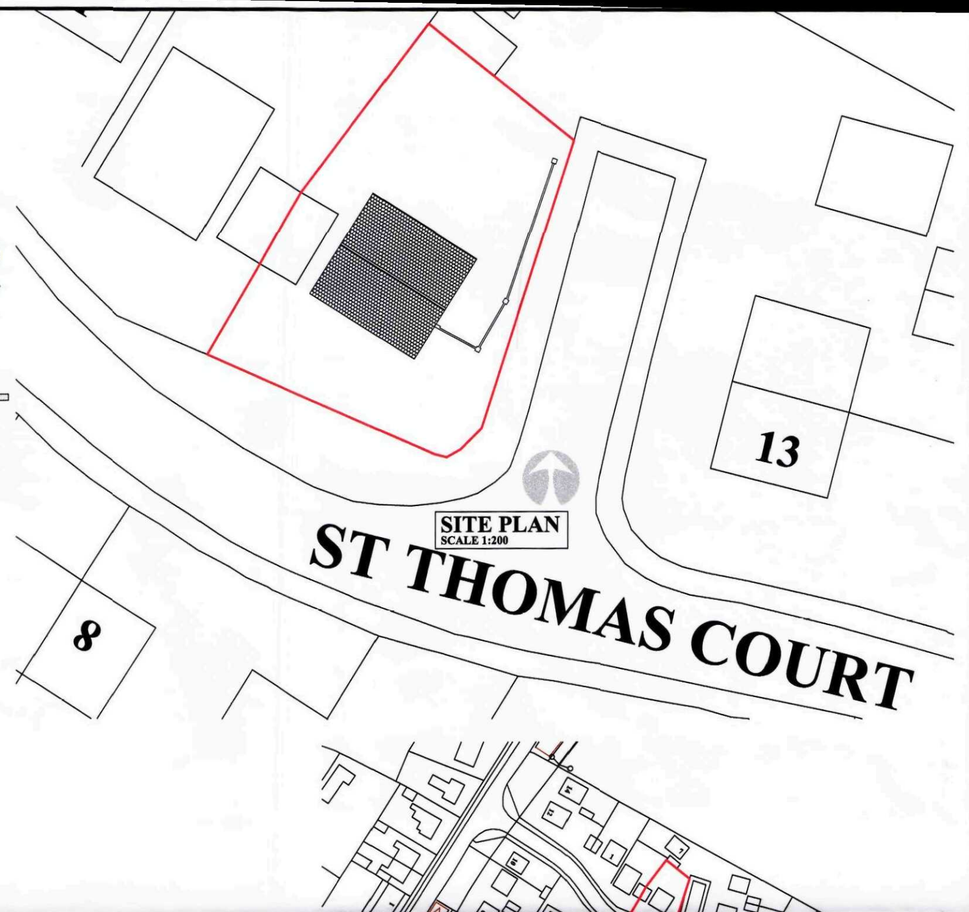


SITE PLAN
SCALE 1:200

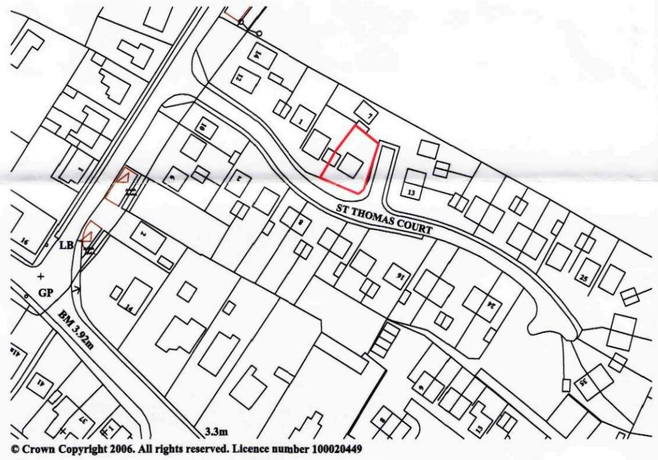


© Crown Copyright 2006. All rights reserved. Licence number 100020449

LOCATION PLAN
SCALE 1:1250
0 20 40 60
METRES

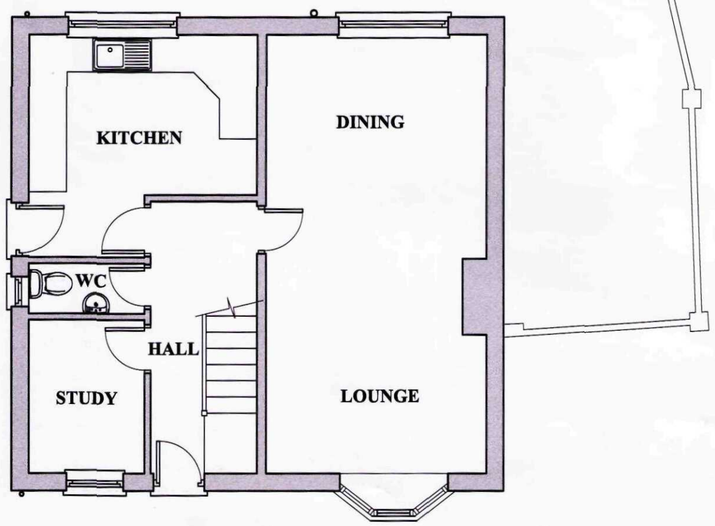

GROUND FLOOR PLAN
SCALE 1:50
0 1 2 3 4
METRES

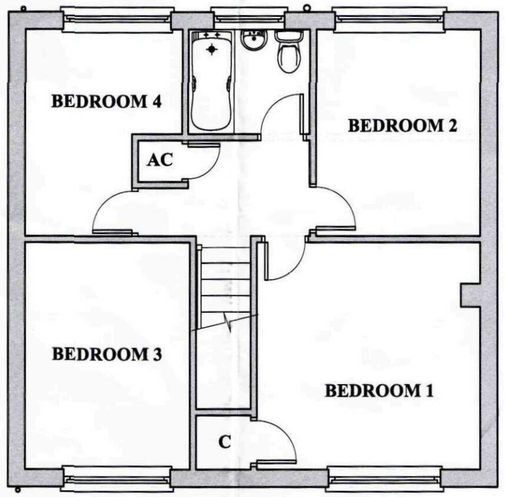

FIRST FLOOR PLAN
SCALE 1:50
0 1 2 3 4
METRES

SHDC
PLANNING & DEVELOPMENT
2 2 MAY 2006
Ref. 0708/06

DETERMINED PLAN

REVISION:

Peter Humphrey Associates Ltd.
ARCHITECTURAL DESIGN AND BUILDING

PROJECT
PROPOSED EXTENSION & ALTERATIONS
5 ST THOMAS' COURT
LONG SUTTON
SPALDING
LINCS

CLIENT MR & MRS SANGHA

DATE Mar 2006 SCALE 1:50 1:100 JOB No. KL/10304/01

DO NOT SCALE FROM THIS DRAWING

COPYRIGHT: THIS DRAWING MUST NOT BE ISSUED, LOANED OR COPIED WITHOUT THE CONSENT OF PETER HUMPHREY ASSOCIATES LTD.

Architectural
Peter Humphrey Associates Ltd.
ARCHITECTURAL DESIGN AND BUILDING
TELEPHONE 01553 660902
FAX 01553 660867
E-MAIL:
info.kingslynn@peterhumphrey.co.uk
124 LONDON ROAD, KINGS LYNN, NORFOLK PE30 5QS
British Institute of Architectural Technologists



FRONT ELEVATION
SCALE 1:100

0 1 2 3 4
METRES

SIDE ELEVATION
SCALE 1:100


0 1 2 3 4
METRES

REAR ELEVATION
SCALE 1:100


0 1 2 3 4
METRES

SIDE ELEVATION
SCALE 1:100

0 1 2 3 4
METRES

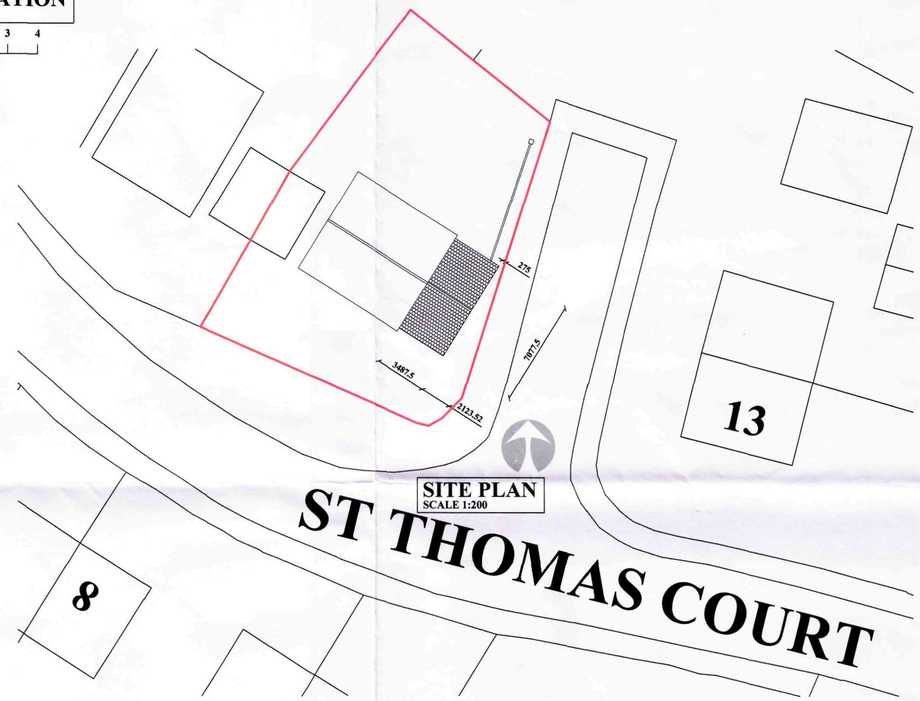


SITE PLAN
SCALE 1:200

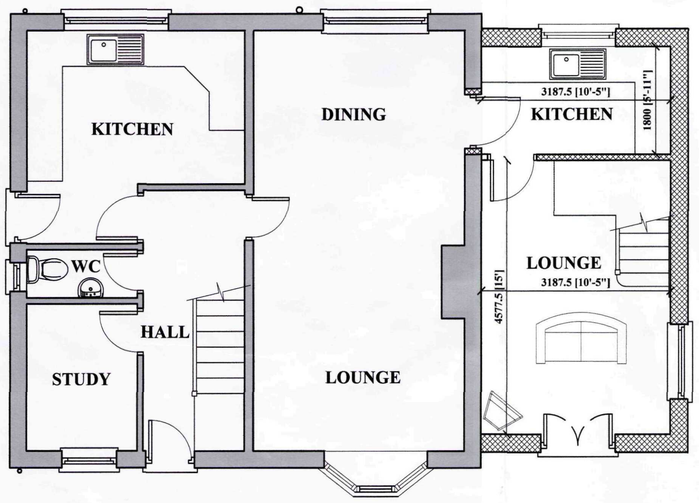

GROUND FLOOR PLAN
SCALE 1:50

0 1 2 3 4
METRES

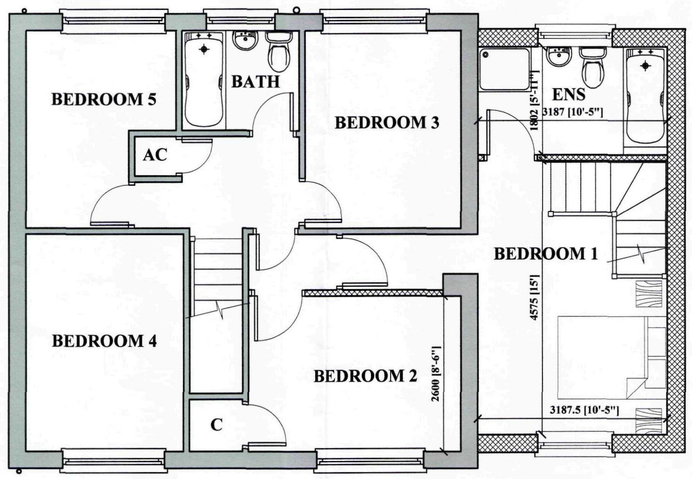

FIRST FLOOR PLAN
SCALE 1:50

0 1 2 3 4
METRES

Planning & Development
26 MAY 2006
Ref: 708/06

DETERMINED PLAN

A 25/05/06 Dimensions added to site plan
REVISION:

Peter Humphrey Associates Ltd.
ARCHITECTURAL DESIGN AND BUILDING

PROJECT
PROPOSED EXTENSION & ALTERATIONS
5 ST THOMAS' COURT
LONG SUTTON
SPALDING
LINCS

CLIENT
MR & MRS SANGHA

DATE Mar 2006 SCALE 1:50 1:100 JOB No. KL/10304/02A

DO NOT SCALE FROM THIS DRAWING
COPYRIGHT: THIS DRAWING MUST NOT BE ISSUED, LOANED OR COPIED WITHOUT THE CONSENT OF PETER HUMPHREY ASSOCIATES LTD.

Peter Humphrey Associates Ltd.
ARCHITECTURAL DESIGN AND BUILDING
TELEPHONE 01553 660902
FAX 01553 660867
E-MAIL:
info.kingslynn@peterhumphrey.co.uk
124 LONDON ROAD, KINGS LYNN, NORFOLK
PE30 5ES
British Institute of Architectural Technologists