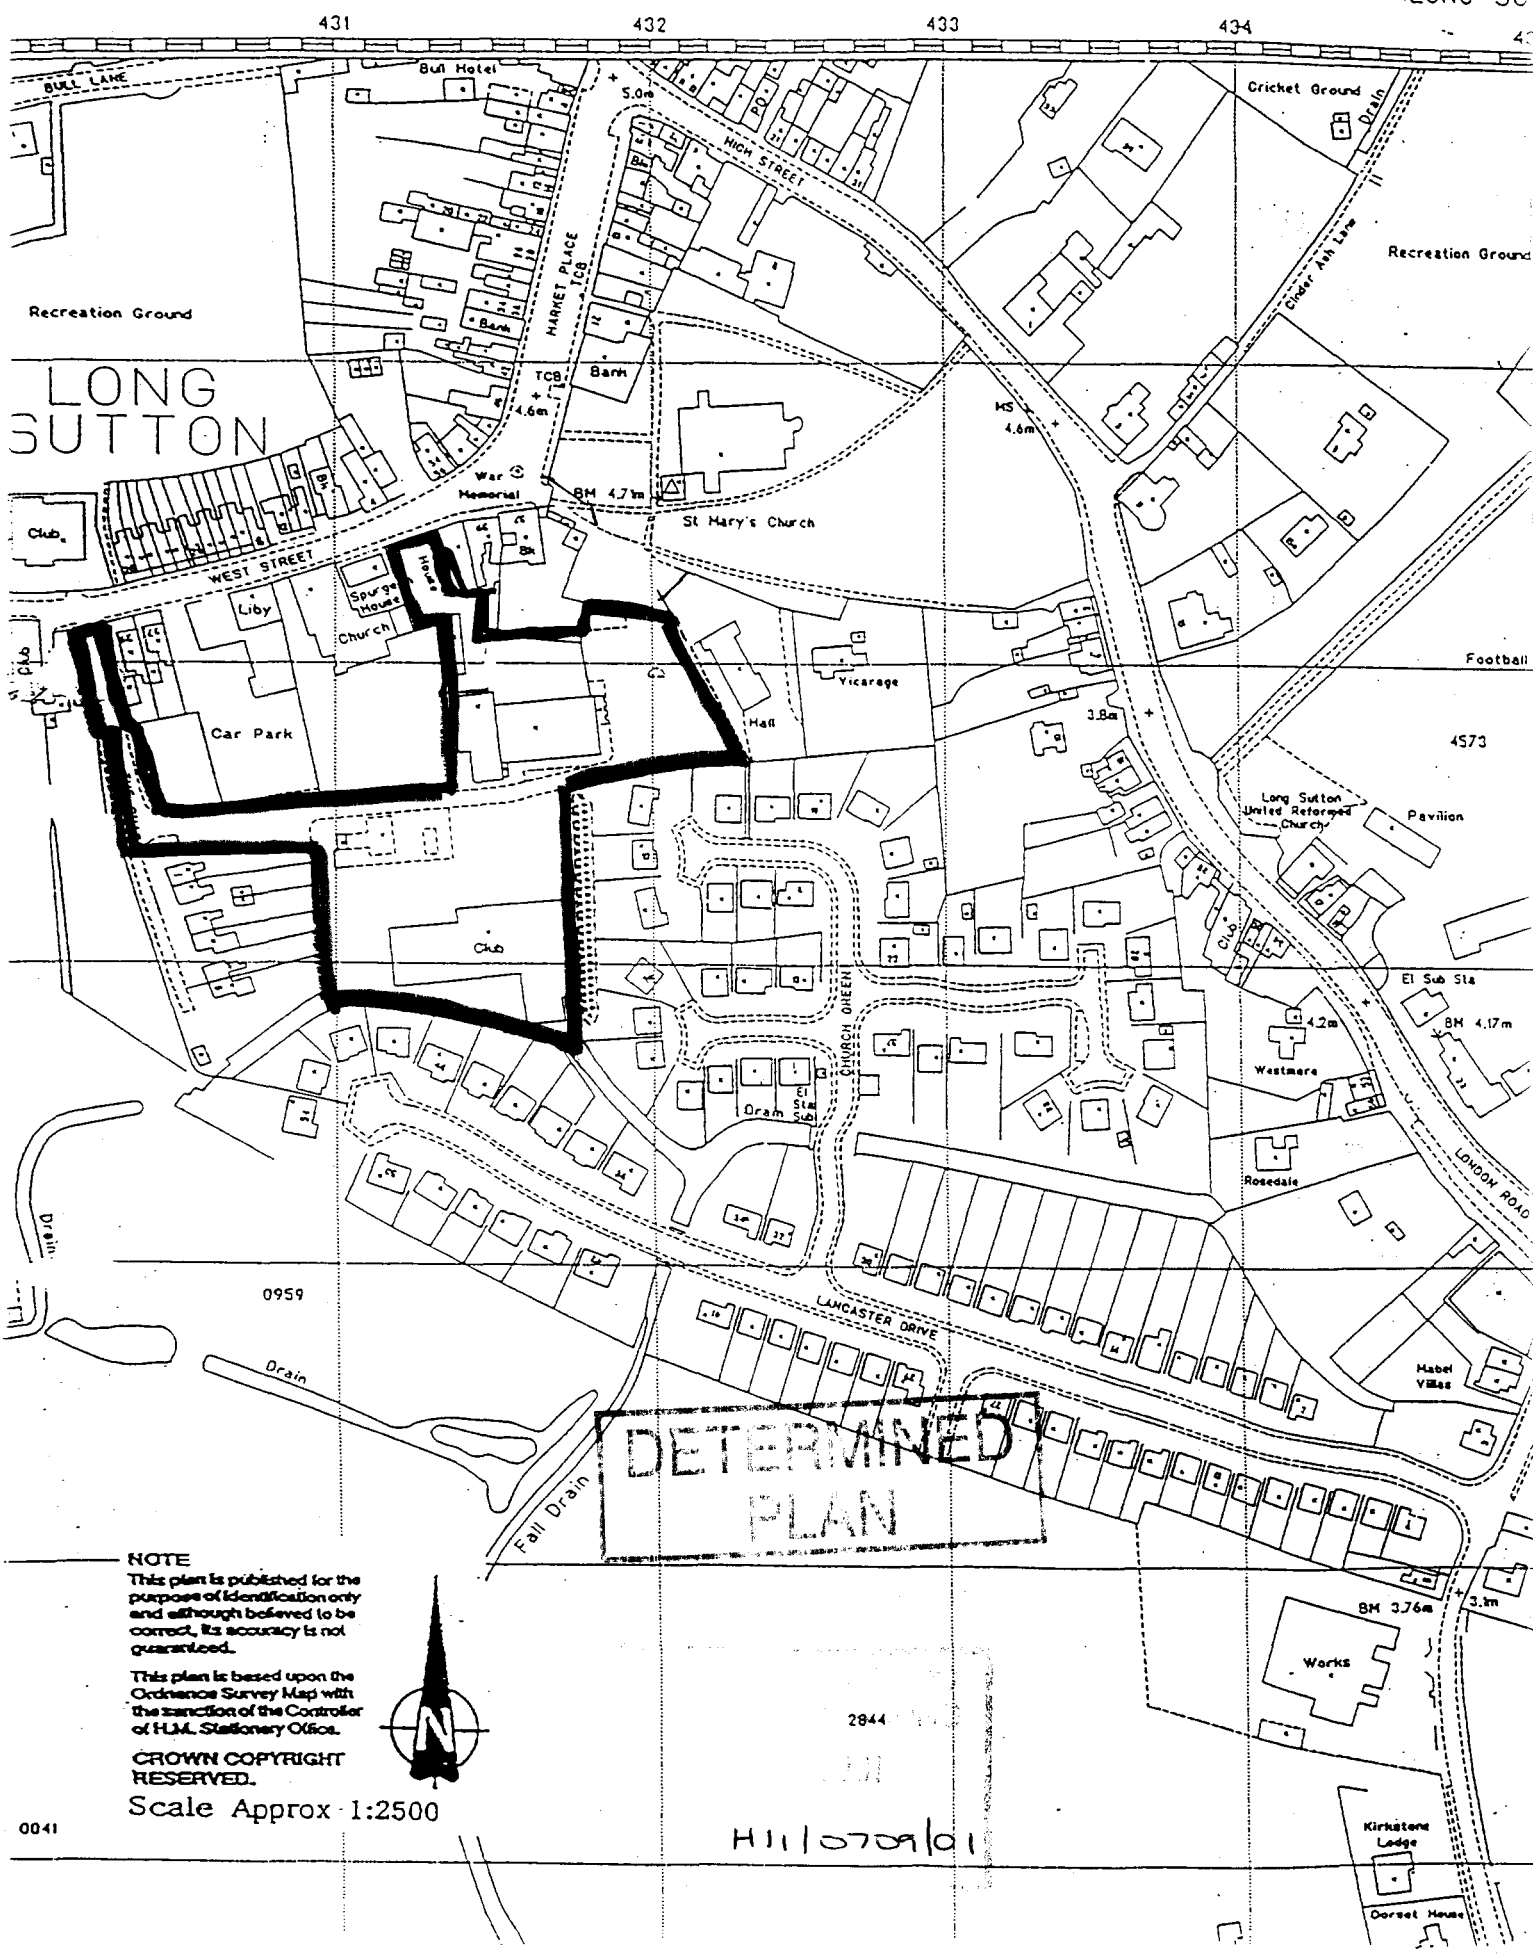
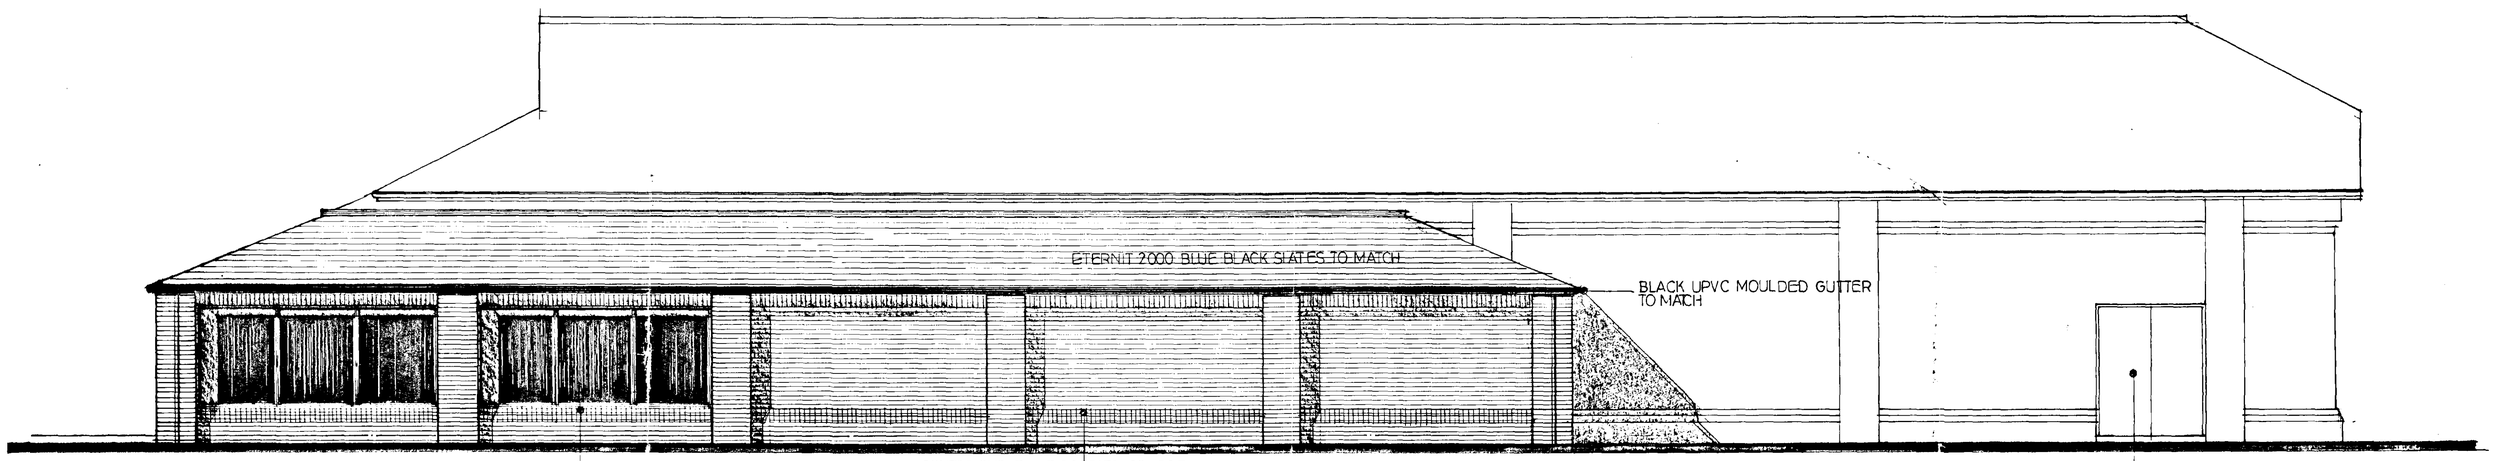
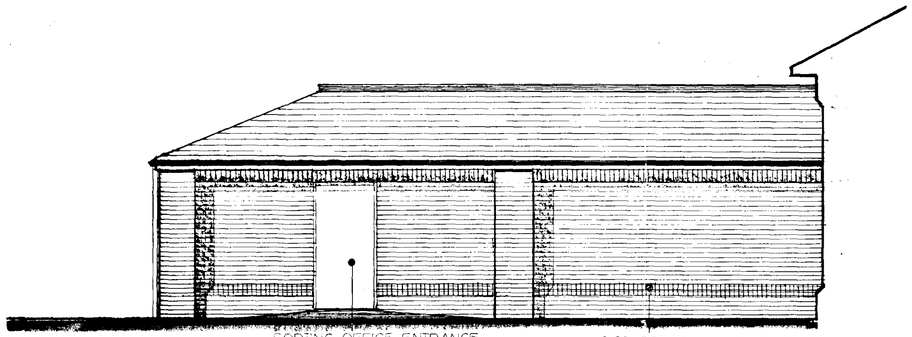

LINCOLNSHIRE COUNTY
SOUTH HOLLAND DISTRICT
LONG SU
431
432
433
434
LONG SUTTON
Recreation Ground
Recreation Ground
Bull Hotel
BULL LANE
HIGH STREET
MARKET PLACE
TCB
Bank
War Memorial
St Mary's Church
Cricket Ground
Drain
Cinder Ash Lane
WEST STREET
Liby
Sprugs House
Church
Club
Car Park
Vicarage
Hall
Football
4573
Long Sutton United Reformed Church
Pavilion
El Sub Sta
Westmere
Rosedale
LONDON ROAD
CHURCH GREEN
Drain
LANCASTER DRIVE
Mabel Villas
Fall Drain
Works
Kirkstone Lodge
Dorset House
0959
2844
DETERMINED
PLAN
NOTE
This plan is published for the purpose of identification only and although believed to be correct, its accuracy is not guaranteed.
This plan is based upon the Ordnance Survey Map with the sanction of the Controller of H.M. Stationery Office.
CROWN COPYRIGHT RESERVED.
Scale Approx 1:2500
0041
H11/0709/01

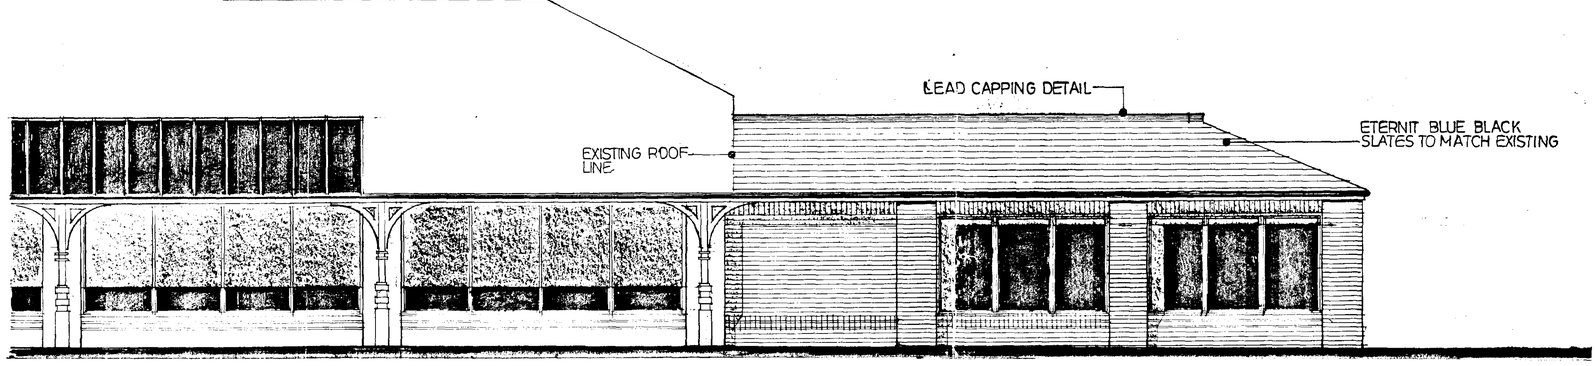
ELEVATIONS



NORTH ELEVATION



WEST ELEVATION to service yard



EAST ELEVATION to main car park

DETERMINED PLAN

12 ... 2001

Ref: H/1...

Client
LINCOLN CO-OPERATIVE SOC LTD

Job Title
PROPOSED EXTENSION TO STORE THE CHASE . LONG SUTTON

Morley Newborn
architectural technicians
16a Portland Street Lincoln LN5 7JX Tel. Lincoln (0522) 542588
Fax. No. (0522) 530852

Date JUNE 2001 | Scale 1:50

Drawing No 1484.98.23

LAYOUT PLAN 1:50

Client
LINCOLN CO-OPERATIVE SOC LTD

Job Title
PROPOSED EXTENSION TO STORE
THE CHASE . LONG SUTTON

Morley Newborn
architectural technicians
16a Portland Street Lincoln LN5 7JX Tel. Lincoln (0522) 542589
Fax. No. (0522) 530862

Date JUNE 2001 Scale 1:50
Drawing No. 1484.98.22

DETERMINED PLAN

3100 830 830 830 2300 2000 2000 9200

10 11 lb WC WC WC WC office 2430 WC WC 830 lobby lb lobby lobby fem/ disabled lb

service yard

service 3600 2750 1 1 2 3 4 counter

coffee shop
SEATING FOR 50 PERSONS

car park

9 8 7 6 5 4 10100 sorting office 11 POSTS 2 3 6400 3870 4820 6000 public space 10100 6200 servery 2900 preparation

FIRE EXIT

r. shutter r. shutter

new openings providing access from main store

entrance lobby

CUSTOMER ENTRANCE

Client
LINCOLN CO-OPERATIVE SOC LTD

Job Title
PROPOSED EXTENSION TO STORE
THE CHASE . LONG SUTTON

Morley Newborn
architectural technicians
18a Portland Street Lincoln LN5 7JX Tel. Lincoln (0522) 542588
Fax. No. (0522) 530852

Date JUNE 2001 Scale 1:100

Drawing No. 1484.98.24

DETERMINED
PLAN

SERVICE YARD

SERVICE YARD

FIRE EXIT

CUSTOMER ENTRANCE

CUSTOMER ENTRANCE

OFFICE

M

F

FEM/DISABLED

service

COFFEE SHOP
SEATING FOR 50 PERSONS

SORTING OFFICE

POST OFFICE

SERVERY

PREP ROOM

LOBBY

MAIN ENTRANCE

GOODS IN

CHILLED GREEN VEG

WAREHOUSE

SHOP SALES

checkouts

TROLLEY PARK

HANDYBANK

COMPUTER ROOM

MANAGER

FREEZER

FREEZER

BUTCHERY SERVEOVER

DAIRY

PREP ROOM

COLD ROOM

GOODS IN

FREEZER

FREEZER

FREEZER

FREEZER

FIRE EXIT

CHILLED BUTCHERY

DAIRY

SERVICE YARD

COLD ROOM

FEMALE TOILET

MALE TOILET

STAFFROOM

PLANT ROOM

Ref: H11/2001/01

floor plan

Client
LINCOLN CO-OPERATIVE SOC LTD

Job Title
PROPOSED EXTENSION TO STORE
THE CHASE . LONG SUTTON

Morley Newborn
architectural technicians
18a Portland Street Lincoln LN5 7JX Tel. Lincoln (0522) 542589
Fax. No. (0522) 539582

Date JUNE 2001 | Scale 1:500

Drawing No. 1484.98.25

DETERMINED PLAN

DETERMINED PLAN

DETERMINED PLAN

BANK
BANK
Market Place
ST. MARY'S CHURCH
EXTENDED FOOTPATH
ACCESS
EXISTING FOOTPATH
EXISTING BEECH TREE
EXISTING CHERRY TREE
BRENCHLEY HOUSE
BANK NAT. WEST
BANK BARCLAYS
EXISTING BUILDING
EXISTING TREE
West Street
SPURGEON HOUSE
COOP STAFF PARKING
CHURCH CAR PARK (17 SPACES) TARMACADAM
EXISTING FOOTPATH
FIRE STATION
PROPOSED EXTENSION
WALL
BOUNDARY
FOOTPATH
ACCESS GATES
BOUNDARY WALL
NEW PAVING
PAVING
The Chase
SERVICE AREA
BAPTIST CHURCH
CHURCH HALL
GOODS UNLOADING
LOBBY
EXISTING CAR PARKING 58 SPACES
EXISTING FOOTPATH
PAVILION
BOWLING GREEN
COOPERATIVE STORE
STORAGE
SALES AREA
TROLLEY PARK
VICARAGE
Access Road
COOP PETROL STATION
Church Green
INDOOR BOWLS CENTRE
PROPOSED EXTENSION
Church Green

SITE LOCATION PLAN
PROPOSAL
SCALE 1:500